


21 TOLLBAR CLOSE
OXSPRING.
SHEFFIELD
S36 8WJ.

Block Plan.
1:25.

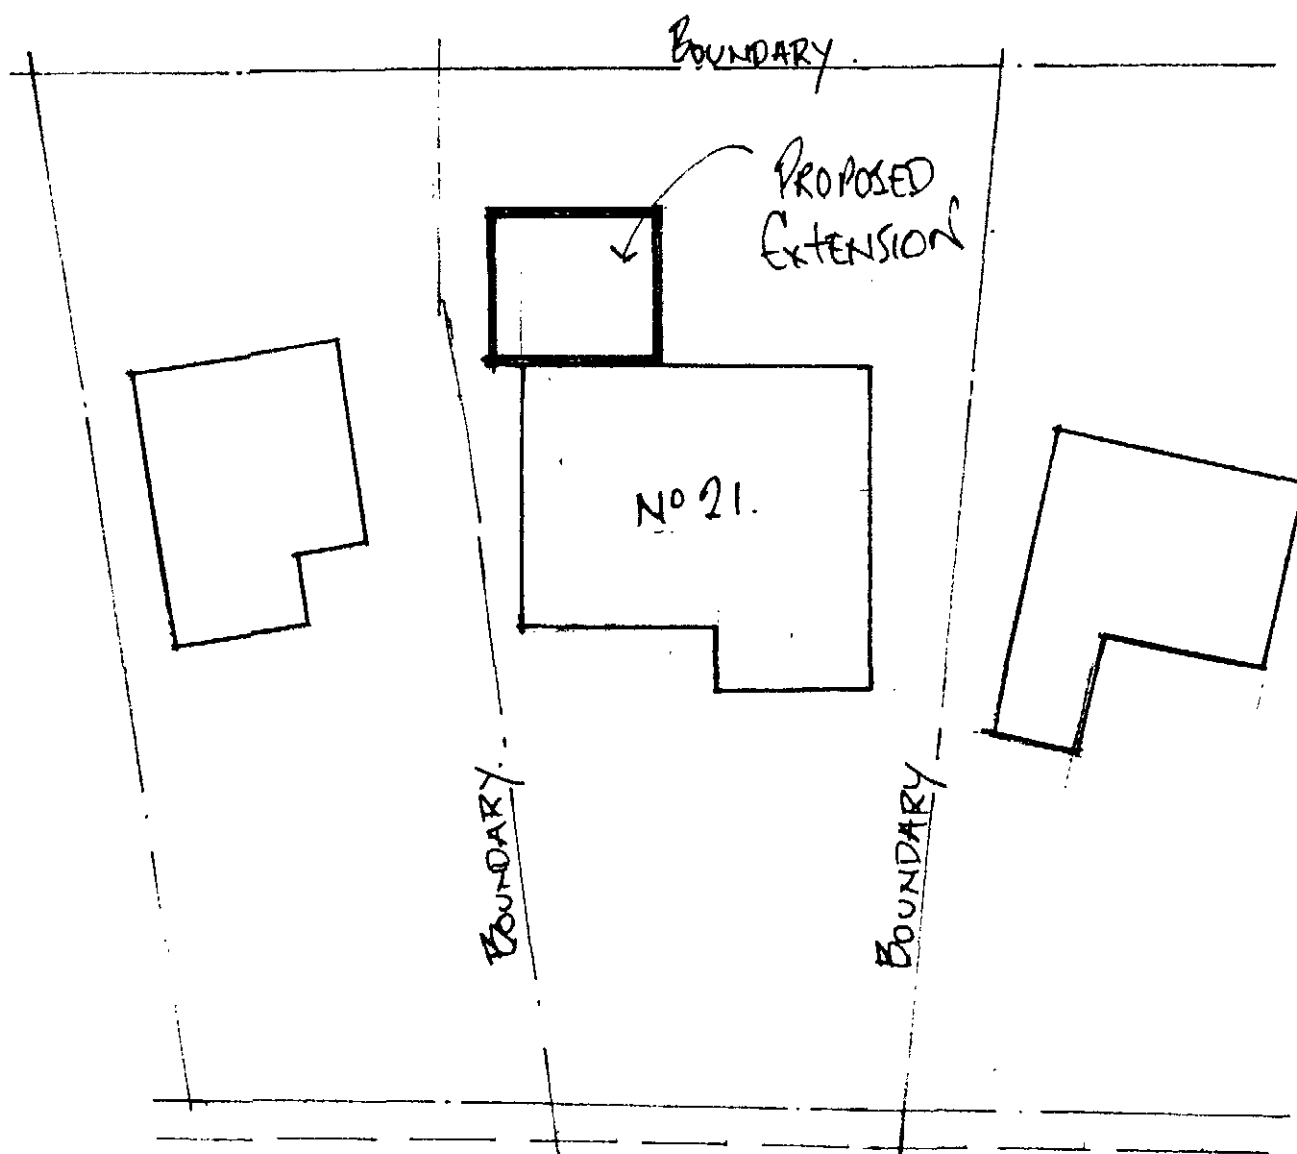

~ TOLLBAR CLOSE ~