

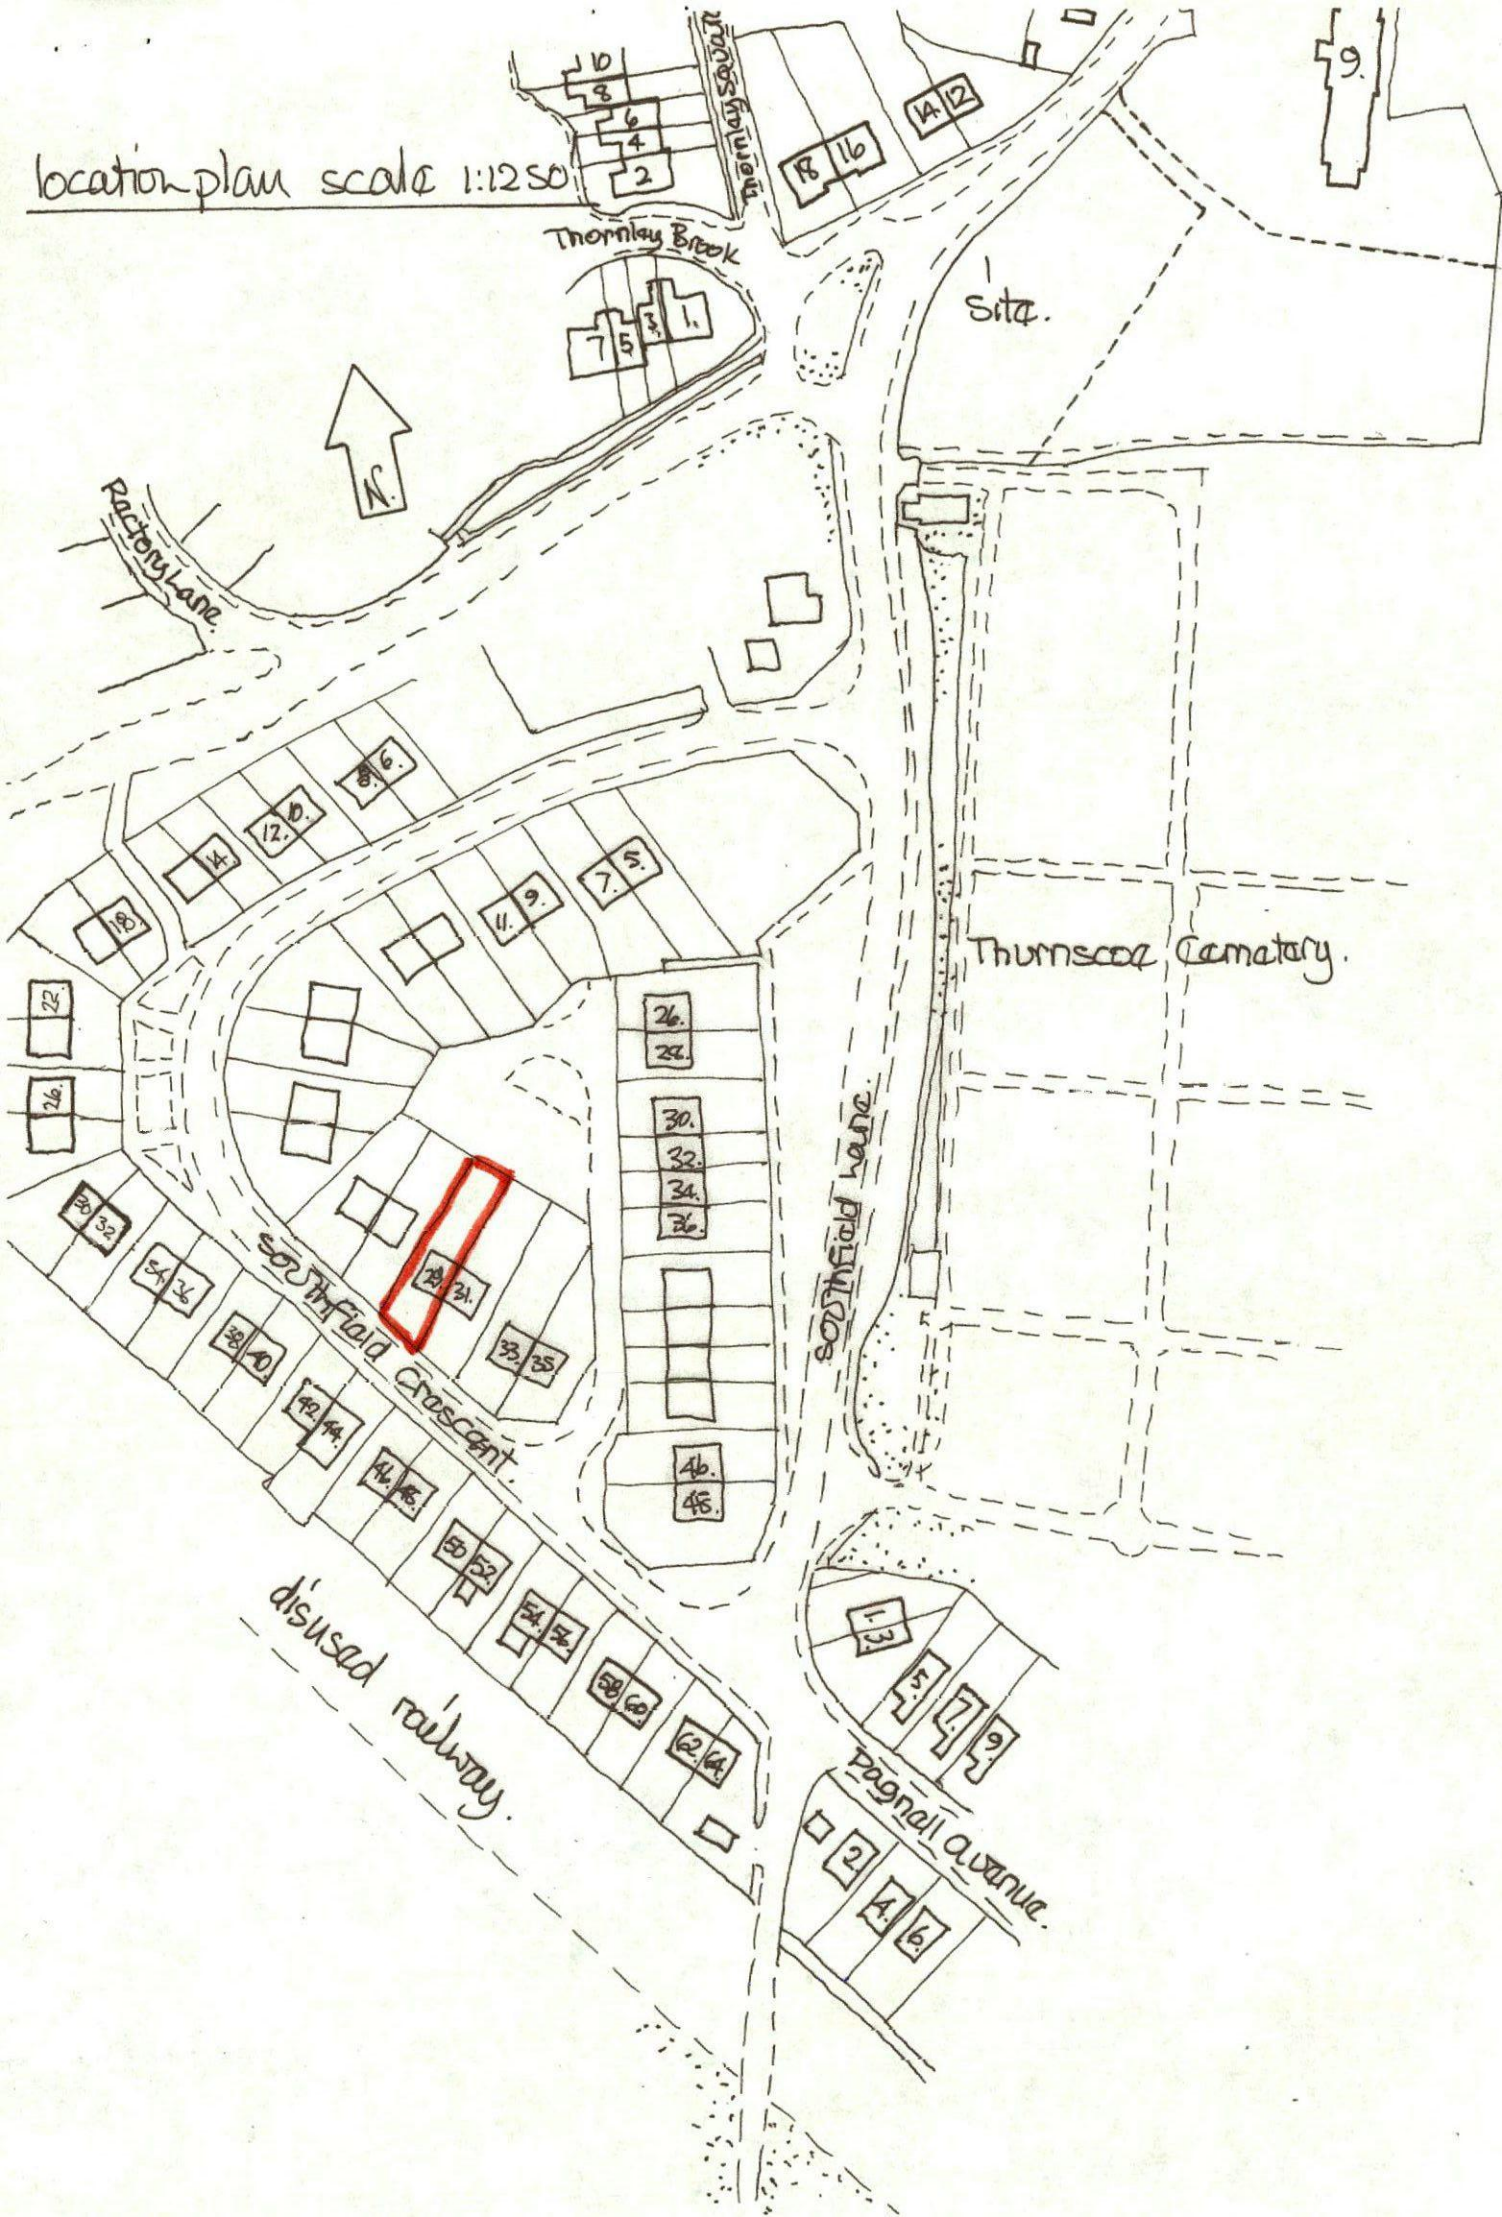
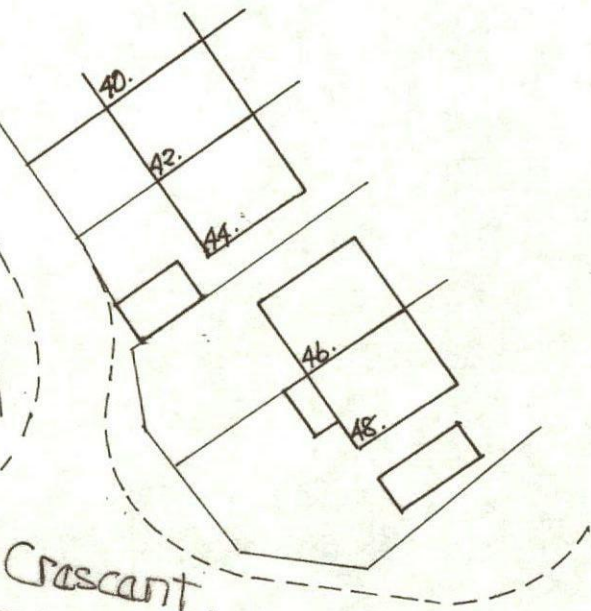








location plan scale 1:1250

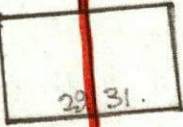


site plan @ 1:500m.

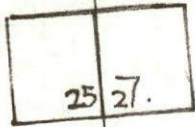


Southfield Crescent

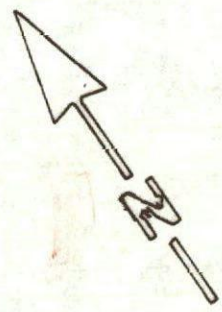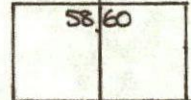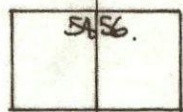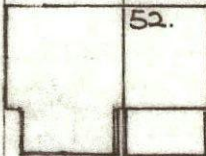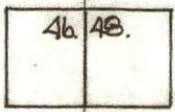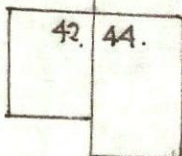

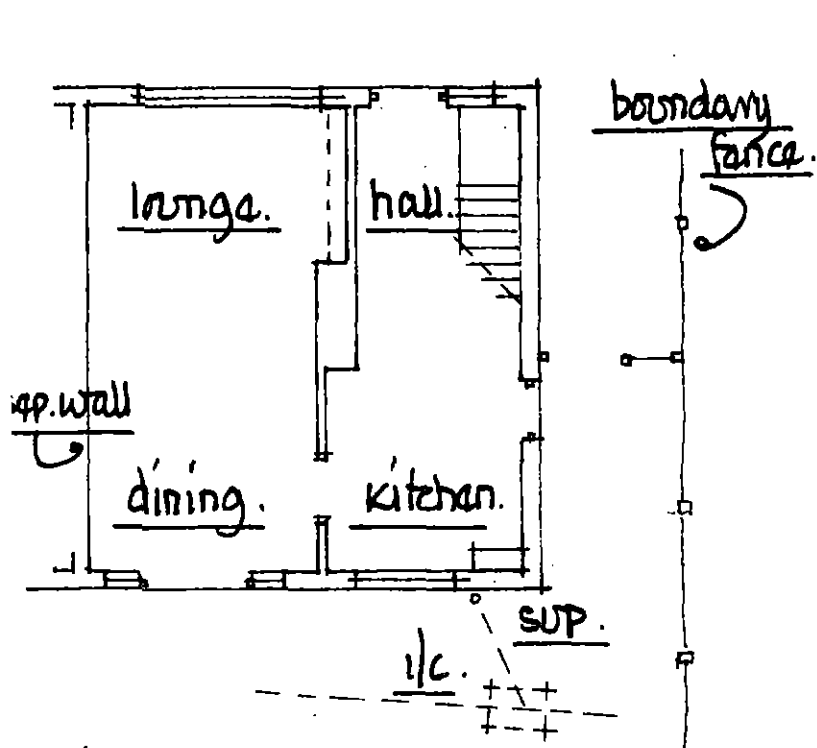


existing G.F. layout.

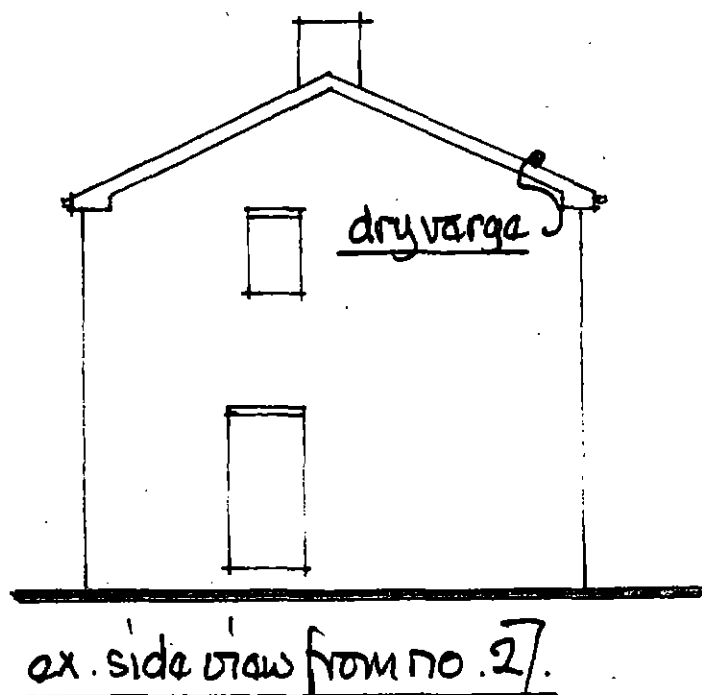


scale @ 1:100 m.

ex. front view.

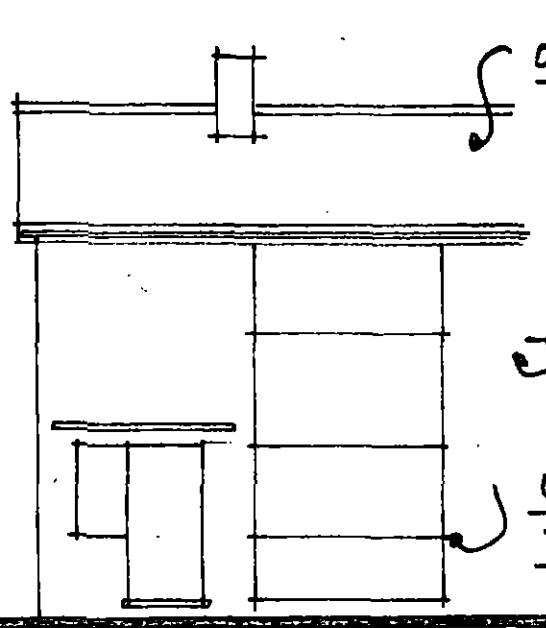

ex. rear view.

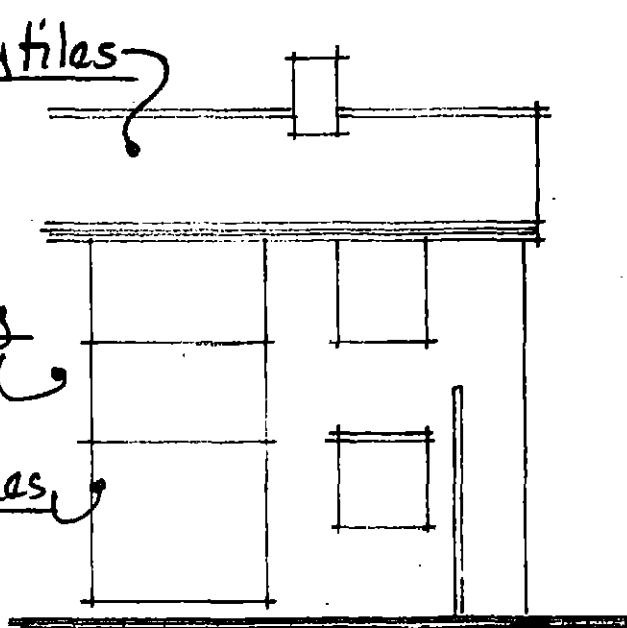

discoloured gray tiles

mixed red facing
brick

white upvc frames
+ panels

prop. side from no. 31.

prop. side from no. 27.

lounge.

hall.

dining.

kitchen.


garden room.

bike
store

reposition dc rcs
conc. base - 22s busk.
bolted + sealed air
tight frame + cover.

check + re-use
ex slip - 38φ
shower waste
32φ whb "
anti-vac traps.

scale @ 1:100m.

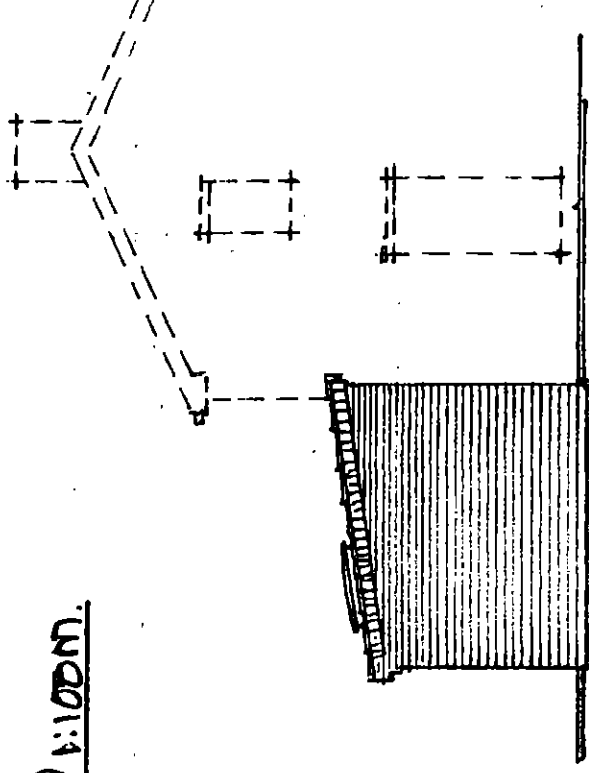

prop. front view.

prop. rear view.

prop. g.f. layout.

check + ensure ex extract to
kitchen cooker remains

electric extract to shower room
15L/sec with 15min over-run
light switch operated-discharge
to ext. air.

