


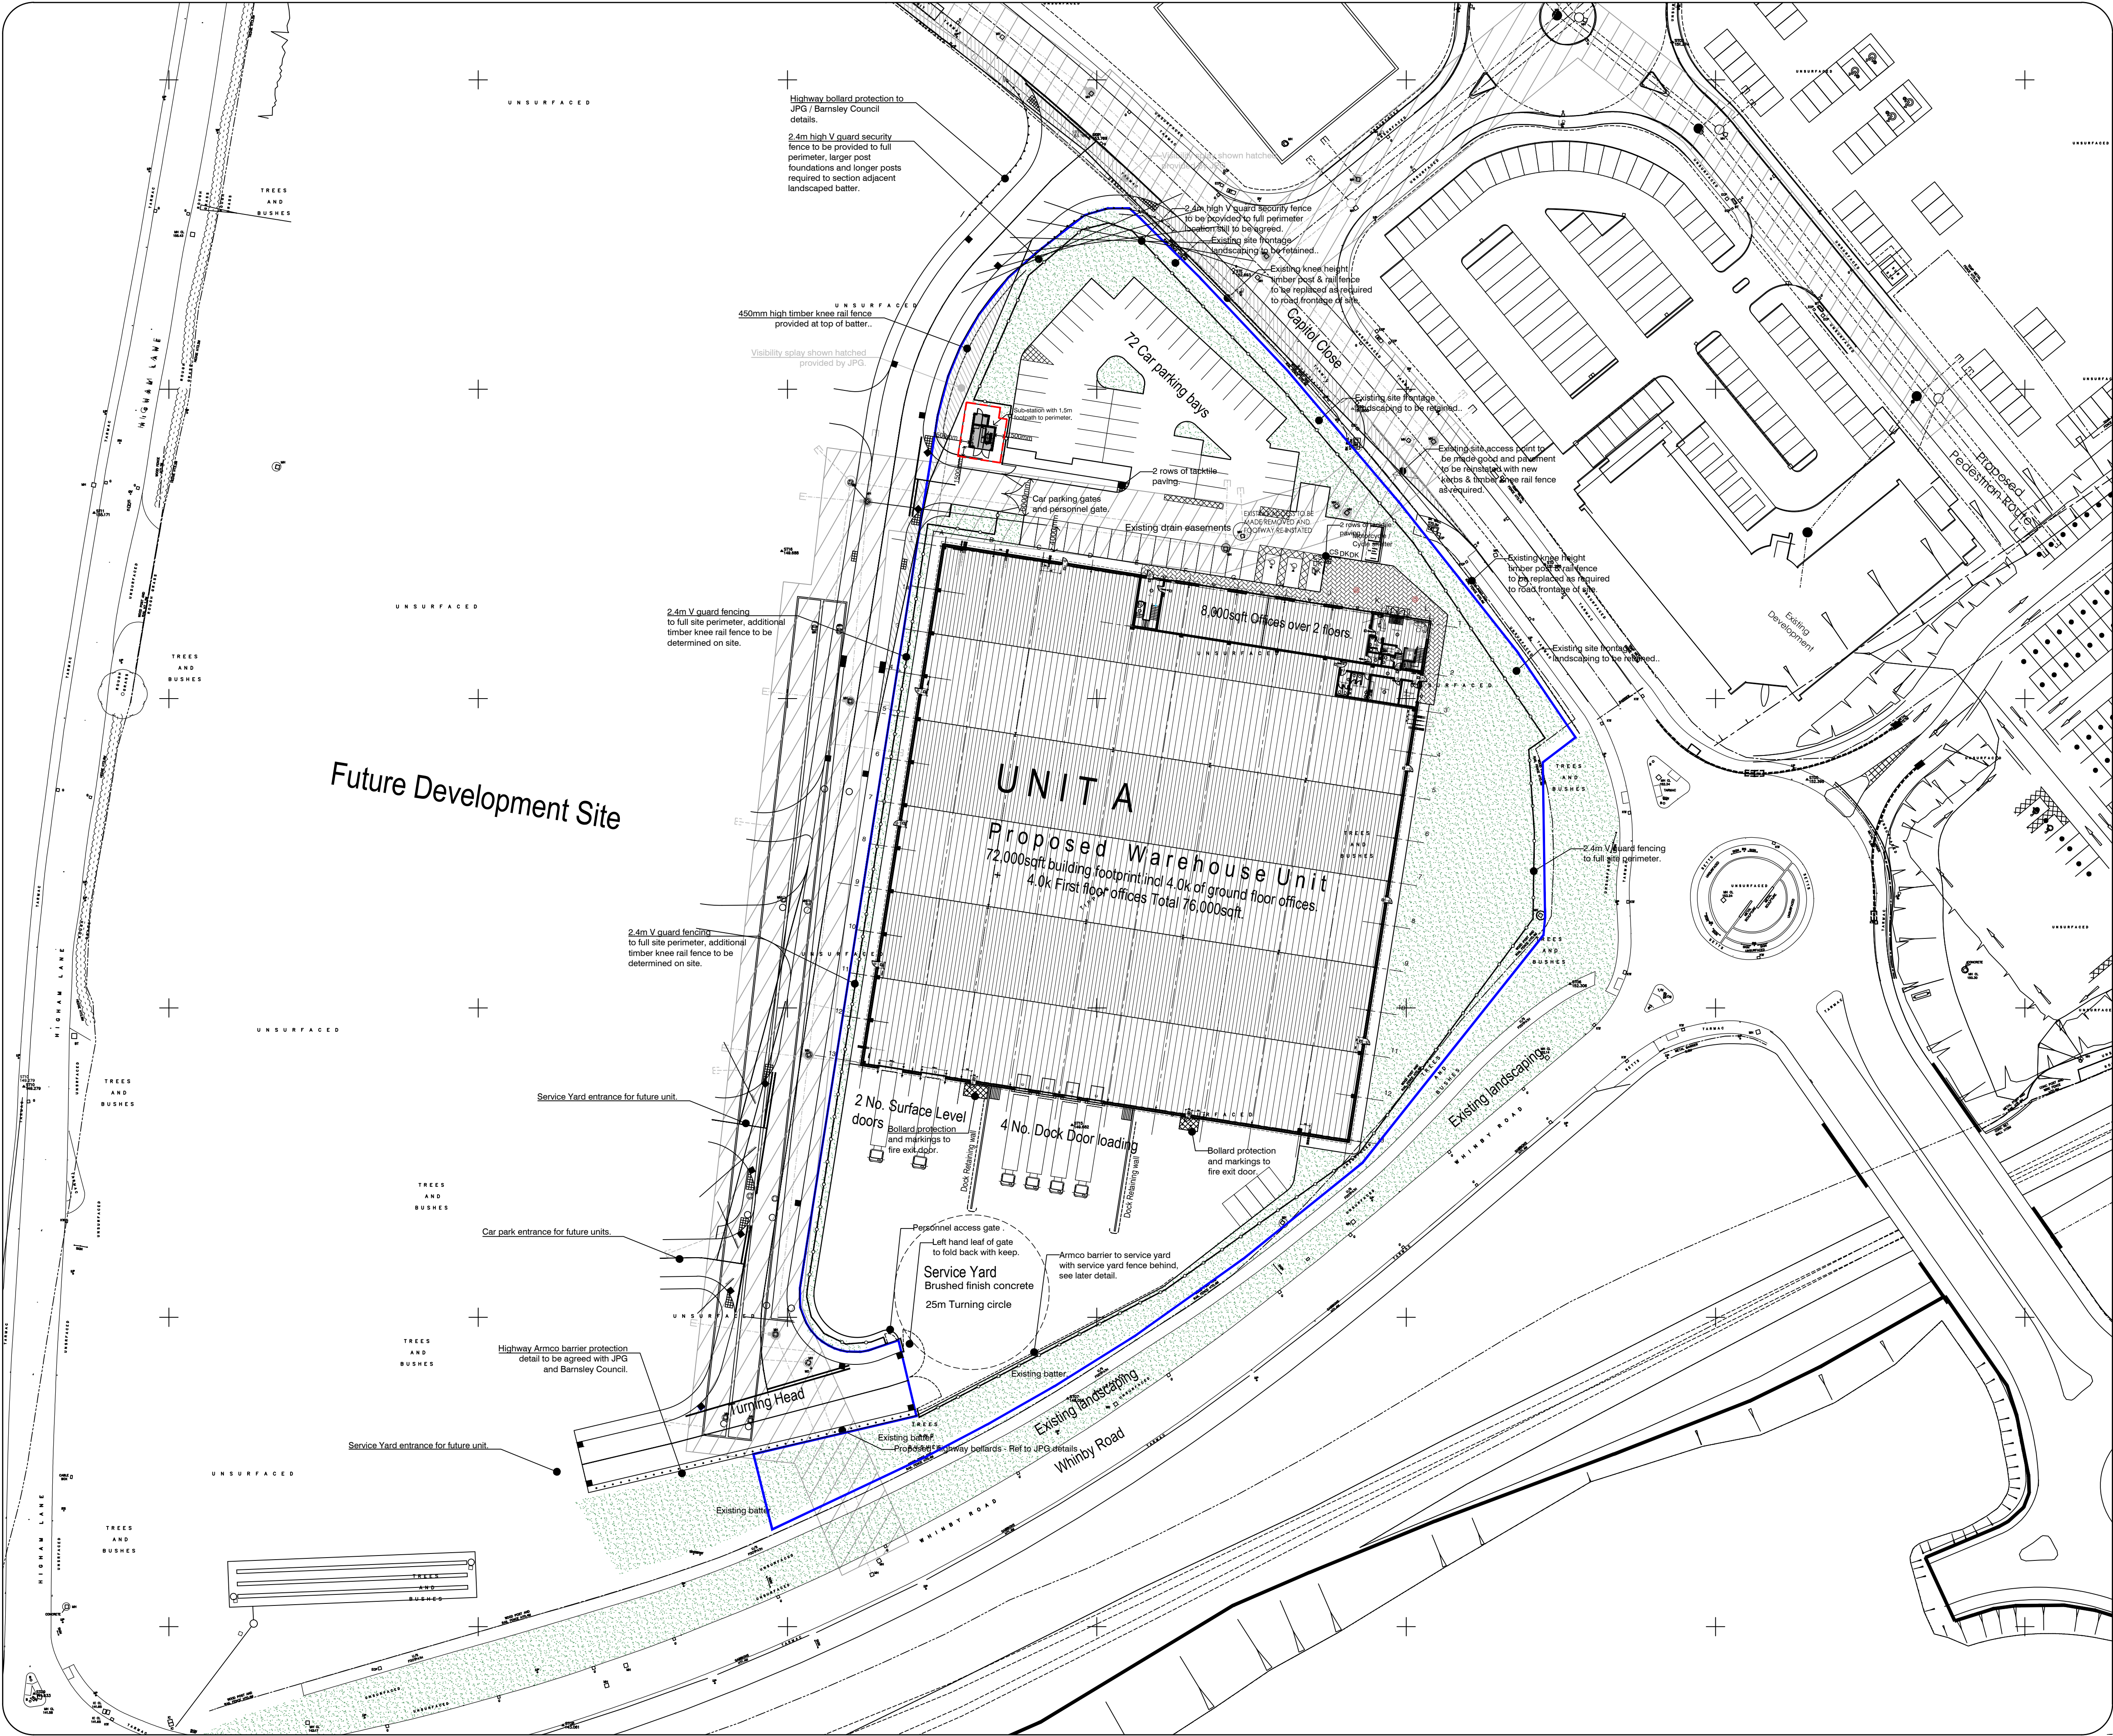

COPYRIGHT RESERVED

Notes

This drawing is based upon contract drawing M3016-01-SK4 Rev G.

Revisions

Rev	Date	Description
Rev A	16.5.17	Ellam new land survey dated May 17 added.
Rev B	30.5.17	Future entrances added to adopted road for phase 2.
Rev C	16.6.17	JPG latest road drawing R1 (Rev G) added.
Rev D	22.6.17	JPG latest road drawing R1 (Rev H) added.
Rev E	27.6.17	Motor cycle / cycle parking area updated.
Rev F	10.7.17	JPG latest road drawing R1(Rev M) added.
Rev G	2.8.17	Larger sub-station added and car park kerb lines amended to suit.

BUILDING MANAGEMENT SERVICES LTD

Huddersfield Road
Elland, West Yorkshire
HX5 9BW
TELEPHONE : ELLAND (01422) 371616
FAX No : (01422) 376717
email : mail@bmselland.com

**Building
Management
Services**

Client

Commercial Development Projects Limited

Project

Proposed Industrial Unit
Capitol Close, Capitol Park
Barnsley.

Sheet

Site layout Plan.

Drawn	DCH	Date	FEB 17
Scale	1:500 @ A1		
Status	Construction		
Drawing No.	M3016-WD-01	Revision	Rev G