


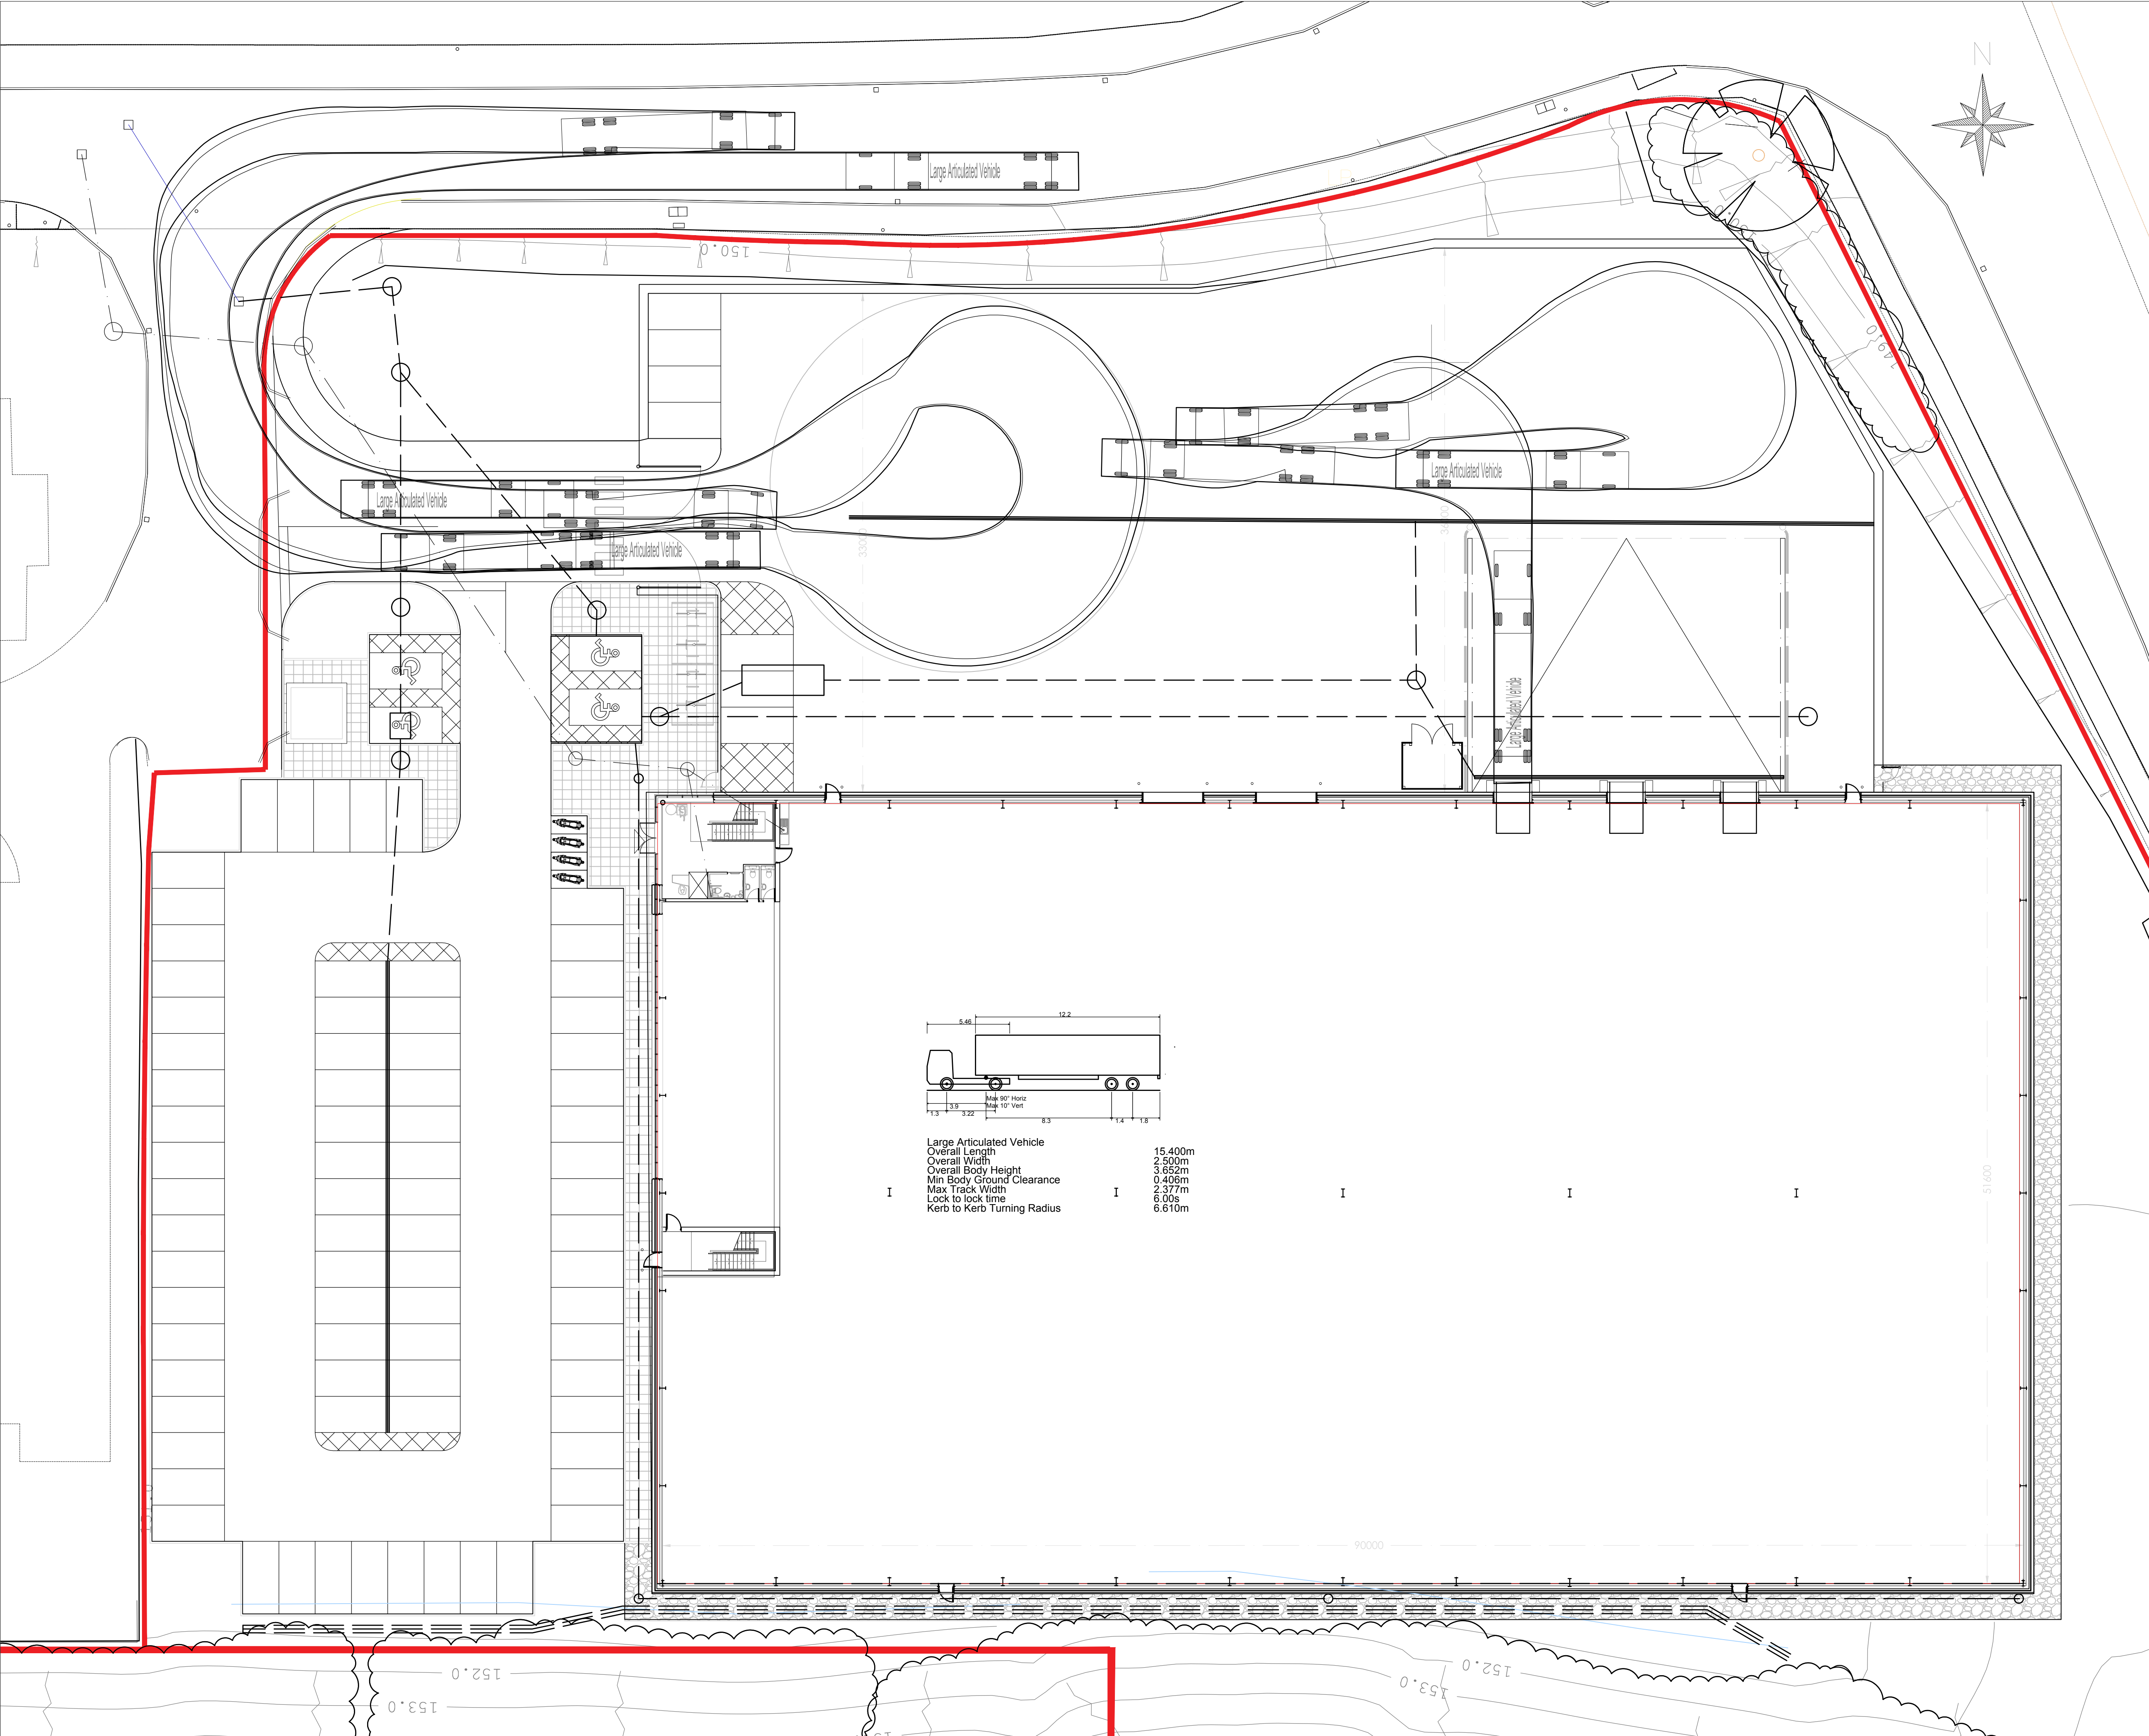

Williams Saunders is the trading name of Wm Saunders Partnership LLP.
Wm Saunders Partnership Limited Liability Partnership is registered in England and Wales with the Registration number OC 308323.
The Registered Office is Sheppard Lockton House, Cafferata Way, Newark on Trent, Notts, NG24 2TN.

This drawing & any design thereon is the copyright of Wm Saunders Partnership LLP and must not be reproduced without their written consent.

Contractors must verify all dimensions, levels and co-ordinates at the site before commencing any work or making any shop drawings: no dimensions to be taken from drawing.

P02	Layout amended to latest layout from Architect.	CM	AG	02/18
P01	Issued for planning.	CM	AG	01/18
Rev	Description	Drm	Vfd	Date
As outlined in section 2.3 of the CIB Industry Guidance to Designers, insignificant risks can usually be ignored, as can risks arising from routine construction activities, unless the design compounds or significantly alters these risks. In accordance with CDM Regulations 8, 9 and 11, any significant risks relating to the design features shown on this drawing have been identified and are annotated thus: 				
☒ No significant risks have been identified.				
☐ Significant risks have been identified - refer to notes on drawing for information on residual risks and any control measures to be employed.				
Refer to the current Designer's Risk Assessment sheets for further details.				
Designer's Signature		CM	Date 01/18	

Drawing Status
PLANNING ISSUE

williamsaunders
architecture: engineering: building consultancy
Sheppard Lockton House Tel: 01636 704361
Cafferata Way, Fax: 01636 702809
Newark on Trent, W: wm-saunders.co.uk
Nottinghamshire, NG24 2TN

Also at Newark, Cardiff & Wirksworth

Project
PLOT 4B ASHROYD BUSINESS PARK
ASHROYD WAY
HOYLAND
BARNLEY

Client
NETWORK SPACE LTD

Title
VEHICLE TRACKING ANALYSIS

WmS Project Ref.	Drawn	Date	Scale	@ A1
11716	CM	25.01.2018	1:200	
Drawing/Document Reference				
Project	Originator	Zone	Level	Type
11716	WMS	XX	ZZ	DR
	C	39501	S8	P02