



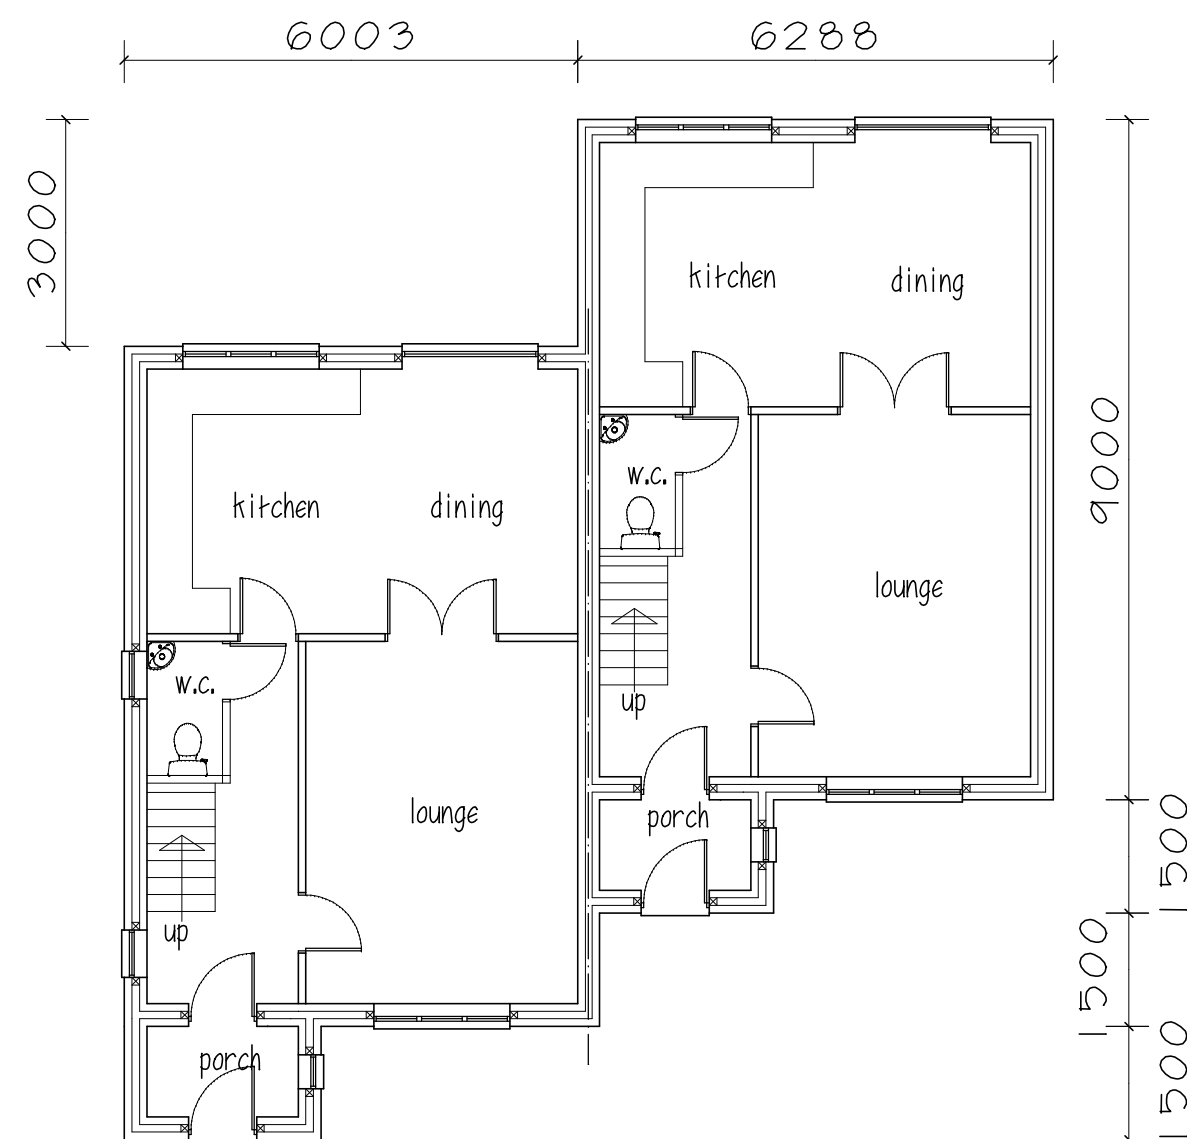


GROUND FLOOR

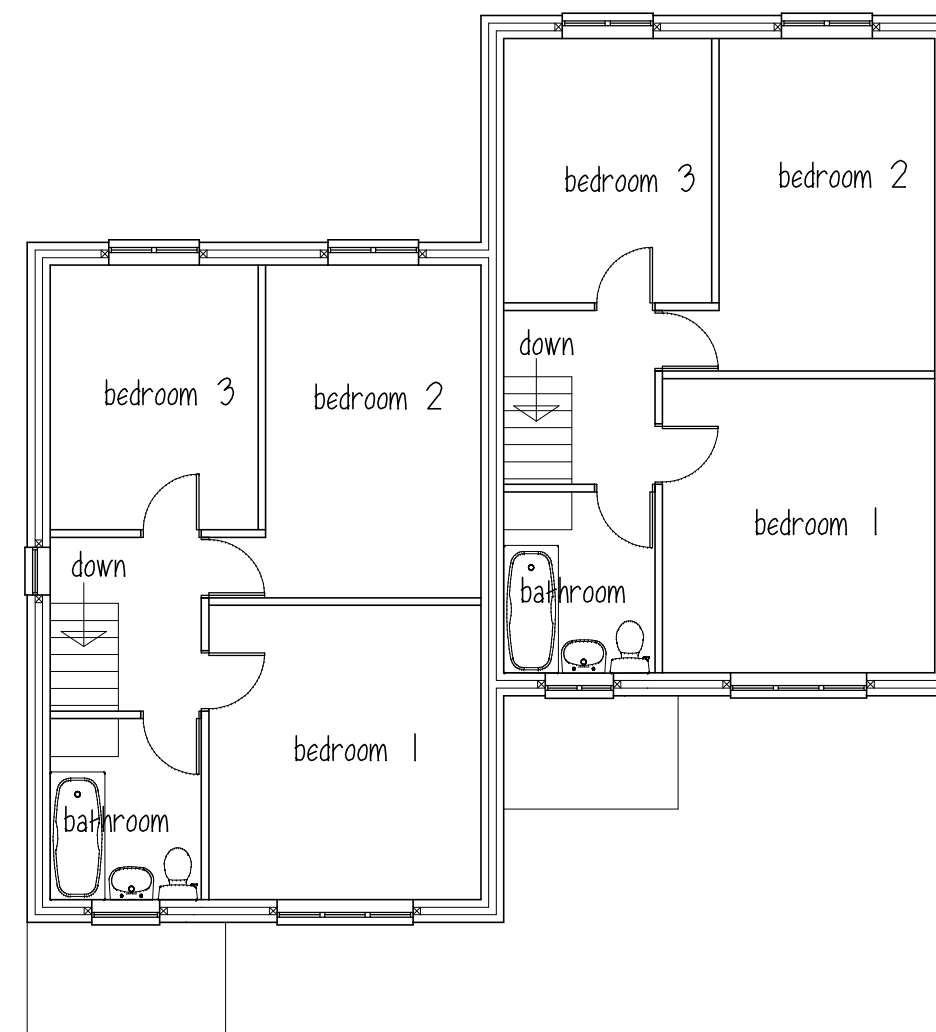


FIRST FLOOR

ROOF - grey marley modern concrete tiles  
WALLS - brick  
WINDOWS & DOORS - white Upvc

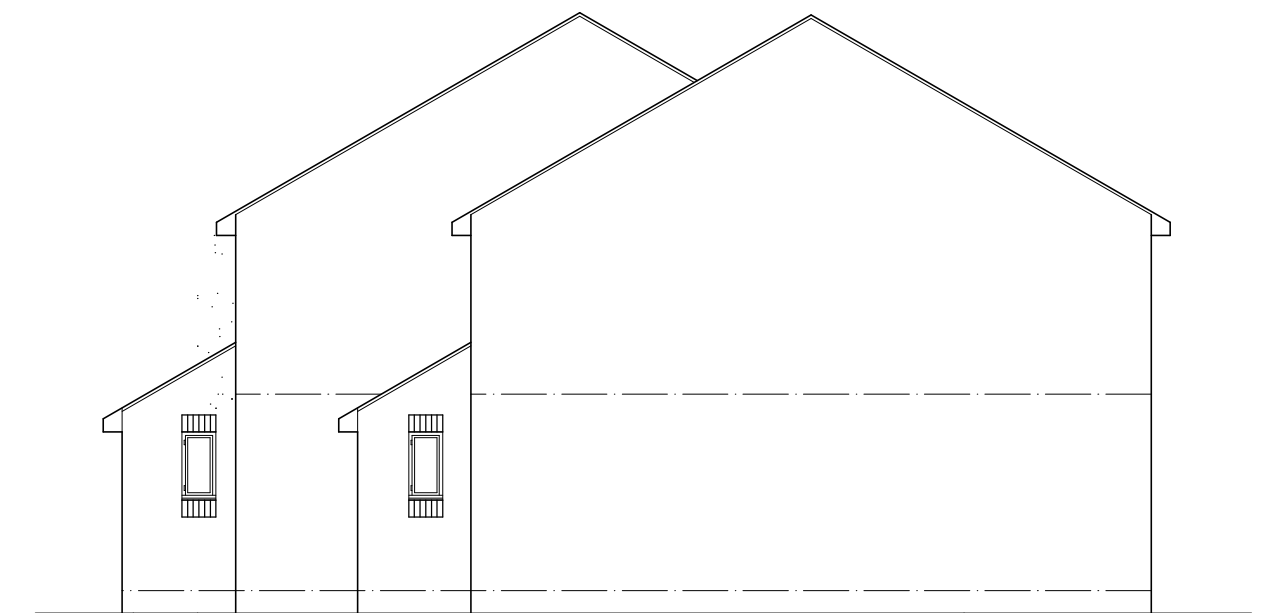


SIDE ELEVATION

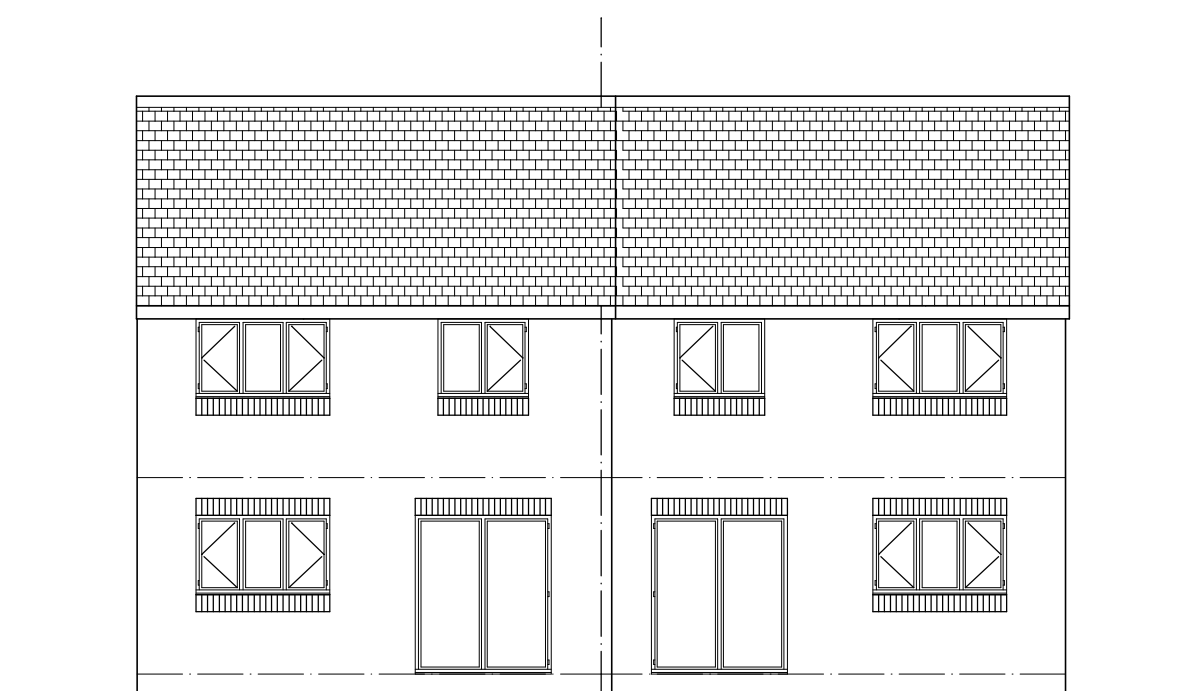

REAR ELEVATION



FRONT ELEVATION

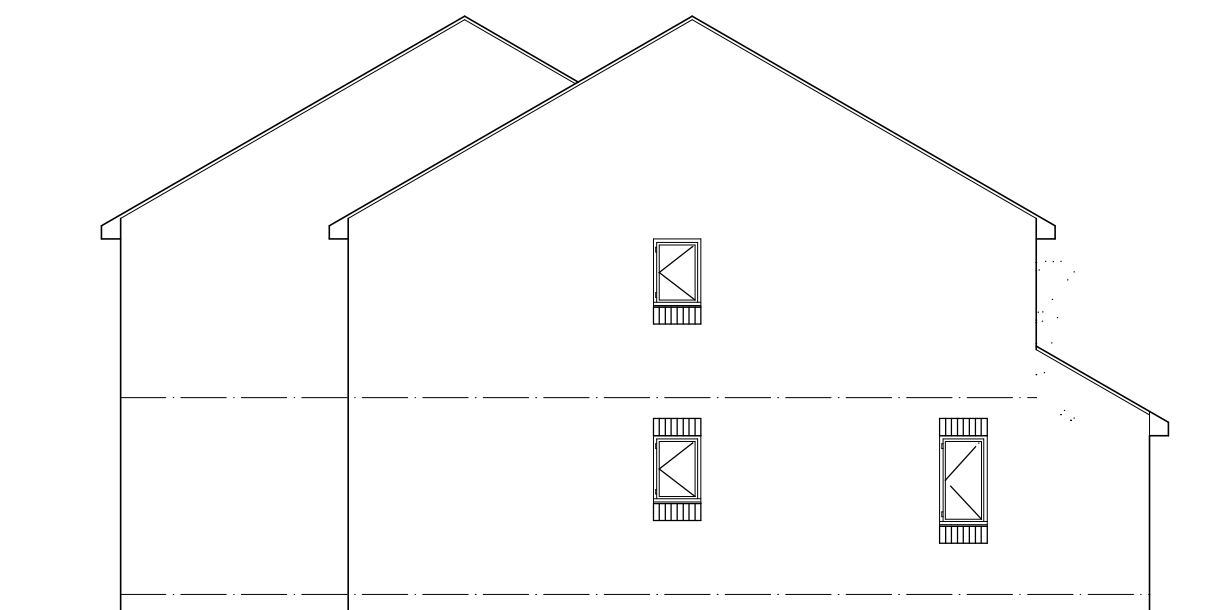

SIDE ELEVATION

Mr D HARRISON & Mr D BLACKLEY

PROPOSED SEMI DETACHED  
DWELLINGS  
LAND ADJ 9 REASBECK TCE  
SMITHIES

PLANS & ELEVATIONS

1:100 @ A2 MAY 19

Peter Thompson

"Linwood"

Barnsley Road

Dodworth

Barnsley S75 3JR tff. 01226 201391

m. 07973251730

e-mail peter-thompson@hotmail.co.uk



M.C.I.A.T.