

© This drawing and the building works depicted are the copyright of RPS and may not be reproduced or amended except by written permission. No liability will be accepted for amendments made by other persons.

accepted for amendments made by other persons


The Contractor is to check and verify all building work and its dimensions, levels and sewer invert levels at connection points before work starts. The Contractor is to comply in all respects with current Building Legislation, British Standard Specifications, Building Regulations, Construction (Design & Management) Regulations, Party Wall Act, etc, whether or not specifically stated on this drawing. This drawing must be read with and checked against all relevant Engineers and Architects drawings and all other specialist documentation provided.

This drawing is not intended to show details of ground conditions or ground contaminants. Each area of ground relied upon to support any structure depicted (including drainage) must be investigated by the Contractor. Any suspect or fluid ground, contaminants on or within the ground, should be further investigated by a suitable expert.

Sketch proposals are for illustrative purposes only & as such are subject to detailed site investigation including ground conditions / contaminants, drainage, design & planning / density regulations. Sketch proposals may be based upon enlargements of OS sheets & visual estimations of existing site features, accuracy will therefore need to be verified by survey. Sketch proposals have not been considered in respect of CDM Regulations.

This drawing is a single service drawing showing the concept design that has been co-ordinated with the structure and other building services installers. This drawing is not a co-ordinated working/installation drawing and should not be used as such. Any contractor using this drawing as a working/installation drawing does so at his own risk.

Legend:

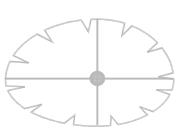


Existing Tree Position with Canopy Spread

Spread

202

Tree / Group Number

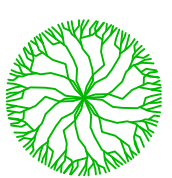

Proposed Tree Position

Revisions:	Date:	Amendment:	Name:	Checked:

Drawing Based Upon: 4242 H100

 Drawing Based Upon: **4242 H100**

Status: **Issue**

Notes: Contractors are not to scale from this drawing. All dimensions to be checked on site and any discrepancies, ambiguities and/or omissions between this drawing and information given elsewhere must be reported to this office. If in doubt, ask.



Noble House, Capital Drive, Linford Wood, Milton Keynes MK14 6QP

Client: **ASDA Stores Ltd**

Project: **ASDA**

Title: **Tree Planting Plan**

Date: 16/03/2009 Scale: 1:400 Original Paper Size: A1

Drawn: **EL** Checked: **BW** Job No: **JKK4957**

4957.04.02

Drq No:

Rev:

Architects Engineers Surveyors Arboriculturalists
Landscape Architects Service Consultants

Plant Schedule			
Trees			
Quantity	Code	Species	Height + Girth
			Root Condition
6mo.	Ace pla	Acer platanoides 'Emerald Queen'	400-450 14-16 CG
5Mo.	Aln inc	Alnus incana	300-350 10-12 CG
5Mo.	Pin syl	Pinus Sylvestris	175-200 CG

Proposed Retaining wall
max height = 1100mm

Proposed Colleague
Car Parking Spaces