


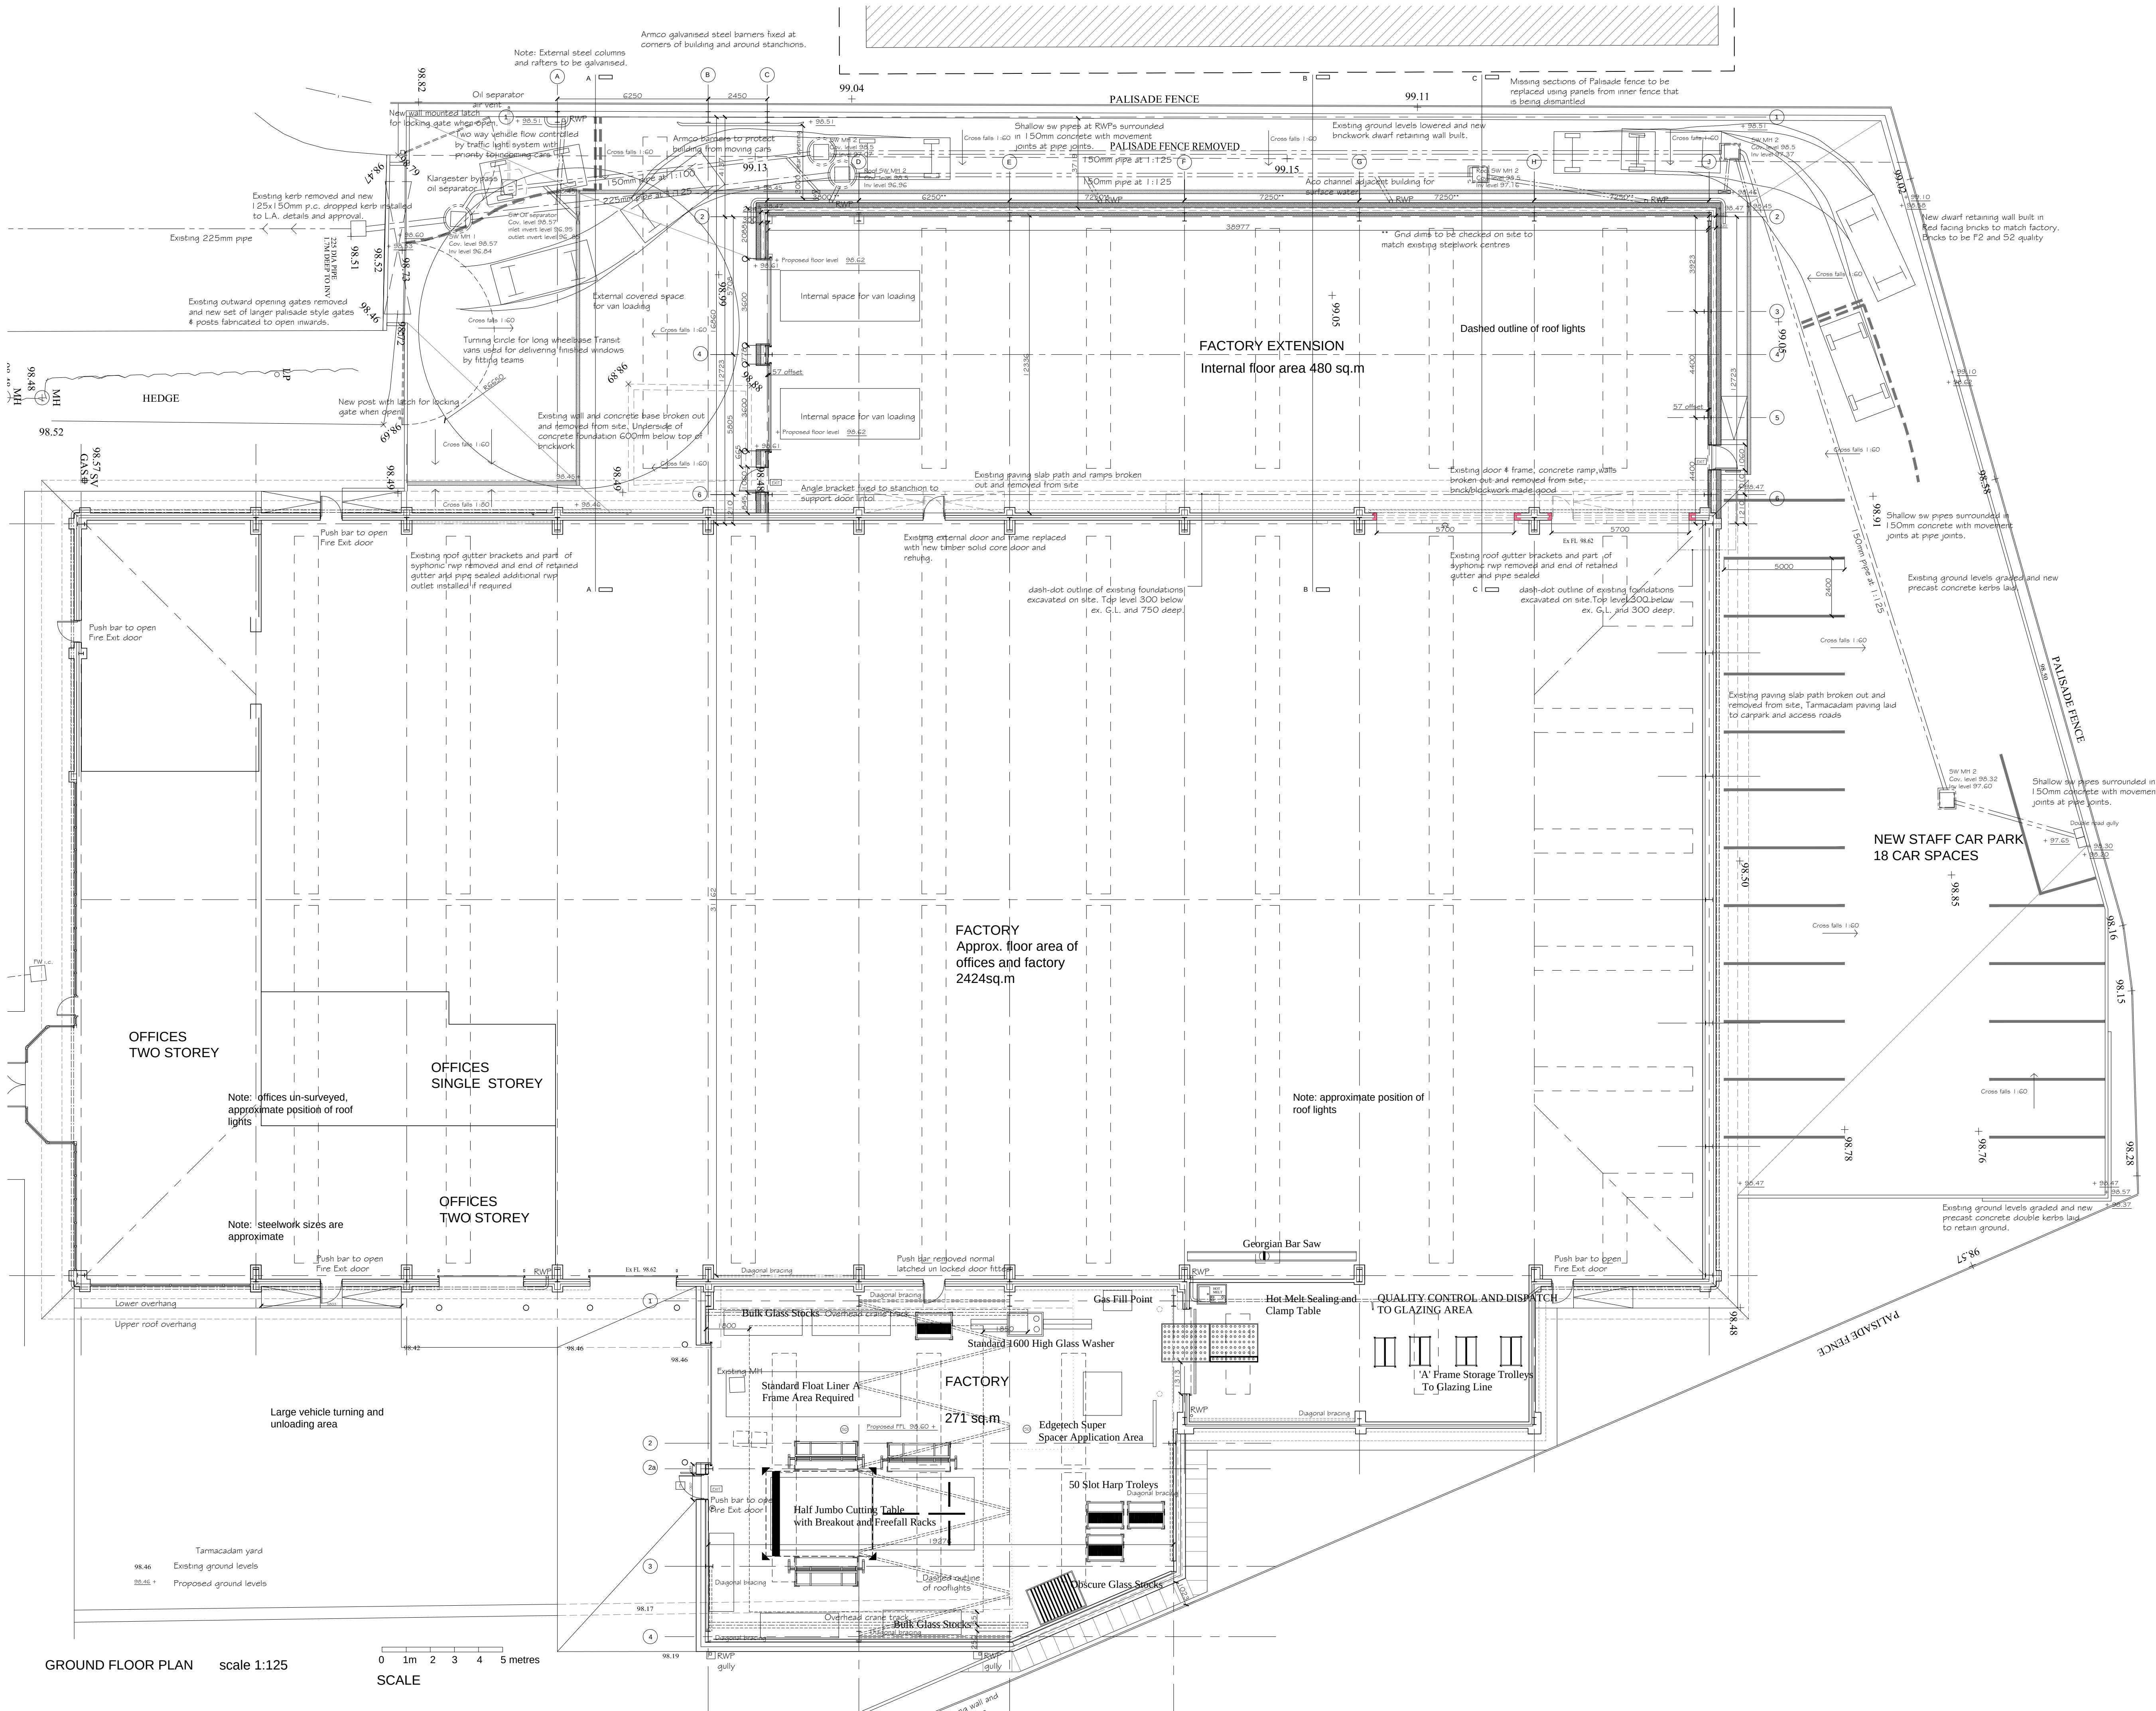

Revisions	
A Canopy added over unloading area	Aug 15
B Width reduced by 500mm further drainage details added	Nov 15
C St. steelwork and grid dims amended extra portal frame added to canopy	Dec 15

Scale	Dm.
1: 125 @A1	PJO
Project No.	Date
329	MAY 2015
Dr. No.	Rev.
03	C

Drawing
PROPOSED PLAN

Project
PROPOSED EXTENSION TO
BUILDING PRODUCT SOLUTIONS
FACTORY AT 30 COMMERCIAL RD.
GOLDTHORPE, ROTHERHAM



Planning & Architectural
Design Consultants
4 Woodnook Close
Ashgate
Chesterfield S42 7JB
Tel/Fax: 01246 567717
Email: avocetdesign@tiscali.co.uk
Web: avocetdesign.co.uk