



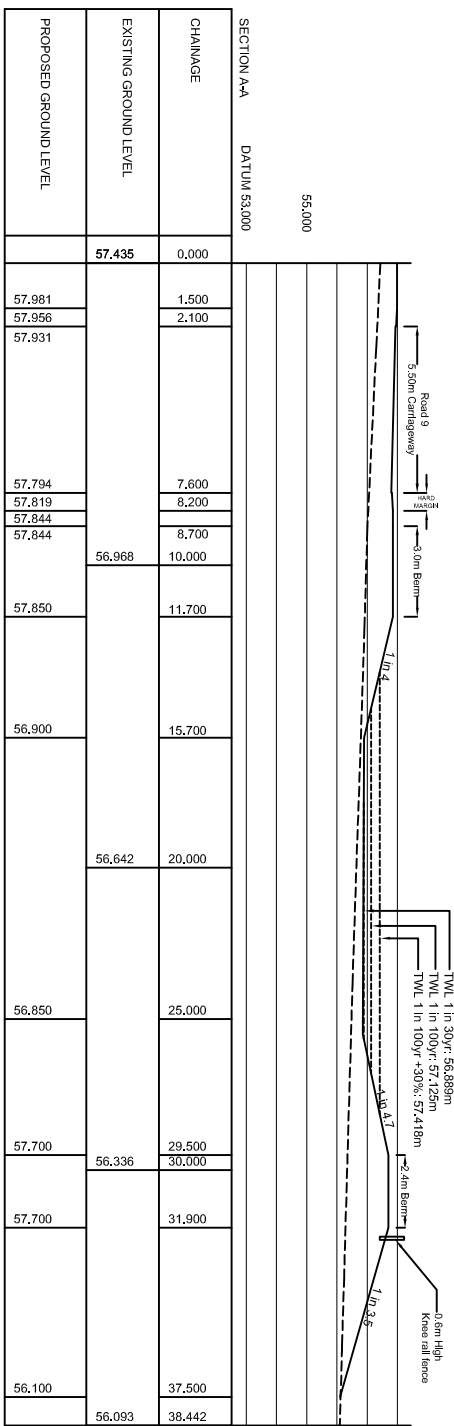

NOTE:
Temporary warning signs must be erected stating the name and emergency telephone number for the owner of the detention basin before transfer of the basin.

YMS warning signs manufactured by Yorkshire Waters approved supplier stating the name and Yorkshire Waters emergency telephone number required on transfer paid as part of the committed sum.

Detention Basin to be lined with a 500mm thick layer of re-engineered impermeable puddle clay and topped with 150mm topsoil and seeded.

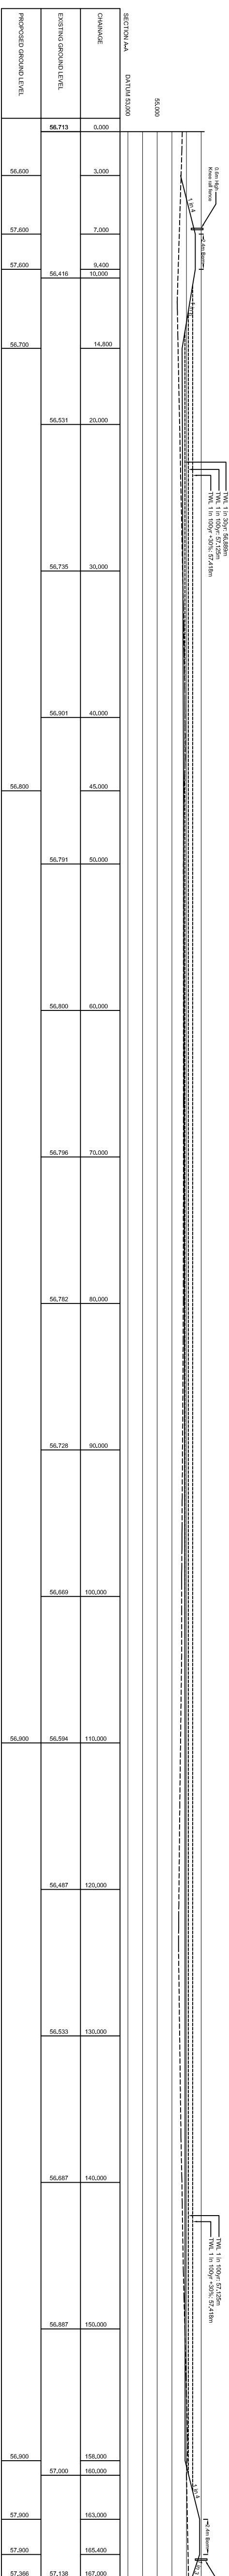