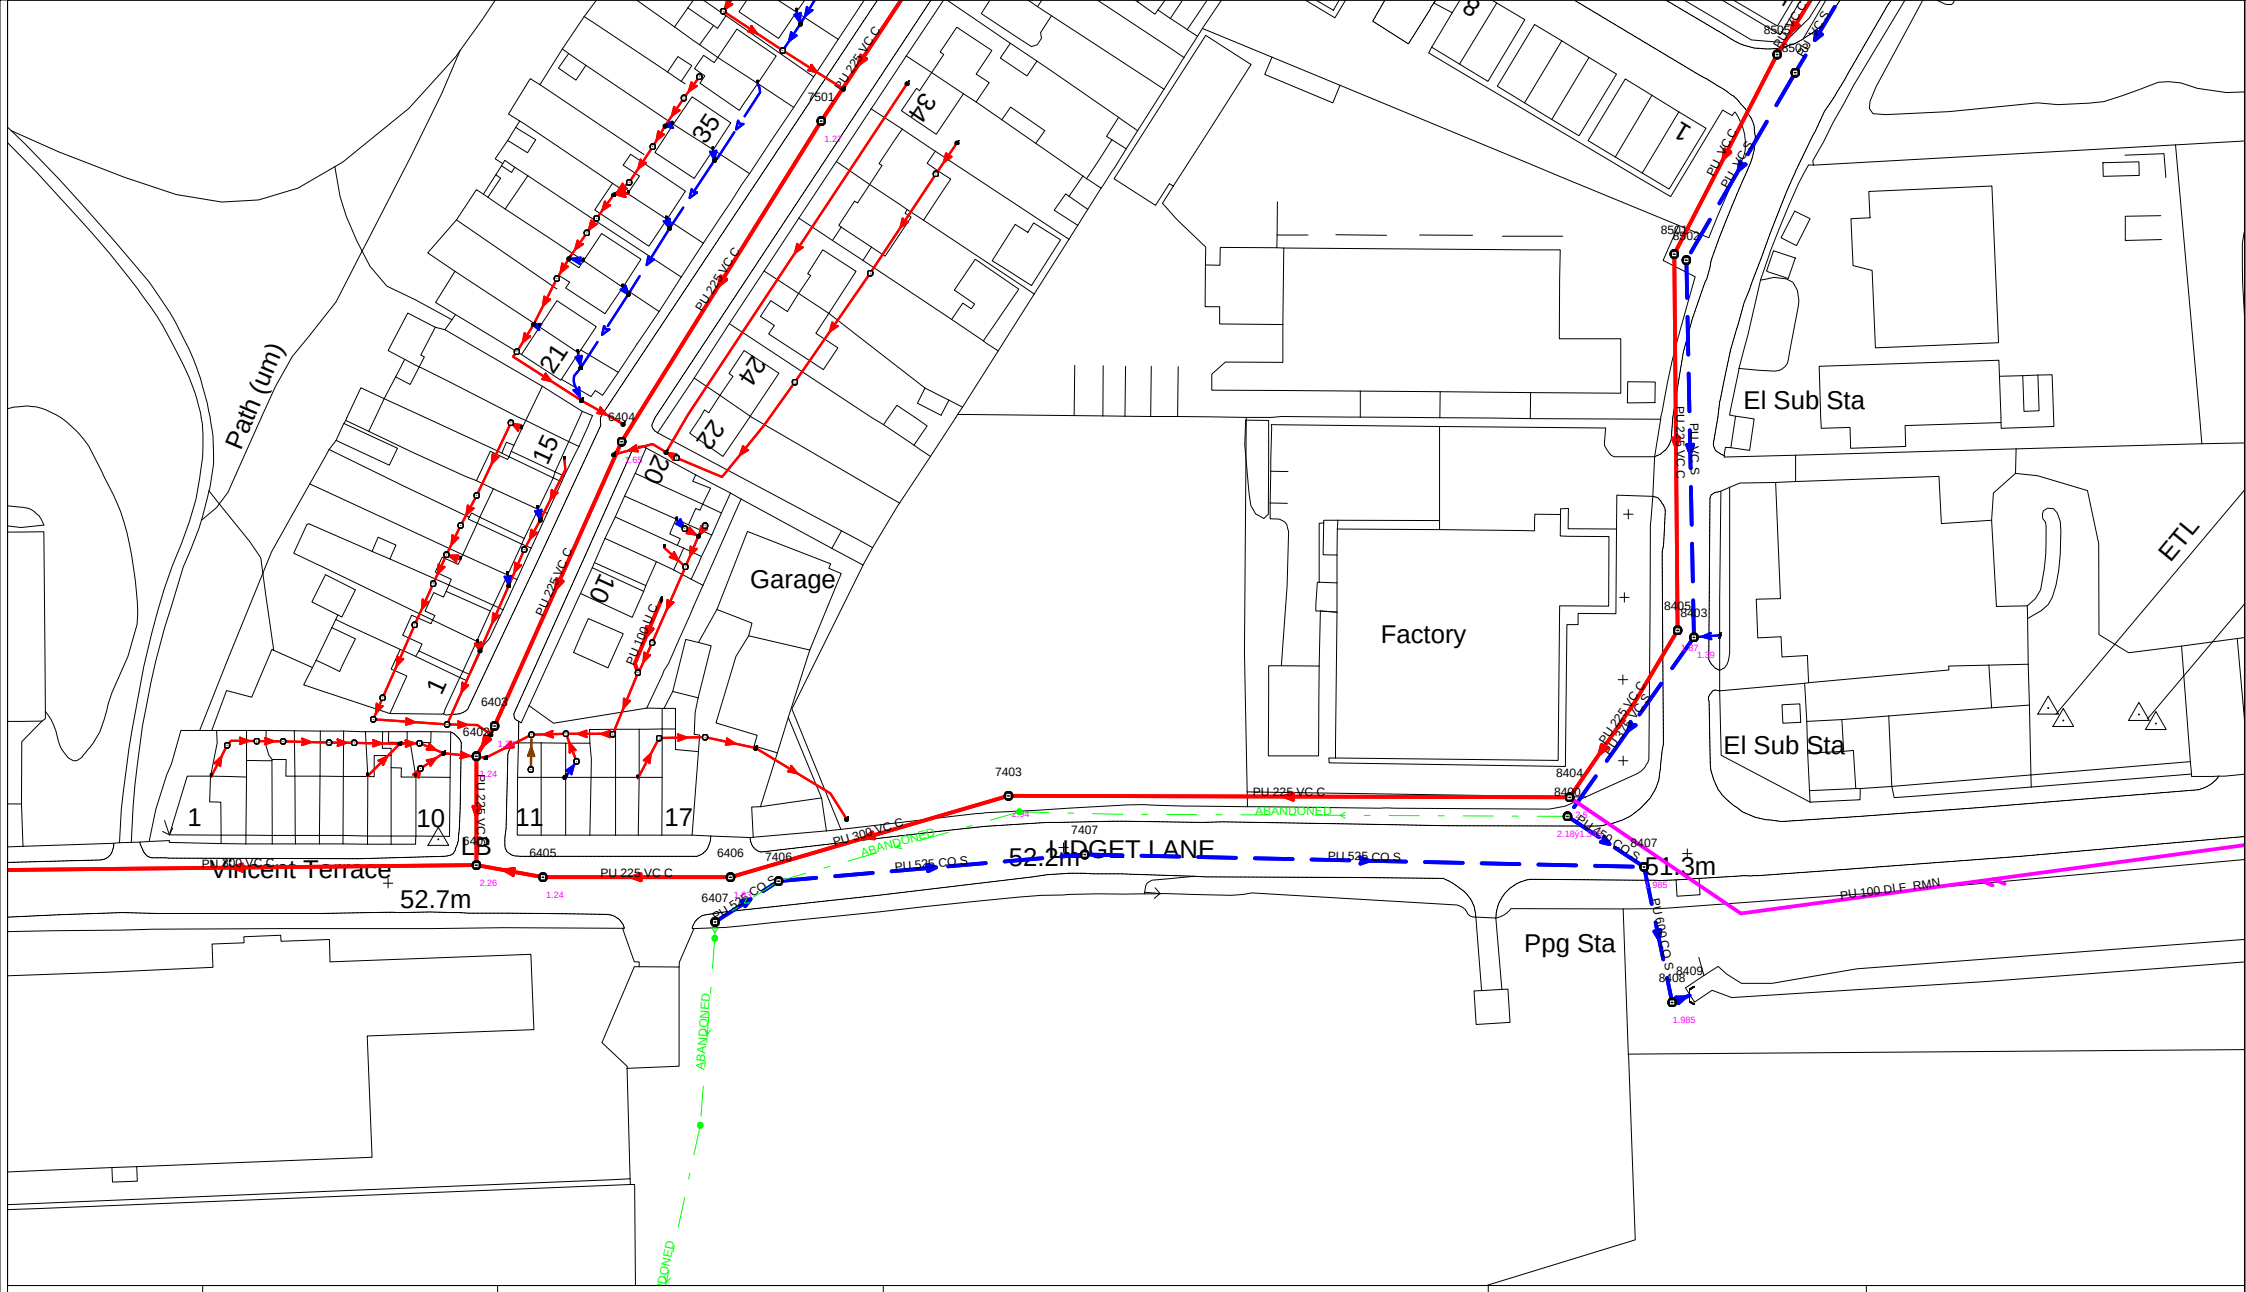



| | | | | |
|---|---|---|---|---|
| 446588 : 405365 | Map Name : SE4605SE | Title | Partial Key | This plan is furnished as a general guide only and no warranty as to its correctness is given or implied. This plan must not be relied upon in the event of excavations or other works made in the vicinity of public sewers. No house or property connections are shown. |
| Yorkshire Water,<br>PO Box 500,<br>Halifax Road,<br>Bradford BD6 2LZ<br>Contact Name :<br>YorMap Advisor C ROBERTS<br>Contact Tel : 87 2582 | | Notes | Foul Sewer = F<br>Combined Sewer = C<br>Surface Water Sewer = SW<br>Trade Sewer = TD<br>Partially Separate = PS | |
| | | (Ody) COPYRIGHT STATEMENTS: Reproduced by permission of Ordnance Survey on behalf of HMSO © Crown copyright and database 2014. All rights reserved Ordnance Survey Licence number 100022432 | Date Req : 03/04/2024, 09:09:52 | Date Gen : 03/04/2024, 09:10:15 |
| | | | Source : Sewer Network Enquiry | |

UPN: Undefined Originator: C ROBERTS, YorMap, 87 2582