


PARTITION WALL KEY:

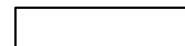


EXISTING STRUCTURE.

PROPOSED WALLS - BLOCKWORK:

100mm blockwork to underside of structural soffit with galvanised wall starters. Main contractor to add intumescent fire and smoke seals to ensure wall achieves required fire rating. Refer to NBS F10

EXTERNAL WINDOWS:

All external windows to be replaced for like for like aluminium units. Refer to drawing: A(31)007 External Door & Window Elevations.

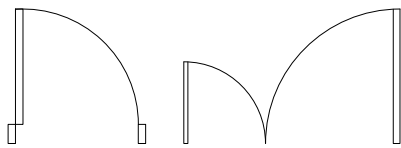


ALL DOORS:

All internal & external doors to be replaced External - like for like aluminium units, refer to elevations below. Internal - refer to elevations below.
Refer to drawings: A(31)006 Door Elevations - for internal doors & A(31)007 External Door & Window Elevations - for external units & A(31)009 Ironmongery - for ironmongery & A(31)010 Louvre Elevations.

TL-D001

Internal door number. Refer to A(30) series drawings for new door details.

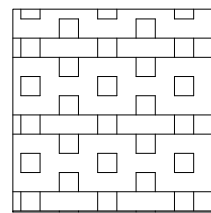


Existing timber fitted lockers to be refurbished. Units to be restrained & new lock suits. Contractor to reserve lockers that have been removed, if in good condition, to refurbish the remaining units.

ALL STAIRS

Gradus replacement stair treads:

GC51 Type:Traditional Environment:Interior Dry, Interior Wet, Interior Wet Severe Channel:
SingleMaterial:Chromed Aluminium Shape:Rake Back Gauge:5mmTread:60mmRiser:32mmInsert
Type:Interior, Interior Grained, Xtra-grip, Xtra-grip PlusSide Trim:TAC42

Contrasting colours to top and bottom stair.

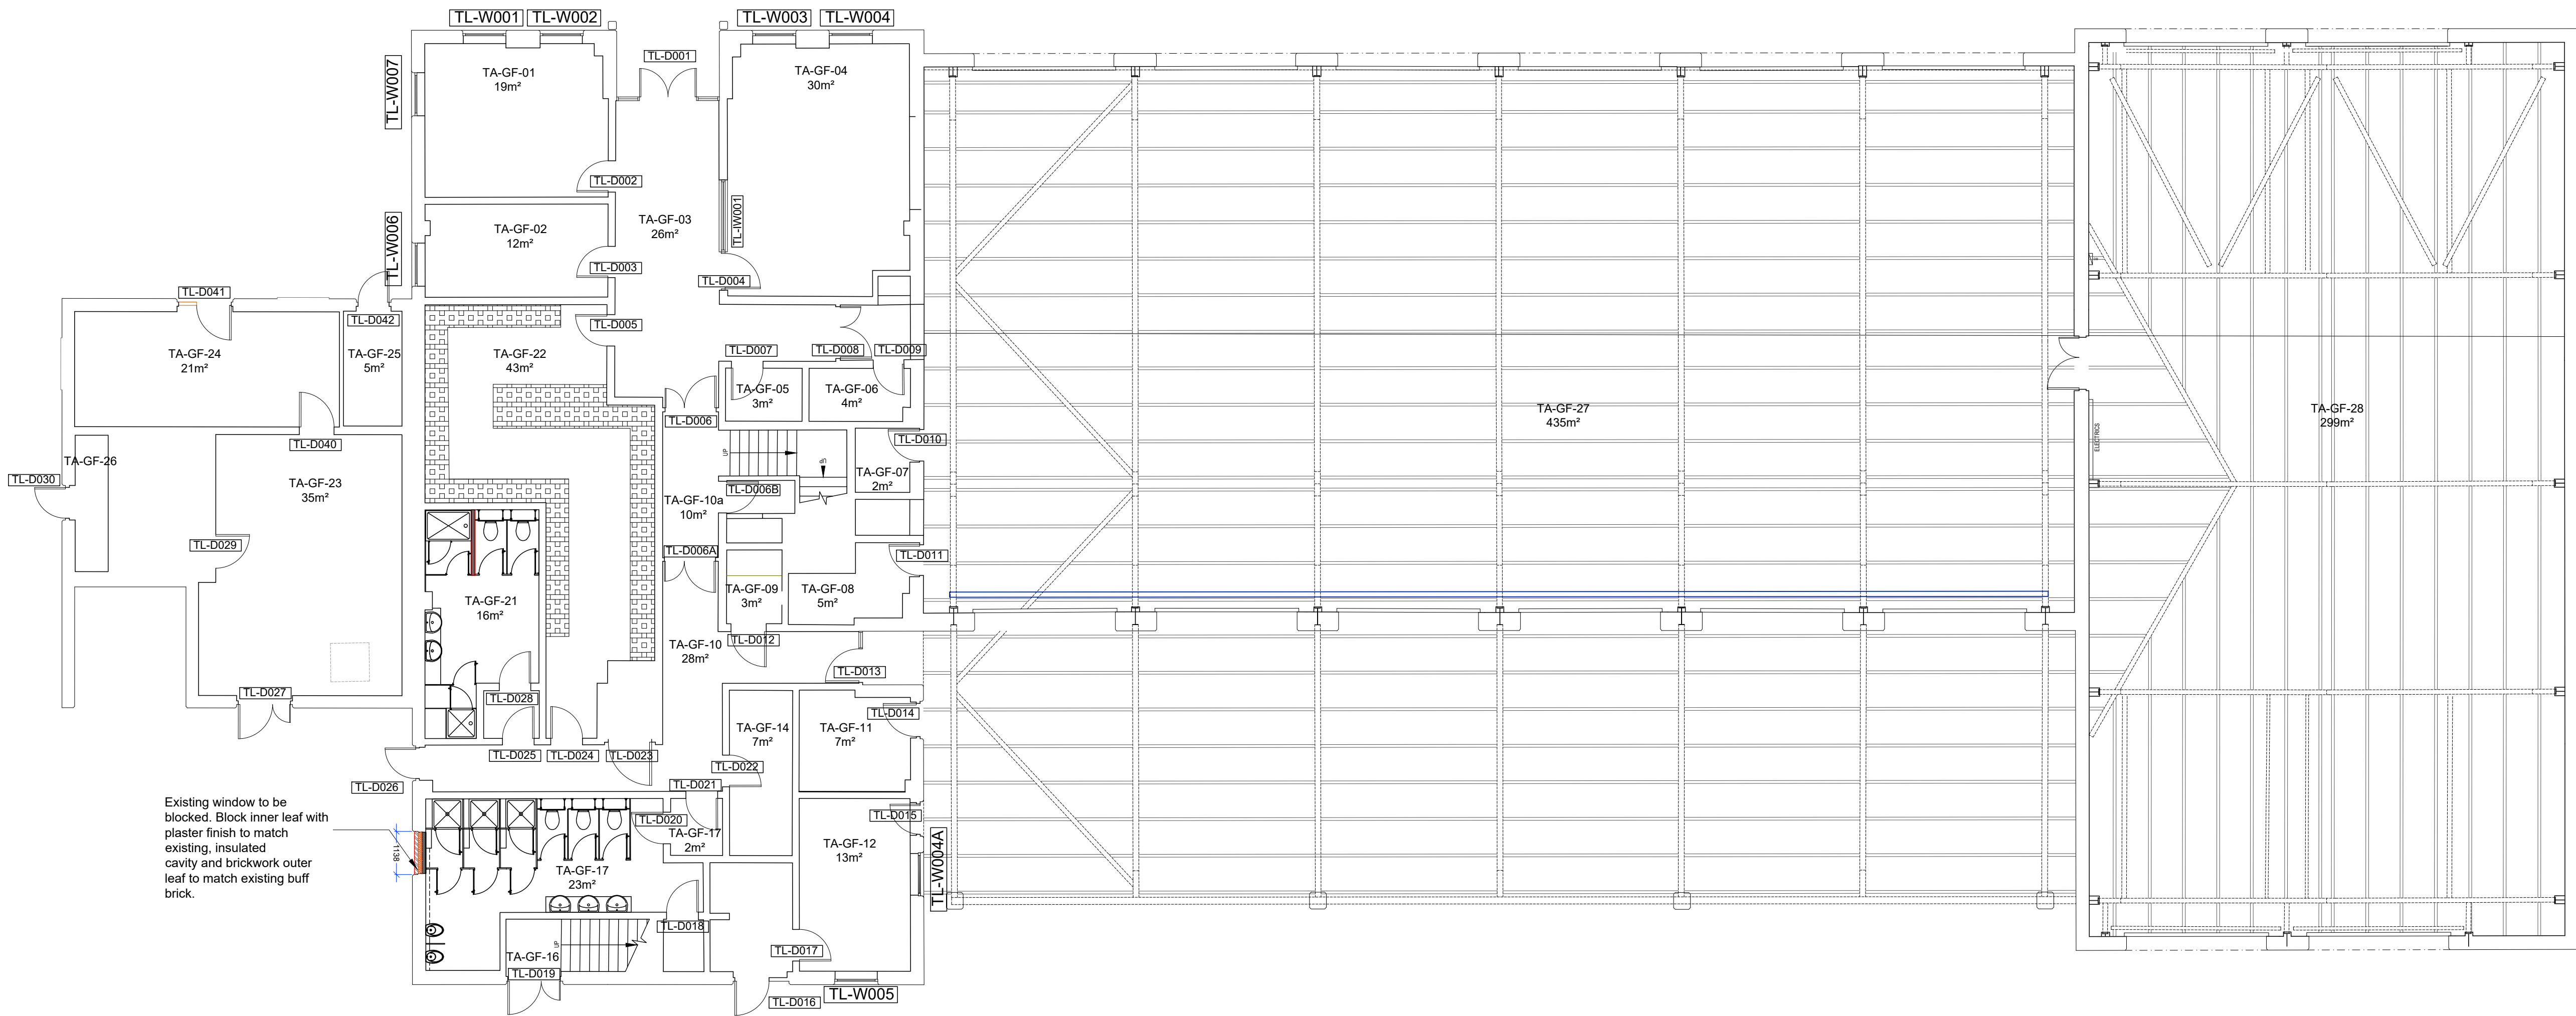

No Revision Date

Revisions

Client:

SYFR

Issue:

FOR TENDER

Project:

TANKERSLEY
STATION ALTERATIONS

Title:

GROUND FLOOR - GENERAL
ARRANGEMENT

Drawing No:

TL(20)000

Rev:

/

A1 Scale:

1:50

Date:

20/08/19

Drawn:

Approved:



6th Floor Orchard Lane
Bain Green
Sheffield
S1 2JA

+44 (0) 114 273 3343
RLB_UK
RLB.com

This drawing is to be read in conjunction with all relevant specifications and drawings issued.
Do not scale this drawing, the Contractor is to check and verify all building site dimensions and check levels before work commences.
For discrepancies or omissions contact Rider Levett Bucknall.
All work and materials to be in accordance with current applicable statutory legislation and to comply with all relevant Codes of Practice and British Standards.
Copyright © 2018 Rider Levett Bucknall UK Limited