


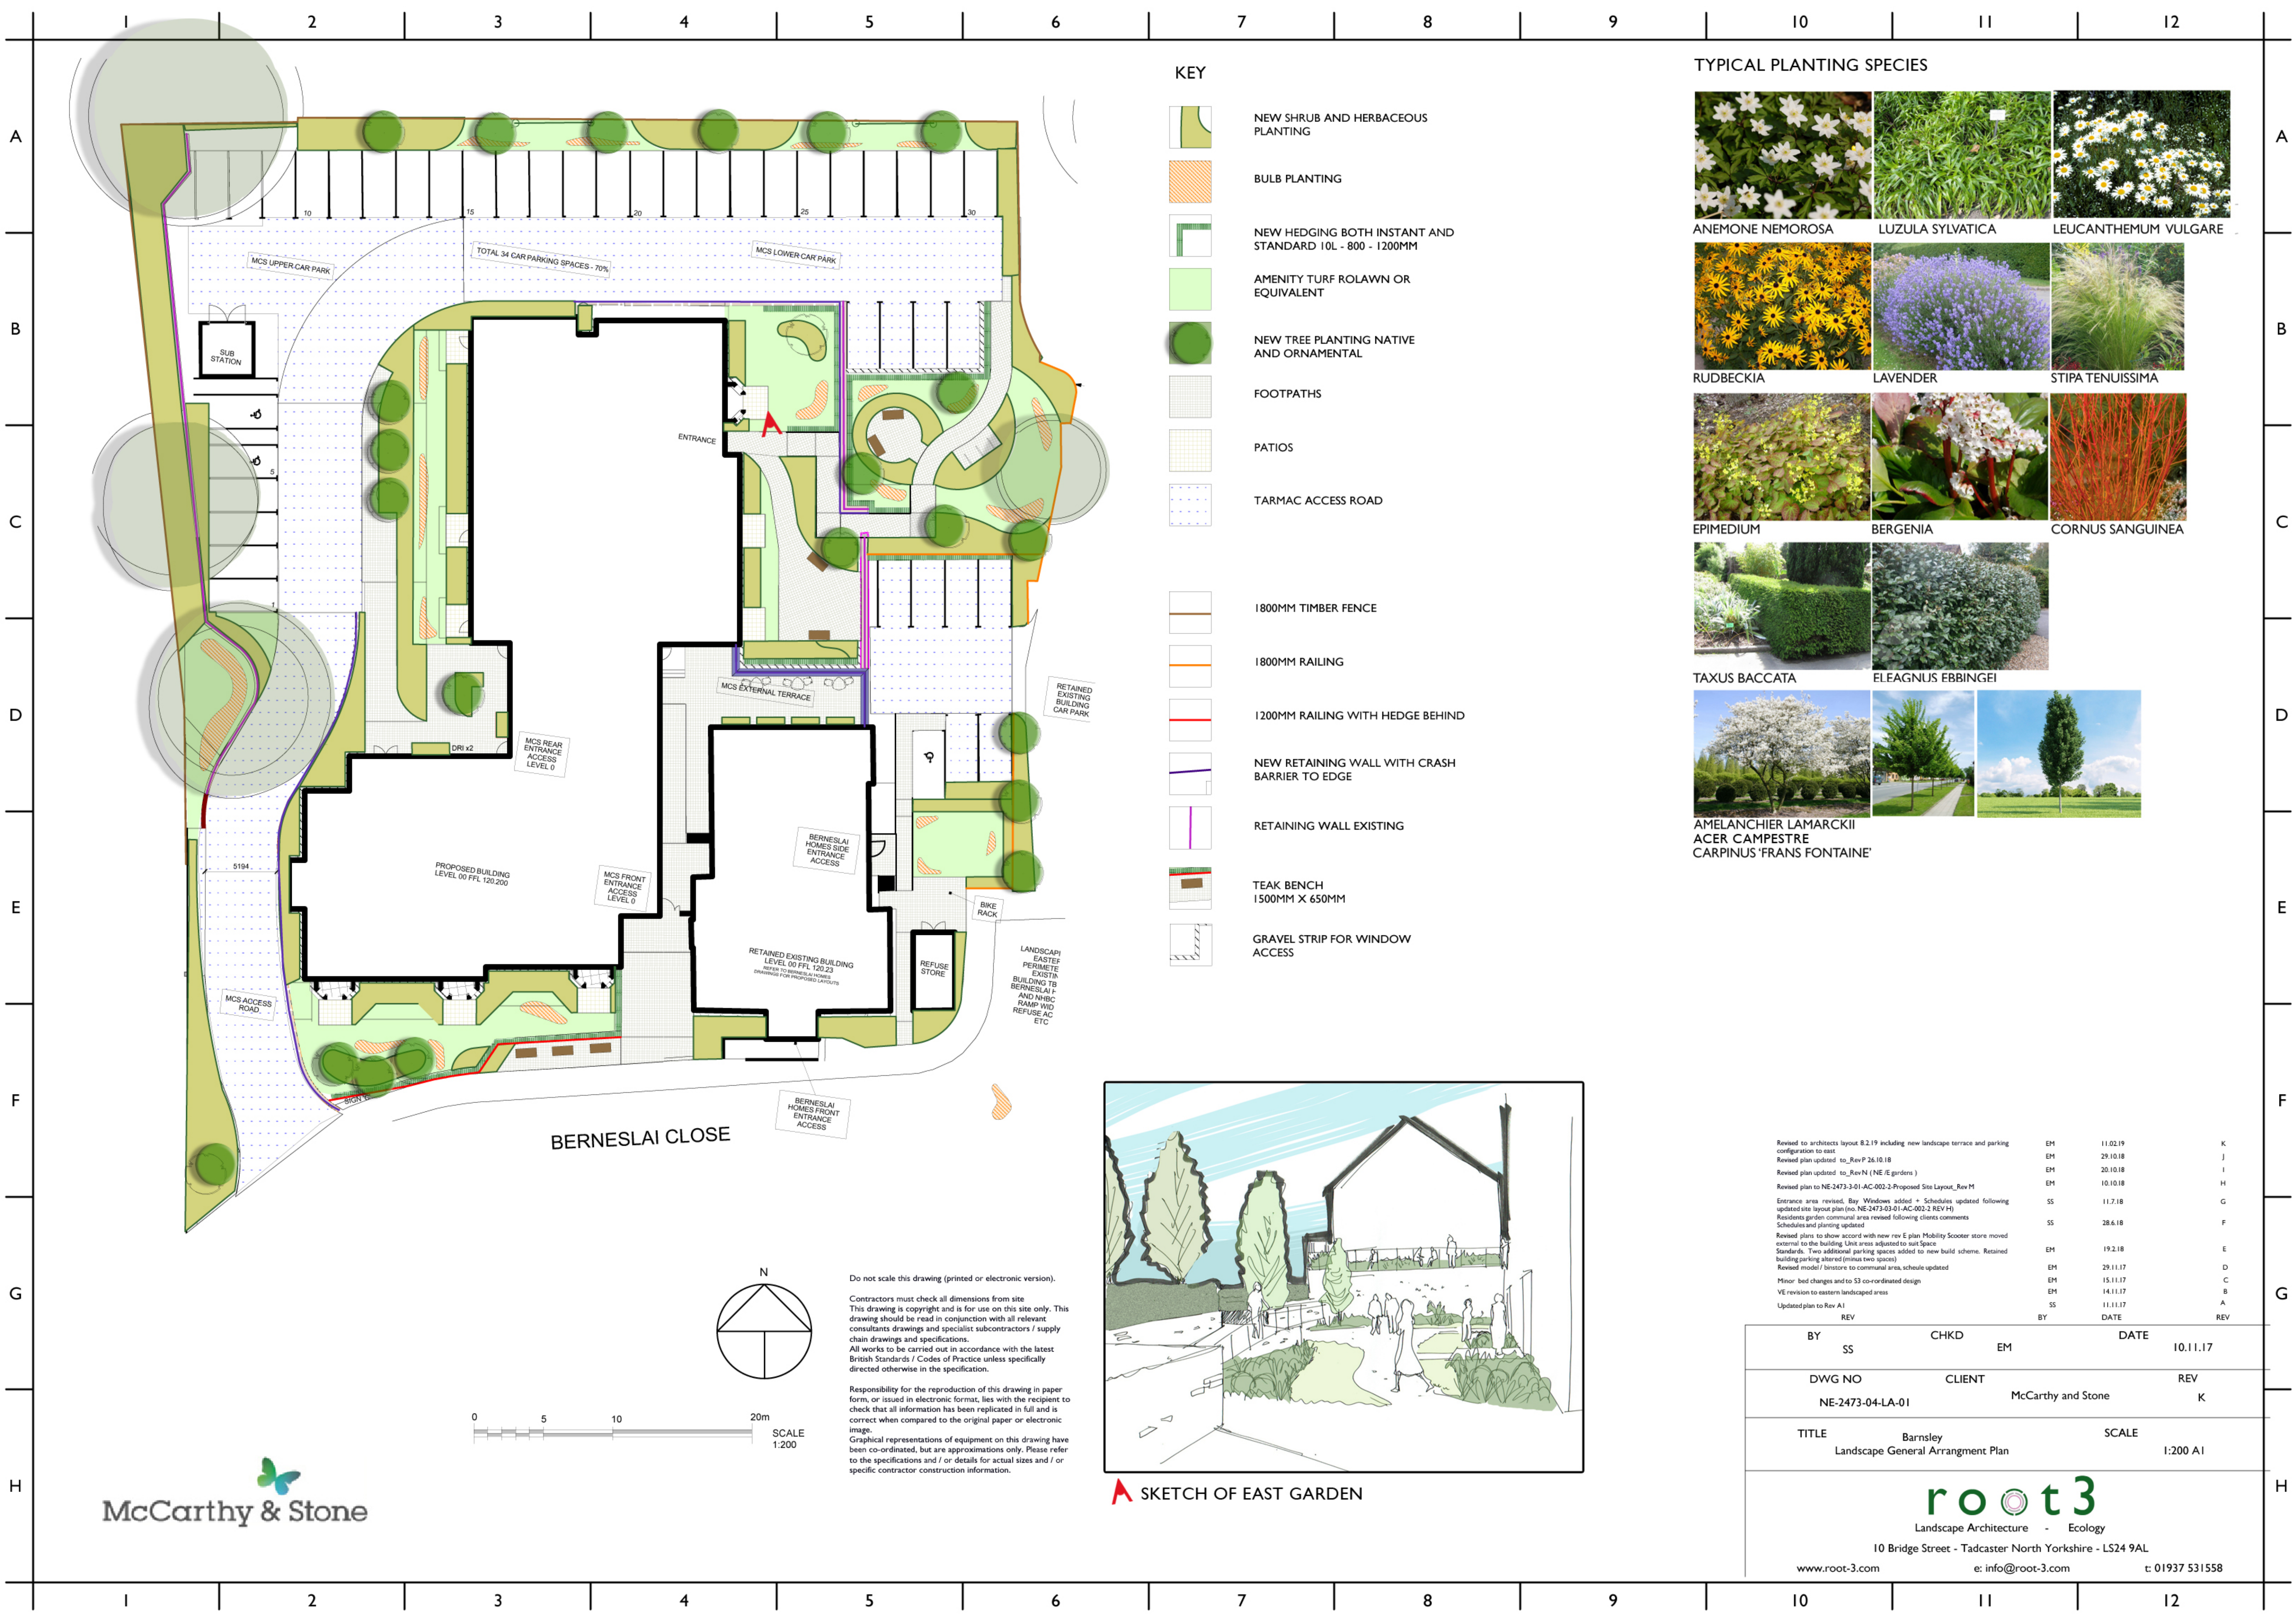

- KEY
- NEW SHRUB AND HERBACEOUS PLANTING
 - BULB PLANTING
 - NEW HEDGING BOTH INSTANT AND STANDARD 10L - 800 - 1200MM
 - AMENITY TURF ROLAWN OR EQUIVALENT
 - NEW TREE PLANTING NATIVE AND ORNAMENTAL
 - FOOTPATHS
 - PATIOS
 - TARMAC ACCESS ROAD
 - 1800MM TIMBER FENCE
 - 1800MM RAILING
 - 1200MM RAILING WITH HEDGE BEHIND
 - NEW RETAINING WALL WITH CRASH BARRIER TO EDGE
 - RETAINING WALL EXISTING
 - TEAK BENCH 1500MM X 650MM
 - GRAVEL STRIP FOR WINDOW ACCESS

TYPICAL PLANTING SPECIES



SKETCH OF EAST GARDEN

Revised to architects layout 8.2.19 including new landscape terrace and parking configuration to east	EM	11.02.19	K
Revised plan updated to Rev P 26.10.18	EM	29.10.18	J
Revised plan updated to Rev N (NE IE gardens)	EM	20.10.18	I
Revised plan to NE-2473-01-AC-002-2-Proposed Site Layout, Rev M	EM	10.10.18	H
Entrance area revised. Bay Windows added + Schedules updated following updated site layout plan (no. NE-2473-03-01-AC-002-2 REV H)	SS	11.7.18	G
Residents garden communal area revised following clients comments	SS	28.6.18	F
Schedules and planting updated			
Revised plans to show accord with new rev E plan Mobility Scooter store moved external to the building. Unit areas adjusted to suit Space Standards. Two additional parking spaces added to new build scheme. Retained building parking altered (minus two spaces)	EM	19.2.18	E
Revised model / binstore to communal area, schedule updated	EM	29.11.17	D
Minor bed changes and to S3 co-ordinated design	EM	15.11.17	C
VE revision to eastern landscaped areas	EM	14.11.17	B
Updated plan to Rev A1	SS	11.11.17	A
REV	BY	DATE	REV

BY	SS	CHKD	EM	DATE	10.11.17
DWG NO	NE-2473-04-LA-01	CLIENT	McCarthy and Stone	REV	K
TITLE	Barnsley Landscape General Arrangement Plan	SCALE	1:200 A1		
root3 Landscape Architecture - Ecology 10 Bridge Street - Tadcaster North Yorkshire - LS24 9AL www.root-3.com e: info@root-3.com t: 01937 531558					