


Site Plan

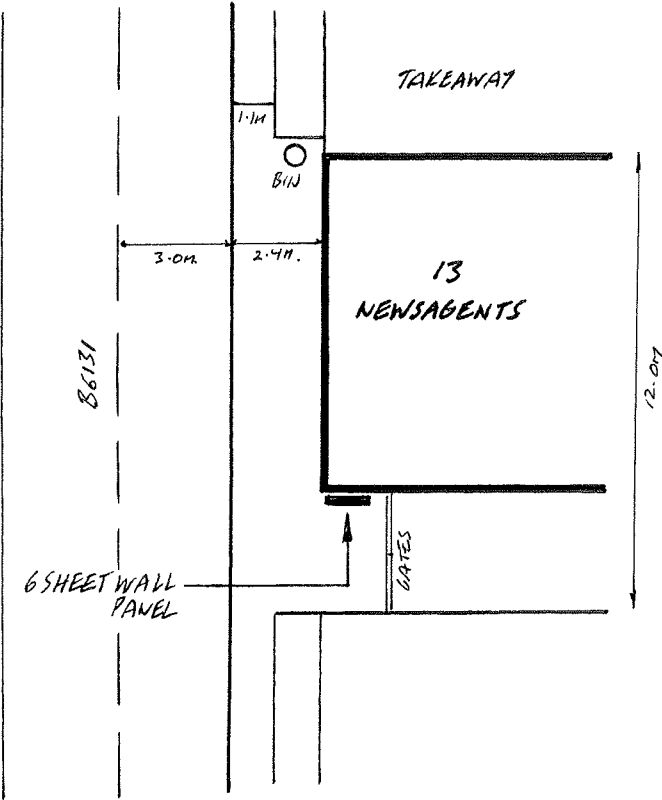

Notes	Address	Scale
	13 TOWNGATE, MAPPLEWELL, S75 6AJ.	1:200
	Site No.	Y D O 4 0 1 1 0 1 0 0 2