


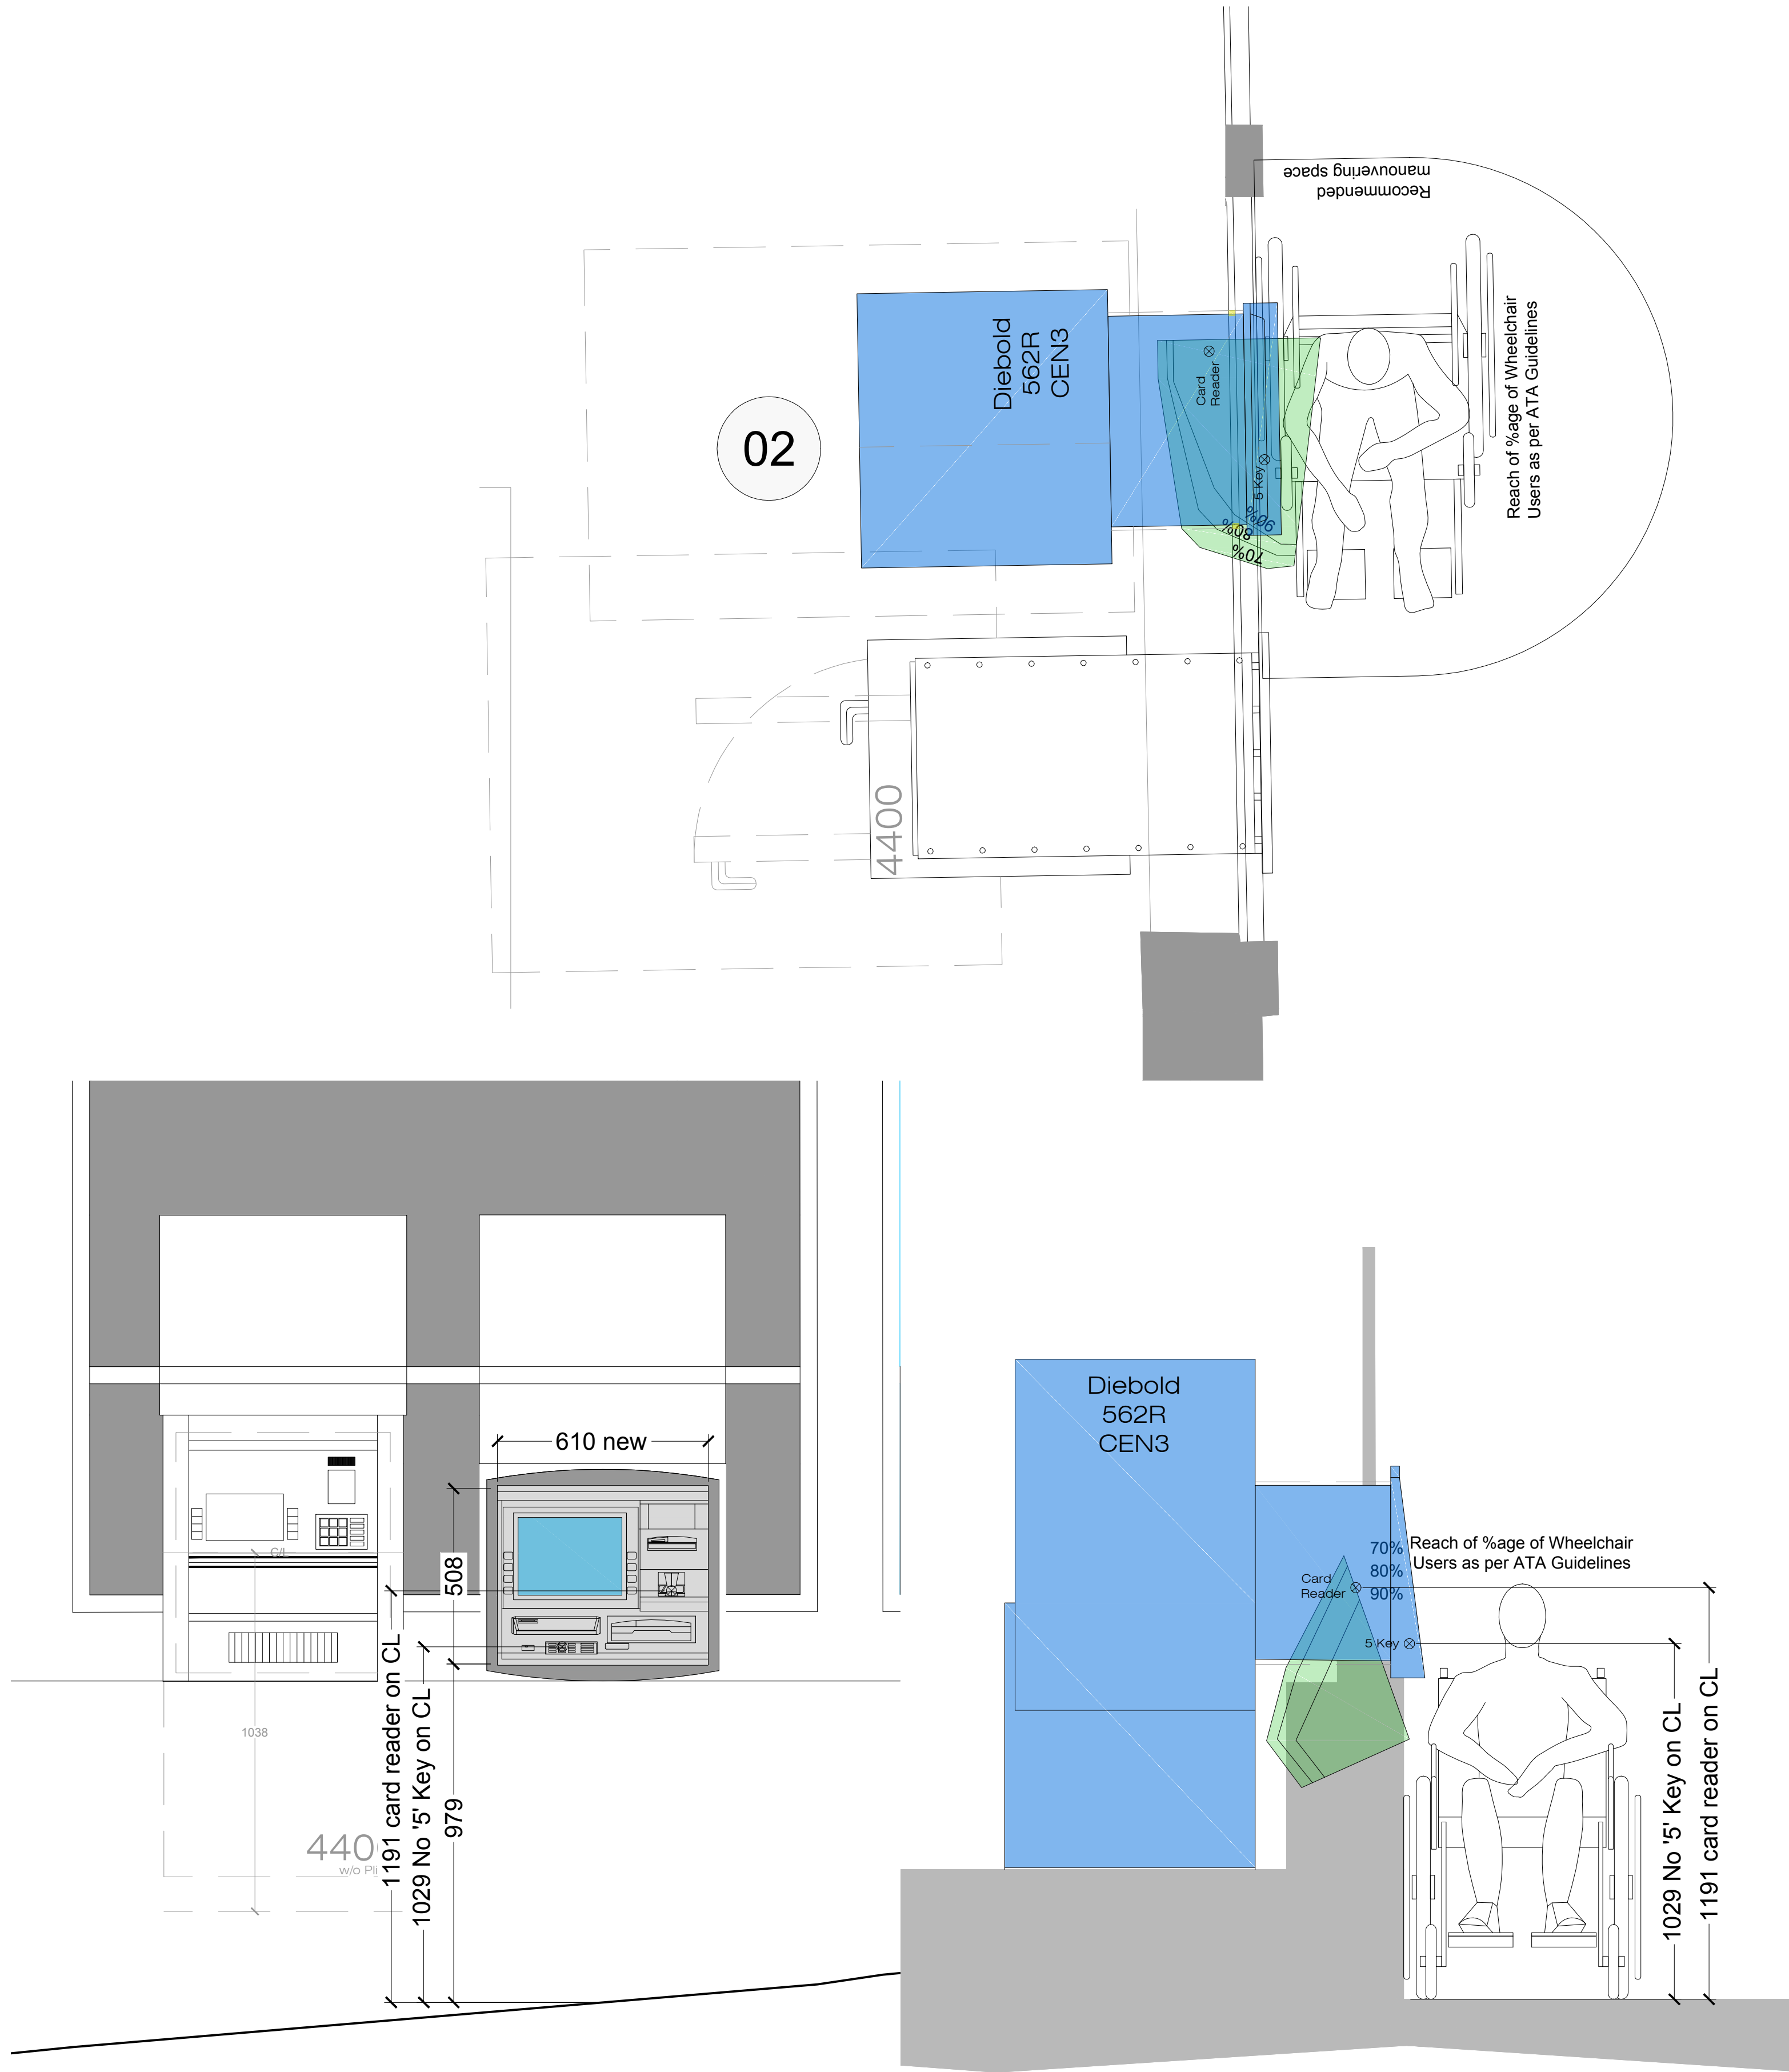

LEGEND

- SELF SERVICE MACHINE BEING REMOVED
- SELF SERVICE MACHINE BEING RELOCATED
- 2014 SELF SERVICE MACHINE NEW EQUIPMENT
- 2015 SELF SERVICE MACHINE NEW EQUIPMENT
- AREA OF REQUIRED ADJUSTMENT TO EXSITING STRUCTURE
- INDICATIVE REMOVAL & DELIVERY ROUTE. ACTUAL ROUTE & METHOD STATEMENT SHALL BE PROVIDED BY CENNOX LTD
- SERVICE AREA INFRINGEMENT
- NEW SECURE PARTITION
- EXISTING STRUCTURE