




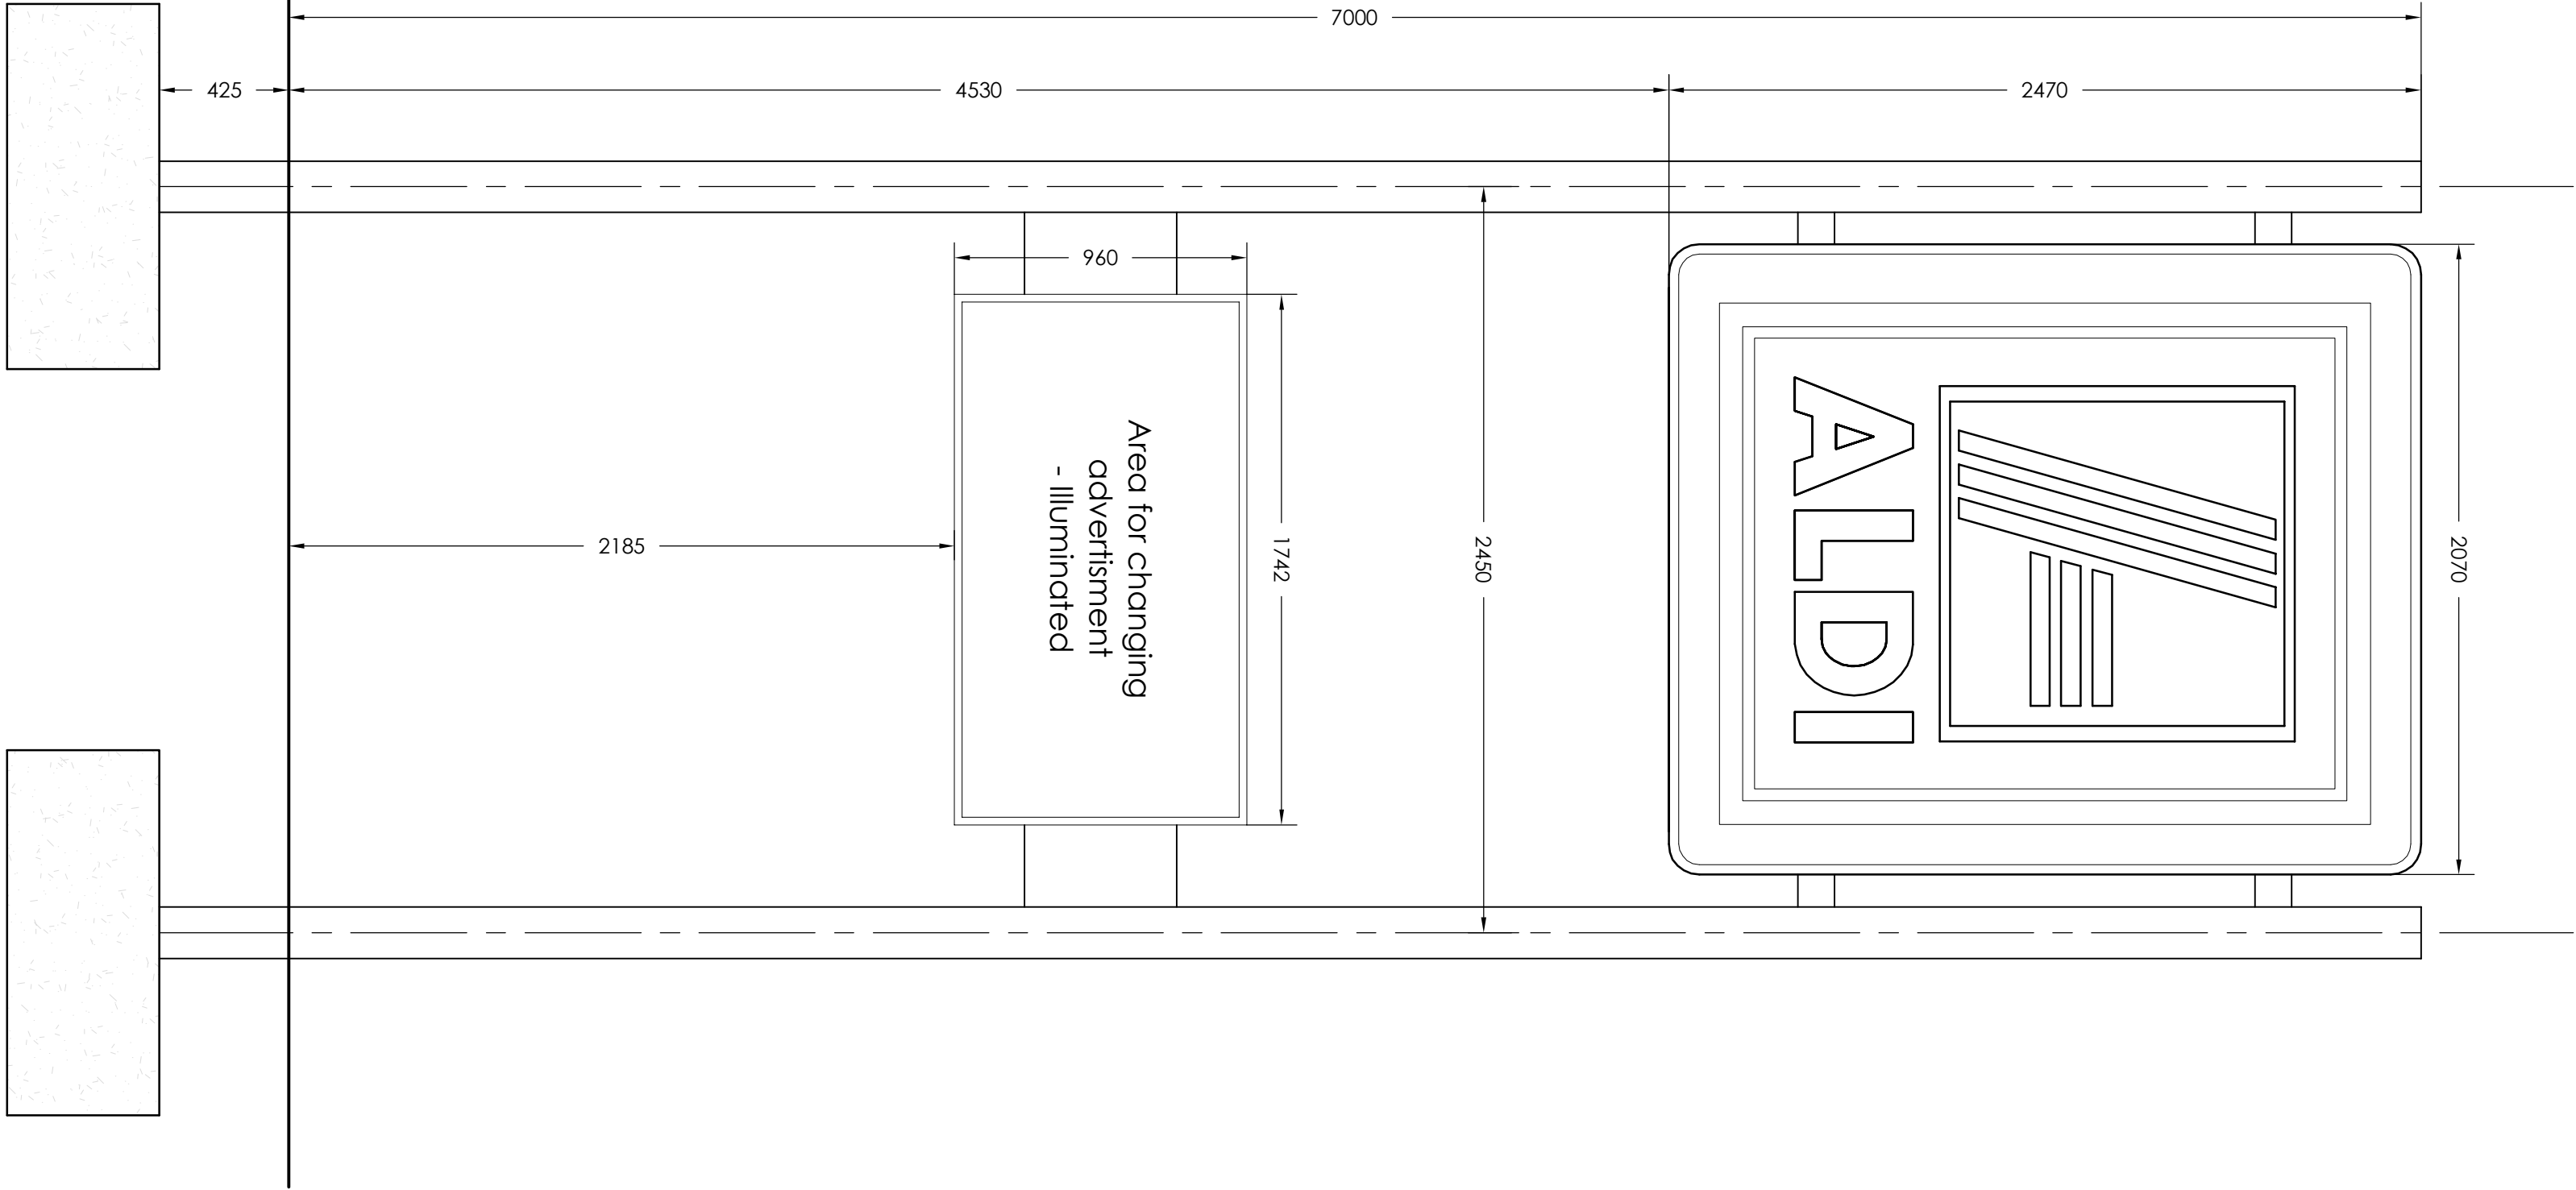


PROPOSED ILLUMINATED
FREESTANDING SIGN
SIGN 1

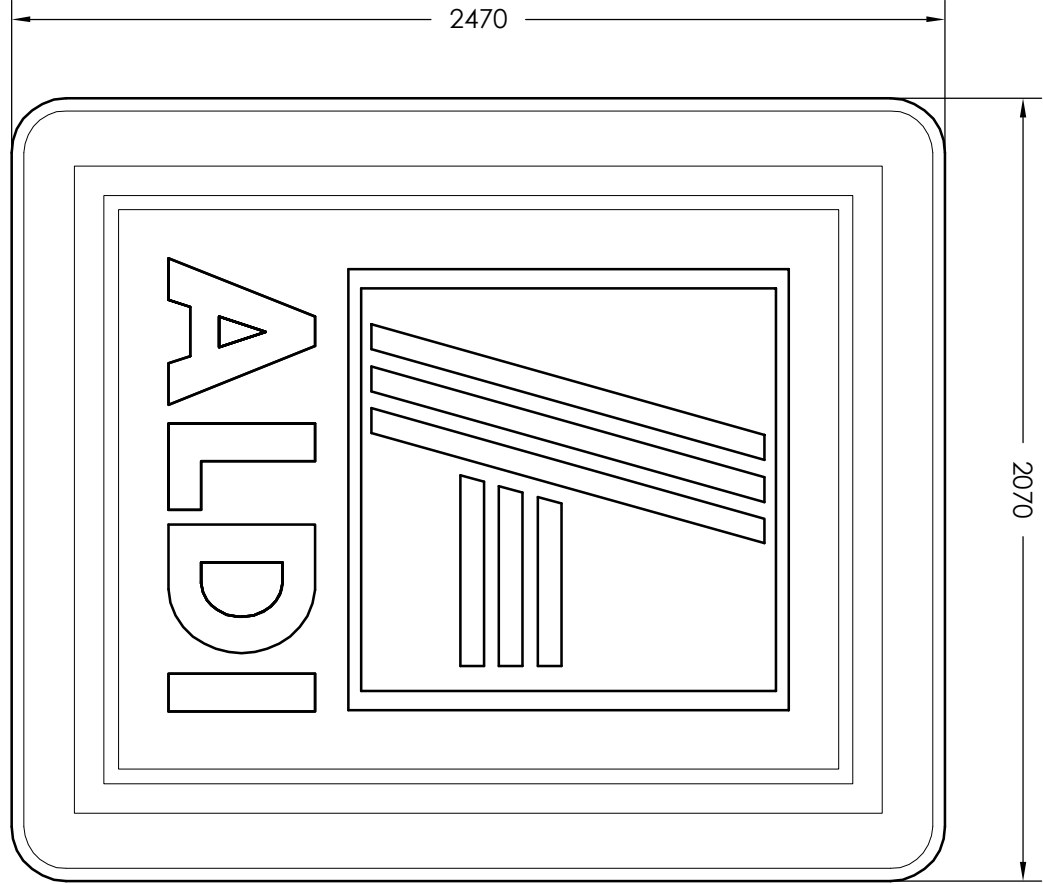

PROPOSED ILLUMINATED
FASCIA SIGN
2470x2070 - SIGN 2

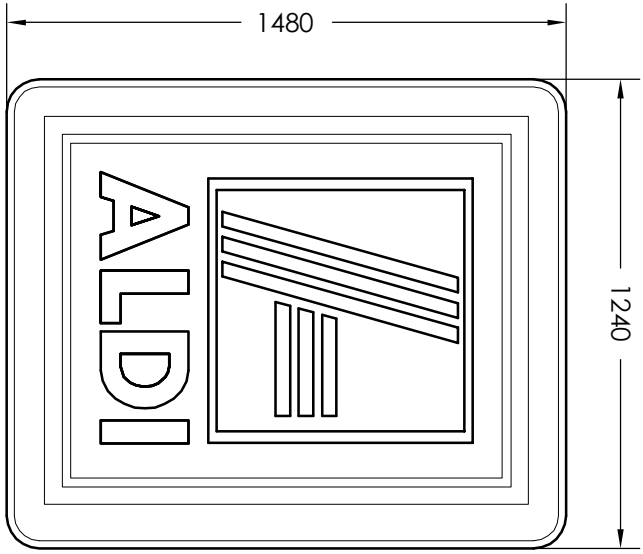

PROPOSED VINYL SIGN
TO STORE ENTRANCE
1480x1240 - SIGN 3

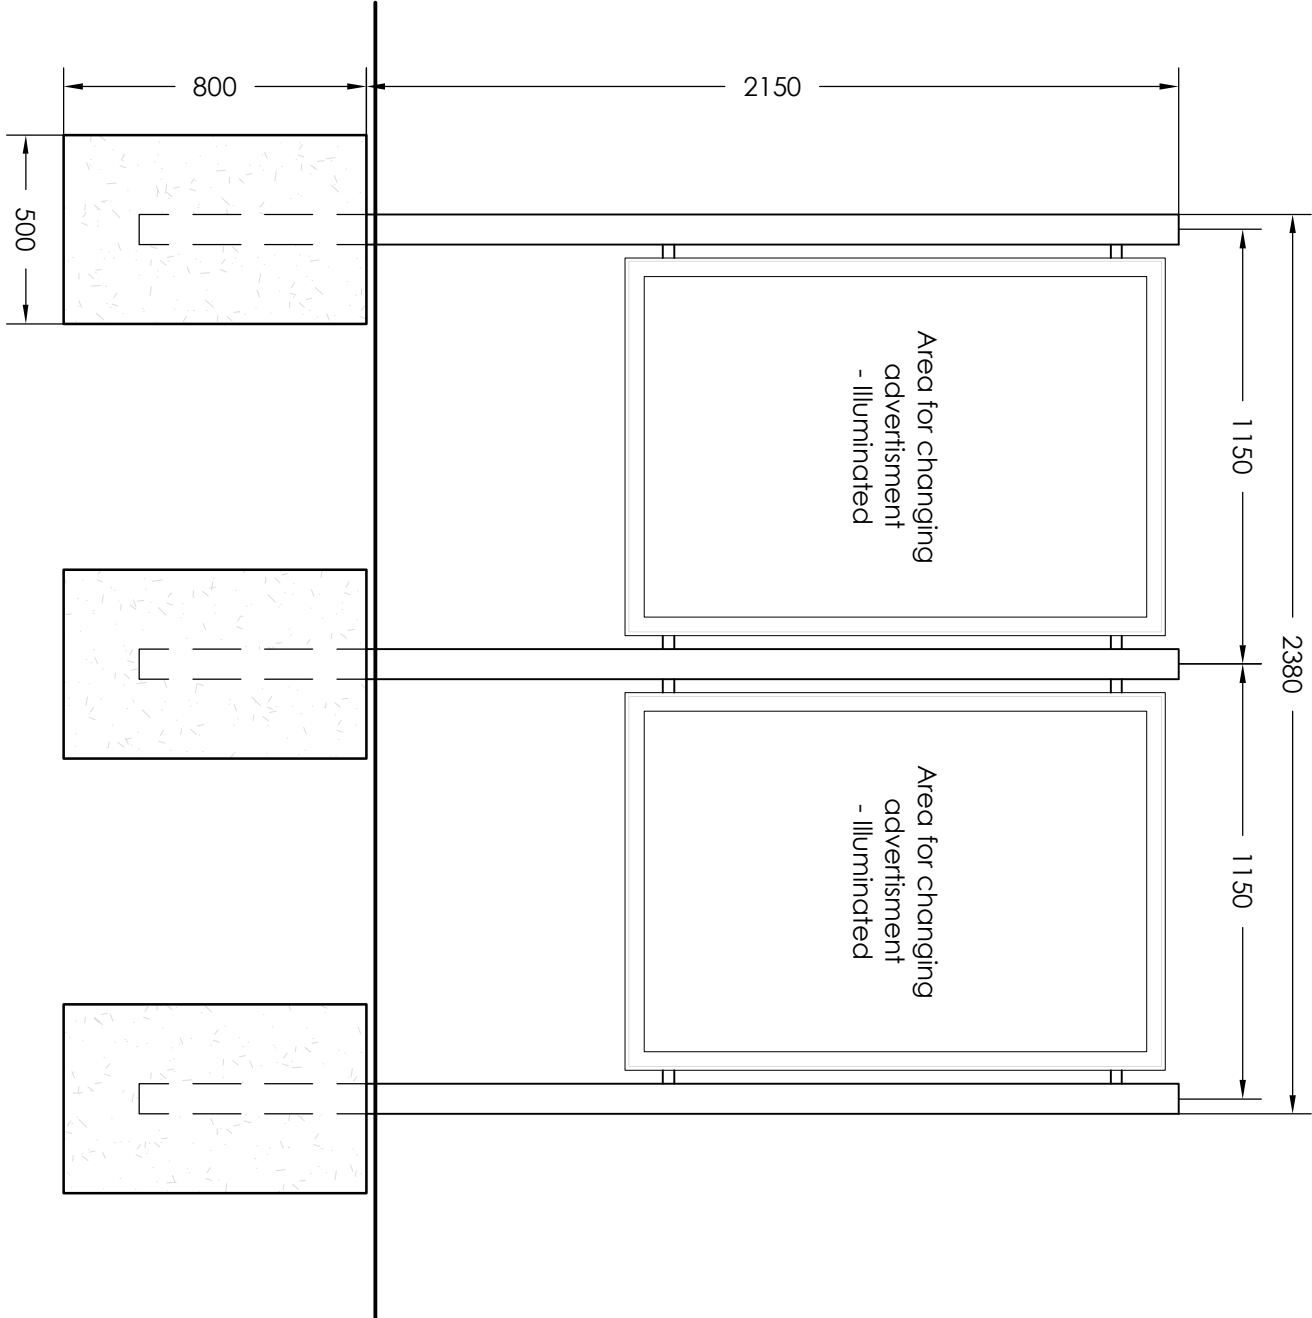

PROPOSED ILLUMINATED
FREESTANDING POSTER SIGN
SIGN 4

Rev	Date	Description	Rev By	Chk'd
A	05/02/19	Freestanding Sign Height Reduced to 6m	UK	SSL
Project Name				
ALDI FOODSTORE				
BARNLEY ROAD				
GOLDTHORPE				
ALDI logo				

Client				
ALDI STORES LTD				
Status				
PLANNING				
Scale	1:20	Drawing Size	A1	
Drawn By	SSL	Checked By	GH	Date
				JUL 14
Drawing Title				
SIGNAGE DETAILS				
Auto Drawing No				Rev
1187-122				A

- ☒ THE HARRIS PARTNERSHIP WARRINGDALE
2, WARRINGDALE ROAD, WARRINGDALE, LEEDS
LS11 3JG
T: 01924 291 800 F: 01924 290 072
- ☐ THE HARRIS PARTNERSHIP MANCHESTER
77, DASH STREET, MANCHESTER, M1 2BG
T: 0161 228 6535 F: 0161 244 5809
- ☐ THE HARRIS PARTNERSHIP LEEDS
77, DASH STREET, LEEDS, LS1 2BG
T: 01924 291 800 F: 01924 290 072
- ☐ THE HARRIS PARTNERSHIP READING
10, LONDON ROAD, READING, RG1 3BR
T: 0118 520 7000 F: 0118 520 5825