


BARNSELEY: ROTHERHAM ROAD
C/O WARWICK ROAD
S71 2DA

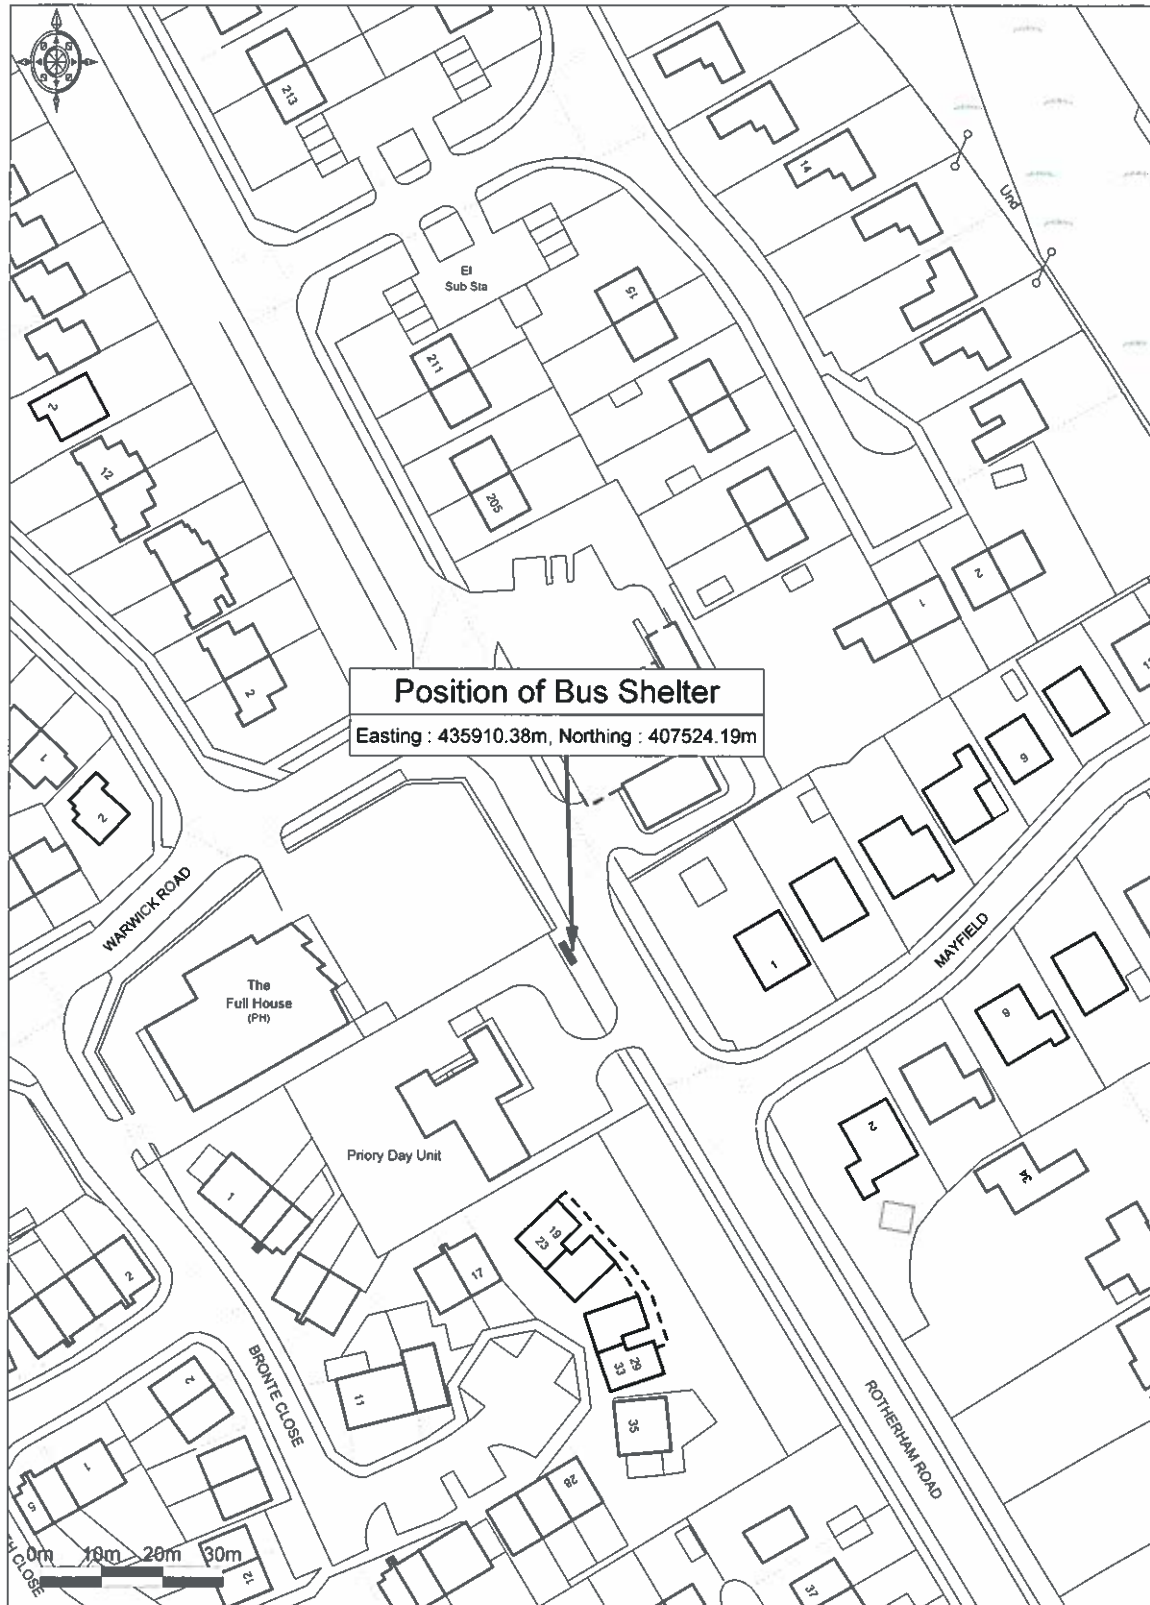



SYLTE REF. 014B493, ROTHERHAM ROAD C/O WARWICK ROAD, BARNESLEY

EXAMPLE OF AN ABACUS SA SHELTER WITH DOUBLE SIDED
ADVERTISING UNIT INSTALLED



ADVERTISING PANEL SPECIFICATION SHEET

OUTER CASE – ALUMINIUM EXTRUSION

TUBULAR STEEL FRAME

6ML THICK GLASS TO ADVERTISING PANEL

4 X 58 TUBE WATTAGE DIFFUSED BY 2 X
OPAQUE INTERNAL DIFFUSERS MADE FROM
ACRYLIC PLASTIC

ILLUMINATION IS INTERNAL AND STATIC

