

GROUNDWISE


Groundwise Searches Ltd



Groundwise Searches Limited

Suite 8, Chichester House
45 Chichester Road
Southend on Sea
Essex, SS1 2JU

Telephone 01702 615566
Fax 01702 460239
Email mail@groundwise.com
Website www.groundwise.com

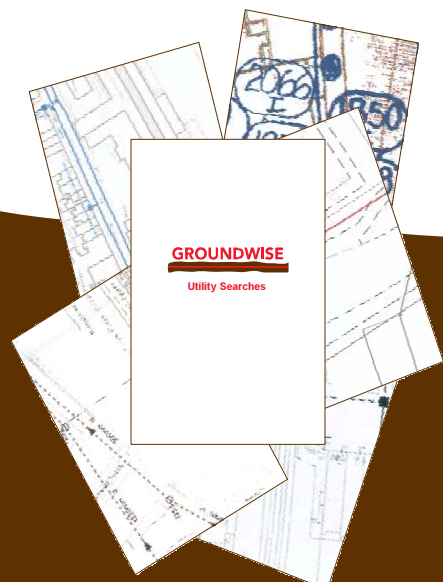

GROUNDWISE

Groundwise Searches Ltd

Groundwise Reference	URO5740.1JS
Site	Old Mill Lane, Barnsley, S71 1LH
Client	Iain Dillon
Company	Arup
Client Reference	253511-02 (Gyratory)
Purchase Order	



Researcher	Joe Shawyer jshawyer@groundwise.com
Report Version	#1 - Friday, 07 July 2017 #2 - Monday, 24 July 2017 #3 - Tuesday, 1 August 2017 #4 - Thursday, 3 August 2017 #5 - Wednesday, 16 August 2017

Groundwise Searches Limited


Suite 8, Chichester House
45 Chichester Road
Southend on Sea
Essex, SS1 2JU

Telephone 01702 615566

Fax 01702 460239

Email mail@groundwise.com

Website www.groundwise.com

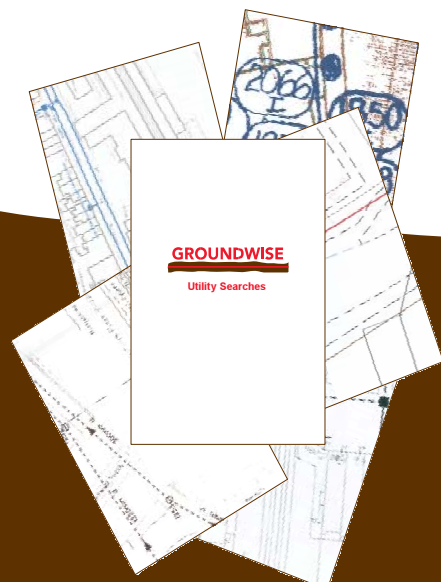

GROUNDWISE



Groundwise Searches Ltd

Groundwise Reference

URO5740.1JS

Site

Old Mill Lane, Barnsley, S71 1LH

Click on a Data Supplier to view their response

Type	Data Supplier	Date Received	Date Sent	Assets in Area
Electricity	Energetics	7/7	7/7	
Electricity	Northern Powergrid	24/7	24/7	X
Gas	GTC	7/7	7/7	
Gas	Cadent (Formerly National Grid)	7/7	7/7	X
Mobile Phone Masts	Mast Data	7/7	7/7	
Telecom	BskyB Telecommunications Services Ltd	7/7	7/7	
Telecom	BT	7/7	7/7	X
Telecom	C.A. Telecom - Colt	24/7	24/7	
Telecom	CityFibre	7/7	7/7	X
Telecom	euNetworks	16/8	16/8	
Telecom	Instalcom Ltd	7/7	7/7	X
Telecom	Interoute Vtesse Ltd	1/8	1/8	
Telecom	KPN	1/8	1/8	
Telecom	McNicholas - TATA	3/8	3/8	
Telecom	Plancast	7/7	7/7	
Telecom	Telent	24/7	24/7	
Telecom	Trafficmaster	24/7	24/7	
Telecom	Verizon	7/7	7/7	
Telecom	Virgin Media	24/7	24/7	X
Telecom	Vodafone	7/7	7/7	X
Transport	Network Rail	7/7	7/7	
Various	LinesearchbeforeUdig - Zayo	7/7	7/7	X
Various	SSE	7/7	7/7	
Water Mains	Yorkshire Water	7/7	7/7	X
Water Sewers	Yorkshire Water	7/7	7/7	X

Joe Shawyer

From: Plant Enquiries <plantenquiries@energetics-uk.com>
Sent: 04 July 2017 08:31
To: Joe Shawyer
Subject: RE: URO5740.1JS - Old Mill Lane, Barnsley, S71 1LH

Dear Sir/Madam,

Thank you for submitting your recent plant enquiry.

Based on the information provided, I can confirm that Energetics **does not** have any plant within the area(s) specified in your request.

Please be advised that it may take around 10 working days to process enquiries. In the unlikely event that you have been waiting longer than 10 working days, or require further assistance with outstanding enquiries, please call 01698 404979.

Please ensure all plant enquiries are sent to plantenquiries@energetics-uk.com

Regards

Plant Enquiries

E: plantenquiries@energetics-uk.com
W: www.energetics-uk.com



Fenick House, Lister Way, Hamilton International Technology Park, Glasgow, G72 0FT



From: Joe Shawyer [mailto:JShawyer@groundwise.com]
Sent: 03 July 2017 16:16
To: Safediggingplans; Plant Enquiries; osm.enquiries@atkinsglobal.com; plantenquiries@mcnicholas.co.uk; plantenquiries@instalcom.co.uk; osp-team@uk.verizonbusiness.com; interoute.enquiries@plancast.co.uk; telenttelia.plantenquiries@telent.com; NRSWA@bskyb.com; plantenquiries@catelecomuk.com; OPBuriedServicesEnquiries@networkrail.co.uk; plantenquiries@trafficmaster.co.uk; mbnl.plant.enquiries@turntown.com; plantenquiries@psgservices.co.uk; assetrecords@utilityassets.co.uk; kpnplantenquiries@instalcom.co.uk
Subject: URO5740.1JS - Old Mill Lane, Barnsley, S71 1LH
Importance: High

Ref: URO5740.1JS
Site: Old Mill Lane, Barnsley, S71 1LH
Grid Ref: 435023,407219
Requests: **PLEASE REPLY ASAP – URGENT**

For your reference, we have provided a site plan. Please use both the grid reference/postcode & site plan when responding to our requests.

Ms Zoe Robson
0191 2294295

Our Ref: 17/412716

Your Ref: URO5740.1JS

Date: 07 July 2017

Joe Shawyer
Groundwise Searches Ltd
Suite 8 Chichester House
45 Chichester Road
Southend on Sea
Essex
SS1 2JU

Dear Sir/Madam

REQUEST FOR RECORDS SHOWING LOCATION OF APPARATUS at:

Old Mill Lane, Barnsley
NRSWA 1991

Thank you for your enquiry dated 03/07/2017 concerning the above. The enclosed Mains Records only give the approximate location of known Northern Powergrid apparatus in the area. Great care is therefore needed and all cables and overhead lines must be assumed to be live.

Please note that while all efforts are made to ensure the accuracy of the data, no guarantee can be given. We would refer you to the Health & Safety Executive's publication HS(G)47 "Avoiding Danger From Underground Services" which emphasises that:

* Plans must only be used as a guide in the location of underground cables. The use of a suitable cable-tracing device is essential and careful hand digging of trial holes must be carried out to positively identify and mark the exact route of the cable. You should also bear in mind that a cable is unmistakably located only when it has been safely exposed.

* Cable depths are not generally indicated on our records and can vary considerably even when shown.

* Great caution must be exercised at all times when using mechanical plant. Careful trial digging should always be carried out on the whole route of the planned excavation to ascertain no cables exist.

The Health & Safety Executive have another publication, GS6 "Avoidance of Danger from Overhead Electric Lines" that you should be aware of if your work is near overhead power lines. Both of these documents provide comprehensive guidance for observance of statutory duties under the Electricity at Work Regulations 1989 and the Health & Safety at Work Act 1974. Our provision of these records is based upon the assumption that people using them will have sufficient competence to interpret the information given. Any damage or injury caused will be the responsibility of the organisation concerned who will be charged for any repairs.

Please note ground cover must not be altered either above our cables or below overhead lines, in addition no trees should be planted within 3 metres of existing underground cables or 10 metres of overhead lines. All our apparatus is legally covered by a wayleaves agreement, lease or deed or alternatively protected under the Electricity Act 1989. Should any alteration / diversion of our Company's apparatus be necessary to allow your work to be carried out, budget costs can be provided by writing to Network Connections, Northumbria Works, Mill Street East, Dewsbury. WF12 9AH.

Yours faithfully

I. Foster.

Northern Powergrid Records Information Centre

Northern Powergrid Mains Records enclosed:


SE350074.TIF SE350070.TIF

NORTHERN POWERGRID

is the trading name of Northern Powergrid (Northeast) Limited (Registered No: 2906593) and Northern Powergrid (Yorkshire) plc (Registered No: 4112320)
Registered Office: Lloyds Court, 78 Grey Street, Newcastle upon Tyne NE1 6AF. Registered in England and Wales.

If you would like an audio copy of this letter or a copy in large type, Braille or another language, please call 0800 169 7602.

www.northernpowergrid.com

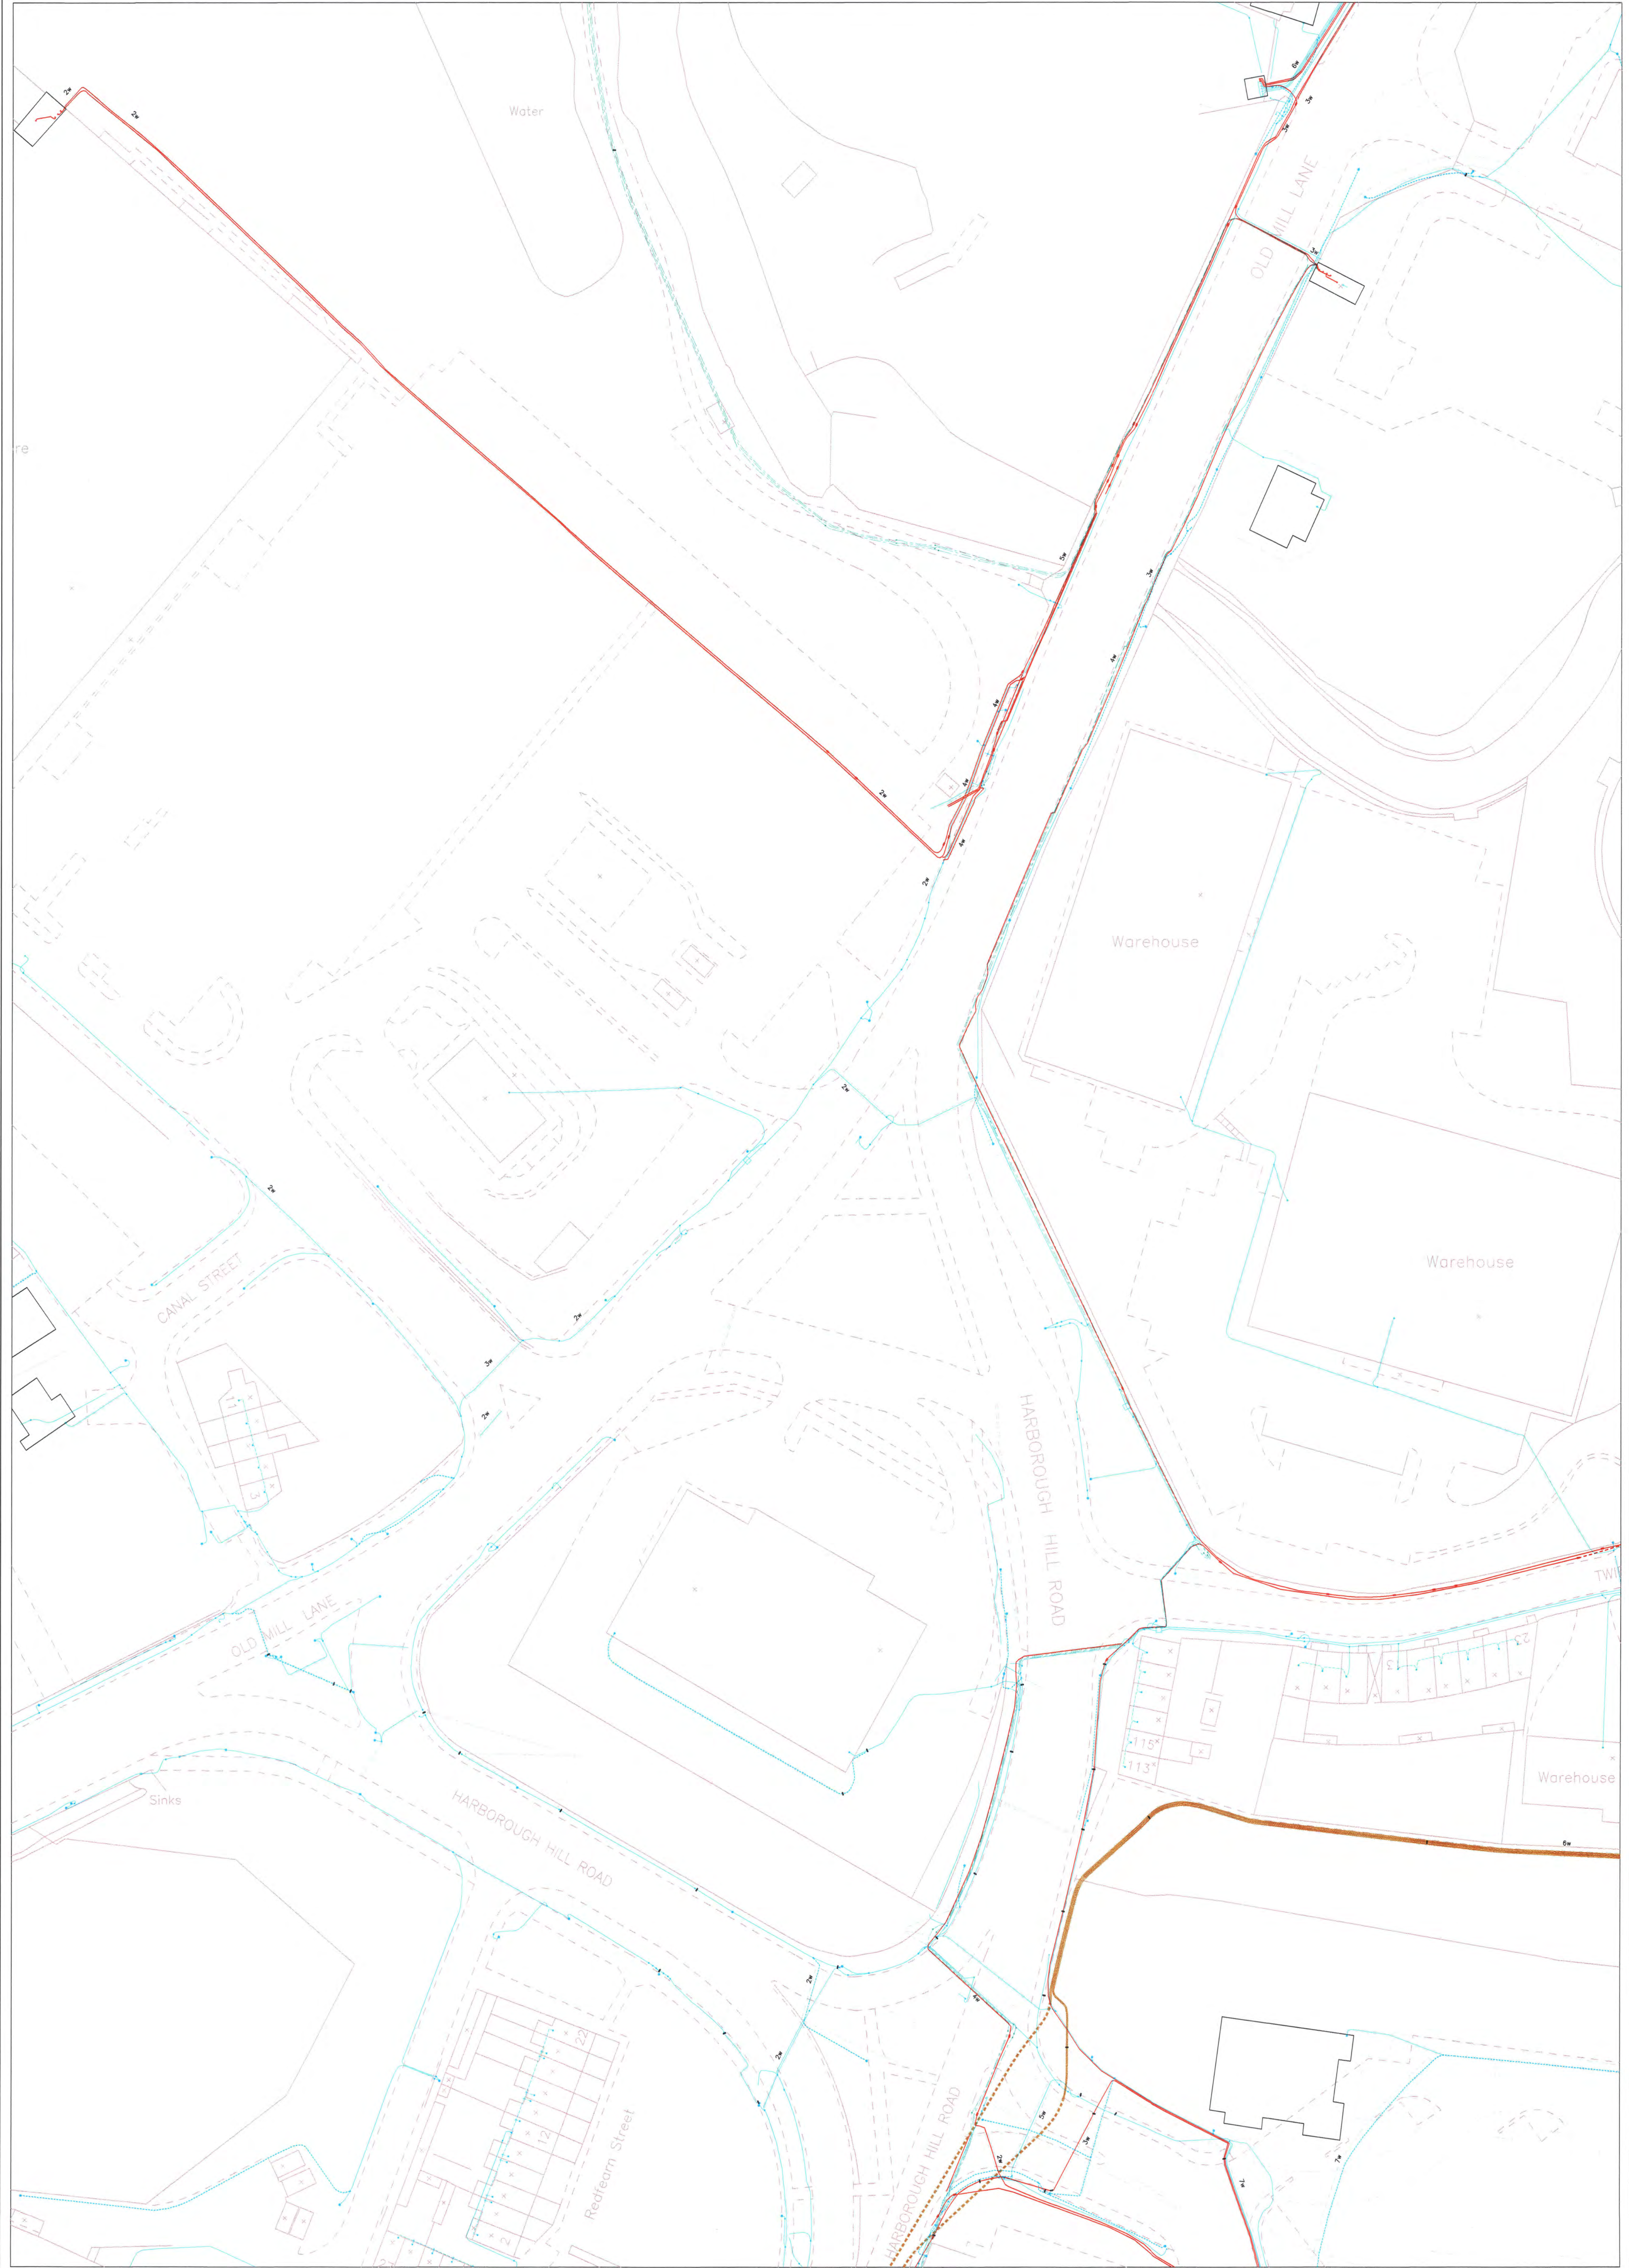

Old Mill Bridge
UR05740.1JS

Northern Powergrid Holdings Company.

The position of our equipment is shown on this plan as accurately as possible. However, it may have changed since the plan was produced. Therefore, the position of our equipment and those of service cables which may not be shown should be established on site. Electricity cables not owned by Northern Powergrid Holdings Company may be laid in this area and may not be shown on this plan. Where private cables are shown, the information should not be regarded as accurate and should be used for guidance purposes only. In all cases, accurate information should be obtained from the owner of such cables prior to the commencement of work on site.

Northern Powergrid Holdings Company	Safe Digging Map 434849,406945	07-07-2017
		1:500
		ZR



How to obtain safe dig plans

Assume all Northern Powergrid assets are live, unless proved otherwise

Please establish the on-site position of Northern Powergrid assets prior to the commencement of site works

Post

Northern Powergrid
Records Information Centre
New York Road
Shiremoor
Newcastle upon Tyne
NE27 0LP

Telephone – 0191 229 4294 (or 4296)

Email – safediggingplans@northernpowergrid.com

Fax – 0191 229 4287

For any further specialist assistance or enquiries, please use one of the following options:

General enquiries – 0800 011 3332

- Option 1 – Electricity emergency or power cut
- Option 2 – Electricity bill enquiries
- Option 3 – New connection, disconnection, meter enquiry, increased load, service alteration
- Option 4 – Request for Safedig Plans
- Option 5 – Other general enquiries; including request for site visit, safe working heights

Public safety emergency line –(0800 151 3255)

- Reports of exposed underground cables, grounded overhead conductors etc.

Network connections or diversions – 0800 011 3433


- Maximum load enquiries, connection quotation

Wayleave enquiries – Northeast (0191 229 4604) or Yorkshire (01977 605 104)

- Queries relating to ownership of assets, wayleave agreements

If site works are to be performed **more than 3 months** after you have received safe dig plans from Northern Powergrid, it is advisable that you request a more up to date copy.

CABLE & OVERHEAD LINES

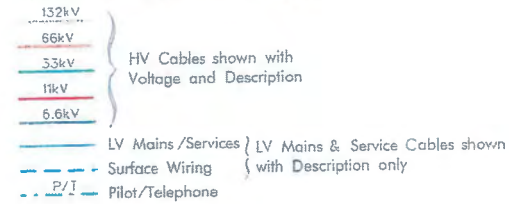


Underground Cables shown as broken line
Indicates Assumed Route

Indicates End of Assumed Route


UFS Cable Out of Commission & Unfit for Service (No Cable Description Shown)

OC Cable Out of Commission & Recommissionable (Cable Description Shown)

UNDERGROUND SYMBOLOGY

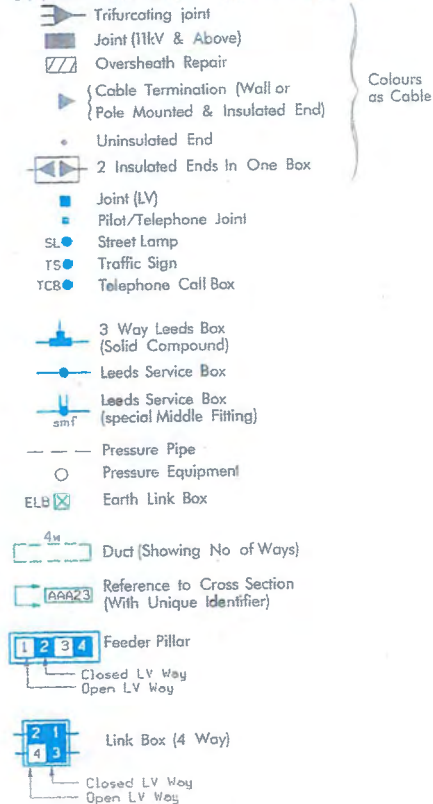

OVERHEAD SYMBOLOGY

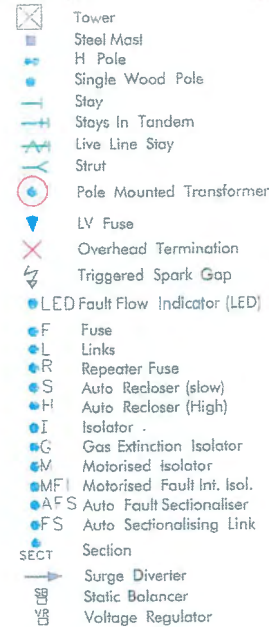


CODE LETTERS FOR CABLES

C	Concentric	{ Inner phase core Outer concentric neutral
Al/Cu	Concentric	{ Al Inner phase core Cu outer concentric neutral
CAS	Corrugated	Al sheath
D	Districtable	
SC	Split Concentric	{ Stranded Cu phase Stranded Cu neutral
TC	Triple Concentric	{ Inner phase core Middle concentric phase core Outer concentric neutral
TWIN	Two phase cores	Concentric neutral
Wf Al	Waveform	{ Solid Al phase cores Stranded Al neutral


ABBREVIATIONS

CG	Cable Guard
CTV	Cable TV Kiosk
ISU	Industrial Service Unit
LOO	Portaloo
MH	Man Hole
SF	Street Furniture
SLC	Street Light Control lamp
SLS	Street Light Supply Point (Bulk Feed Point)

EARTH CONNECTIONS

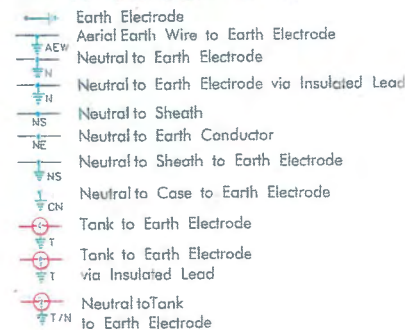

MISCELLANEOUS

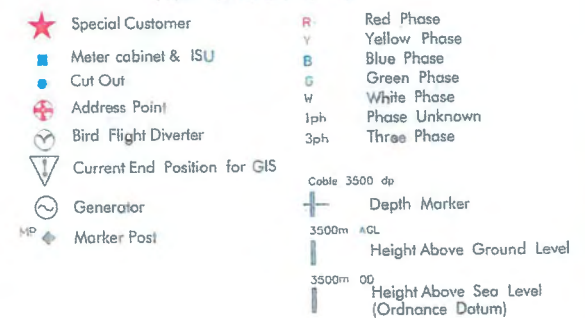


GIS Mains Record Symbolology

04-11-1997

Issue 4

STEVE G

NORTHERN
POWERGRID

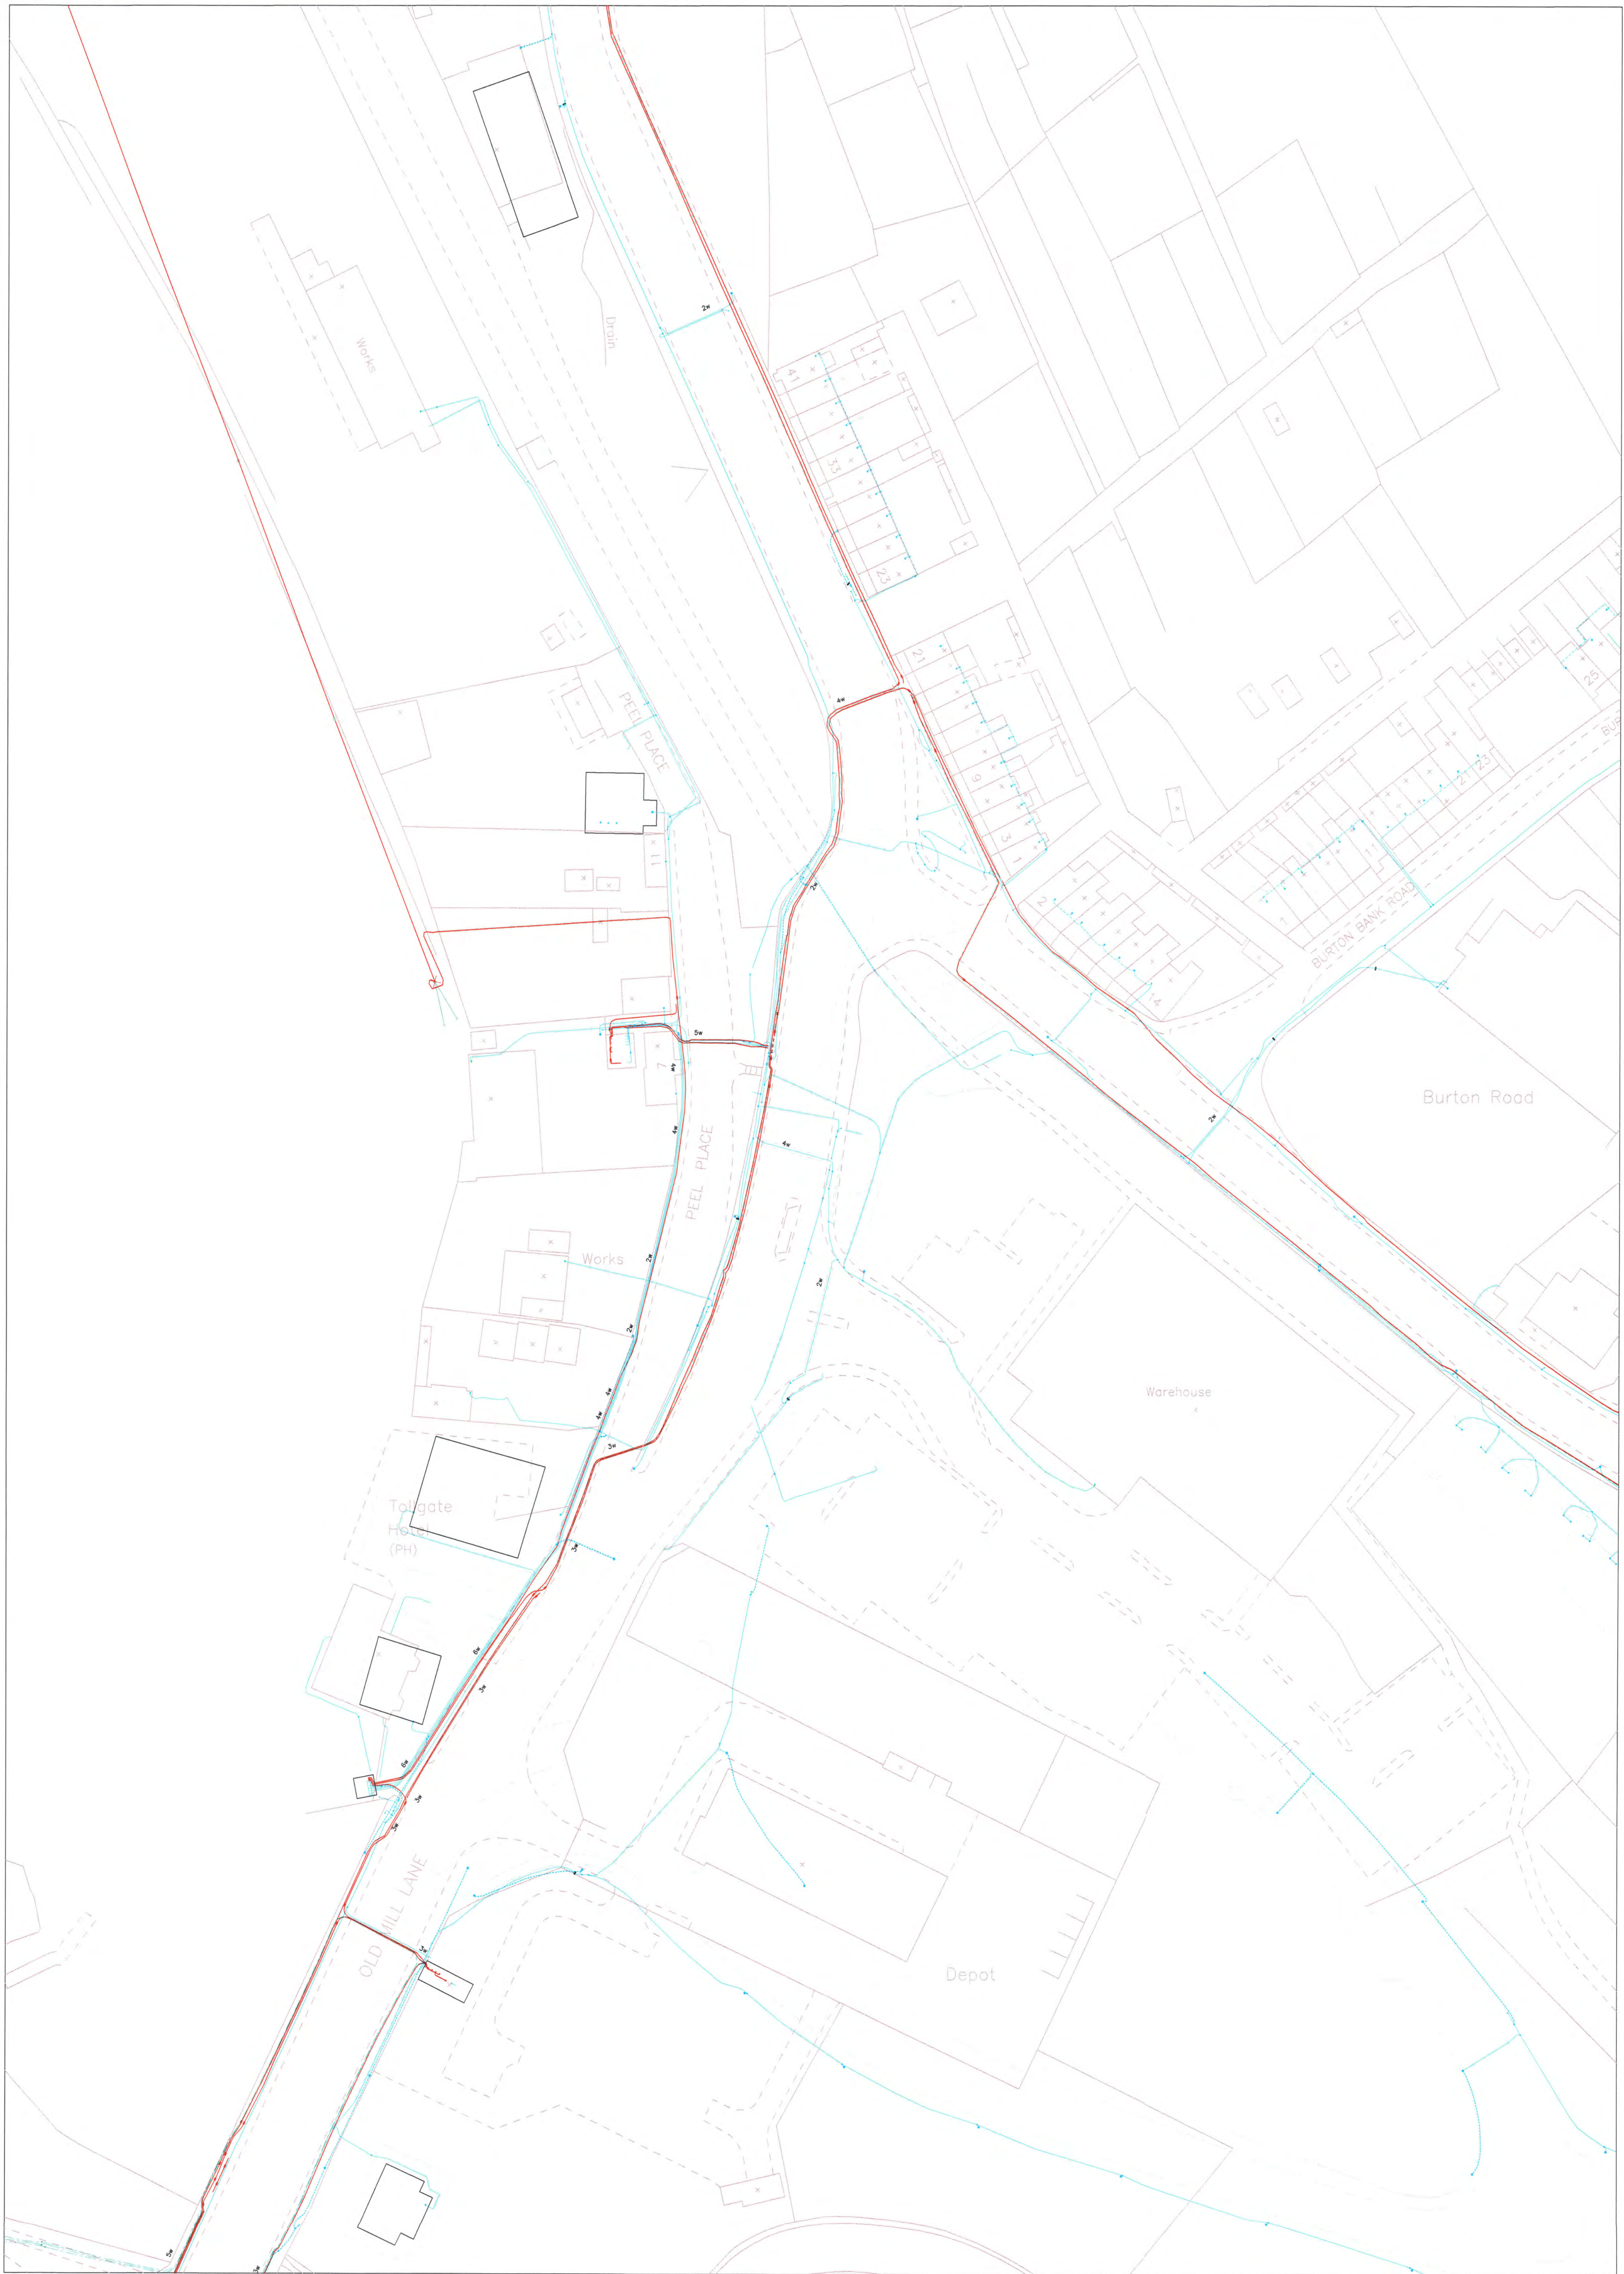

Old Mill Bridge
UR05740.1JS

Northern Powergrid Holdings Company.

The position of our equipment is shown on this plan as accurately as possible. However, it may have changed since the plan was produced. Therefore, the position of our equipment and those of service cables which may not be shown should be established on site. Electricity cables not owned by Northern Powergrid Holdings Company may be laid in this area and may not be shown on this plan. Where private cables are shown, the information should not be regarded as accurate and should be used for guidance purposes only. In all cases, accurate information should be obtained from the owner of such cables prior to the commencement of work on site.

Northern
Powergrid
Holdings
Company

Safe Digging Map

435007,407241

07-07-2017

1:500

ZR

Rosie Munns

From: plantenquiryservice@gtc-uk.co.uk
Sent: 04 July 2017 09:40
To: Rosie Munns
Subject: GTC Plant Enquiry - Ref- 457049
Attachments: 457049.png

GTC Apparatus Not Found In Search Area

Our Plant Enquiry Service Ref: 457049

Your Enquiry Ref: URO5740.1JS

Dear Rosie,

Thank you for your enquiry concerning apparatus in the vicinity of your proposed work. GTC can confirm that we have no apparatus in the vicinity but please note that other asset owners may have and ensure all utility owners have been consulted. For your records, the search area is shown in the attached map.

Please note our assets now include those owned and operated by:

- GTC Pipelines Limited
- Independent Pipelines Limited
- Quadrant Pipelines Limited
- Electricity Network Company Limited
- Independent Power Networks Limited
- Independent Water Networks Limited
- Independent Fibre Networks Limited
- Independent Community Heating Limited

If you have any queries or require any further information please do not hesitate to contact us.

Your sincerely,

GTC Plant Enquiry Service.

GTC
Energy House
Woolpit Business Park
Woolpit
Bury St Edmunds
Suffolk, IP30 9UP
Tel: 01359 240363
plant.enquiries@gtc-uk.co.uk

NOTE:

This E-Mail originates from GTC, Energy House, Woolpit Business Park, Woolpit, Bury St Edmunds, Suffolk, IP30 9UP
VAT Number: GB688 8971 40. Registered No: 029431.



GTC Plant Enquiry. Our Ref 457049. Your Ref URO5740. JS generated for rmun@s@groundwise.com at 04/07/2017 09:39:44. This map shows the search area of your enquiry.

Rosie Munns
Groundwise Searches Ltd
Suite 8 Chichester House
45 Chichester Road
Southend on Sea
Essex
SS1 2JU

Plant Protection
Cadent
Block 1; Floor 1
Brick Kiln Street
Hinckley
LE10 0NA
E-mail: plantprotection@cadentgas.com
Telephone: +44 (0)800 688588

National Gas Emergency Number:
0800 111 999*

National Grid Electricity Emergency Number:
0800 40 40 90*

* Available 24 hours, 7 days/week.
Calls may be recorded and monitored.

www.cadentgas.com

Date: 07/07/2017
Our Ref: EM_TE_Z1_3SWX_344075
Your Ref: URO5740.1JS
RE: Proposed Works, Old Mill Lane

Thank you for your enquiry which was received on 07/07/2017.
Please note this response and any attached map(s) are valid for 28 days.

An assessment has been carried out with respect to Cadent Gas Ltd, National Grid Electricity Transmission plc's and National Grid Gas plc's apparatus. Please note it does not cover the items listed in the section "Your Responsibilities and Obligations", including gas service pipes and related apparatus.
For details of Network areas please see the Cadent website (<http://cadentgas.com/Digging-safely/Dial-before-you-dig>) or the enclosed documentation.

As your works are at a "proposed" stage, any maps and guidance provided are for information purposes only. This is not approval to commence work. You must submit a "Scheduled Works" enquiry at the earliest opportunity and failure to do this may lead to disruption to your plans and works. Plant Protection will endeavour to provide an initial assessment within 14 days of receipt of a Scheduled Works enquiry and dependent on the outcome of this, further consultation may be required.

In any event, for safety and legal reasons, works must not be carried out until a Scheduled Works enquiry has been completed and final response received.

Your Responsibilities and Obligations

The "Assessment" Section below outlines the detailed requirements that must be followed when planning or undertaking your scheduled activities at this location.

It is your responsibility to ensure that the information you have submitted is accurate and that all relevant documents including links are provided to all persons (either direct labour or contractors) working for you near Cadent and/or National Grid's apparatus, e.g. as contained within the Construction (Design and Management) Regulations.

This assessment solely relates to Cadent Gas Ltd, National Grid Electricity Transmission plc (NGET) and National Grid Gas plc (NGG) and apparatus. This assessment does **NOT** include:

- Cadent and/or National Grid's legal interest (easements or wayleaves) in the land which restricts activity in proximity to Cadent and/or National Grid's assets in private land. You must obtain details of any such restrictions from the landowner in the first instance and if in doubt contact Plant Protection.
- Gas service pipes and related apparatus
- Recently installed apparatus
- Apparatus owned by other organisations, e.g. other gas distribution operators, local electricity companies, other utilities, etc.

It is **YOUR** responsibility to take into account whether the items listed above may be present and if they could be affected by your proposed activities. Further "Essential Guidance" in respect of these items can be found on the National Grid Website (<http://www2.nationalgrid.com/WorkArea/DownloadAsset.aspx?id=8589934982>).

This communication does not constitute any formal agreement or consent for any proposed development work; either generally or with regard to Cadent and/or National Grid's easements or wayleaves nor any planning or building regulations applications.

Cadent Gas Ltd, NGG and NGET or their agents, servants or contractors do not accept any liability for any losses arising under or in connection with this information. This limit on liability applies to all and any claims in contract, tort (including negligence), misrepresentation (excluding fraudulent misrepresentation), breach of statutory duty or otherwise. This limit on liability does not exclude or restrict liability where prohibited by the law nor does it supersede the express terms of any related agreements.

If you require further assistance please contact the Plant Protection team via e-mail ([click here](#)) or via the contact details at the top of this response.

Yours faithfully

Plant Protection Team

ASSESSMENT

Affected Apparatus

The apparatus that has been identified as being in the vicinity of your proposed works is:

- Low or Medium pressure (below 2 bar) gas pipes and associated equipment. (As a result it is highly likely that there are gas services and associated apparatus in the vicinity)
- Above ground gas sites and equipment

Requirements

BEFORE carrying out any work you must:

- **Note the presence of an Above Ground Installation (AGI) in proximity to your site. You must ensure that you have been contacted by Cadent and/or National Grid prior to undertaking any works within 10m of this site.**
- Carefully read these requirements including the attached guidance documents and maps showing the location of apparatus.
- Contact the landowner and ensure any proposed works in private land do not infringe Cadent and/or National Grid's legal rights (i.e. easements or wayleaves). If the works are in the road or footpath the relevant local authority should be contacted.
- Ensure that all persons, including direct labour and contractors, working for you on or near Cadent and/or National Grid's apparatus follow the requirements of the HSE Guidance Notes HSG47 - 'Avoiding Danger from Underground Services' and GS6 – 'Avoidance of danger from overhead electric power lines'. This guidance can be downloaded free of charge at <http://www.hse.gov.uk>
- In line with the above guidance, verify and establish the actual position of mains, pipes, cables, services and other apparatus on site before any activities are undertaken.

GUIDANCE

Excavating Safely - Avoiding injury when working near gas pipes:

http://www.nationalgrid.com/NR/rdonlyres/2D2EEA97-B213-459C-9A26-18361C6E0B0D/25249/Digsafe_leaflet3e2finalamends061207.pdf

Standard Guidance

Essential Guidance document:

<http://www2.nationalgrid.com/WorkArea/DownloadAsset.aspx?id=8589934982>

General Guidance document:

<http://www2.nationalgrid.com/WorkArea/DownloadAsset.aspx?id=35103>

Excavating Safely in the vicinity of gas pipes guidance (Credit card):

<http://www.nationalgrid.com/NR/rdonlyres/A3D37677-6641-476C-9DDA-E89949052829/44257/ExcavatingSafelyCreditCard.pdf>


Excavating Safely in the vicinity of electricity cables guidance (Credit card):

<http://www.nationalgrid.com/NR/rdonlyres/35DDEC6D-D754-4BA5-AF3C-D607D05A25C2/44858/ExcavatingSafelyCreditCardelectricitycables.pdf>

Copies of all the Guidance Documents can also be downloaded from the National Grid Website:

<http://www.nationalgrid.com/uk/Gas/Safety/work/downloads/>

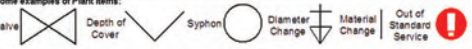

ID: EM_TE_Z1_3SWX_344075		View extent: 2060m, 1220m		Map not to be used for construction		Map 1 of 1 (GAS)	
USER: RosieMunns		LP MAINS		<p>This plan shows those pipes owned by National Grid Gas plc in its role as a Licensed Gas Transporter (GT). Gas pipes owned by other GTs, or otherwise privately owned, may be present in this area. Information with regard to such pipes should be obtained from the relevant owners. The information shown on this plan is given without warranty, the accuracy thereof cannot be guaranteed. Service pipes, valves, syphons, stub connections, etc., are not shown but their presence should be anticipated. No liability of any kind whatsoever is accepted by National Grid Gas plc or their agents, servants or contractors for any error or omission. Safe digging practices, in accordance with HS(G)47, must be used to verify and establish the actual position of mains, pipes, services and other apparatus on site before any mechanical plant is used. It is your responsibility to ensure that this information is provided to all persons (either direct labour or contractors) working for you on or near gas apparatus. The information included on this plan should not be referred to beyond a period of 28 days from the date of issue.</p>		MAPS Plot Server Version 1.9.0	
DATE: 07/07/2017		MP MAINS				 Your Gas Network	
DATA DATE: 06/07/2017		IP MAINS					
REF: URO5670.1JS		LHP MAINS					
MAP REF: SE3507		NHP MAINS					
CENTRE: 435021, 407207		 Approximate scale 1:5000 on A3 Colour Landscape				Requested by: Groundwise Searches Ltd	
Some examples of Plant Items:						This plan is reproduced from or based on the OS map by National Grid Gas plc, with the sanction of the controller of HM Stationery Office. Crown Copyright Reserved. Ordnance Survey Licence number 100024886	

ENQUIRY SUMMARY

Received Date

07/07/2017

Your Reference

URO5740.1JS

Location

Centre Point: 435020, 407207

X Extent: 306

Y Extent: 496

Location Description: Old Mill Lane

Map Options

Paper Size: A3

Orientation: LANDSCAPE

Requested Scale: 2500

Actual Scale: 1:5000 (GAS)

Real World Extents: 2060m x 1220m (GAS)

Recipients

rmunns@groundwise.com

Enquirer Details

Organisation Name: Groundwise Searches Ltd

Contact Name: Rosie Munns

Email Address: rmunns@groundwise.com

Telephone: 01702 615566 (01702 615566)

Address: Suite 8 Chichester House, 45 Chichester Road, Southend on Sea, Essex, SS1 2JU

Description of Works

STUDY

Enquiry Type


Proposed Works

Activity Type

General Excavation

Work Types

Work Type: Plans Only

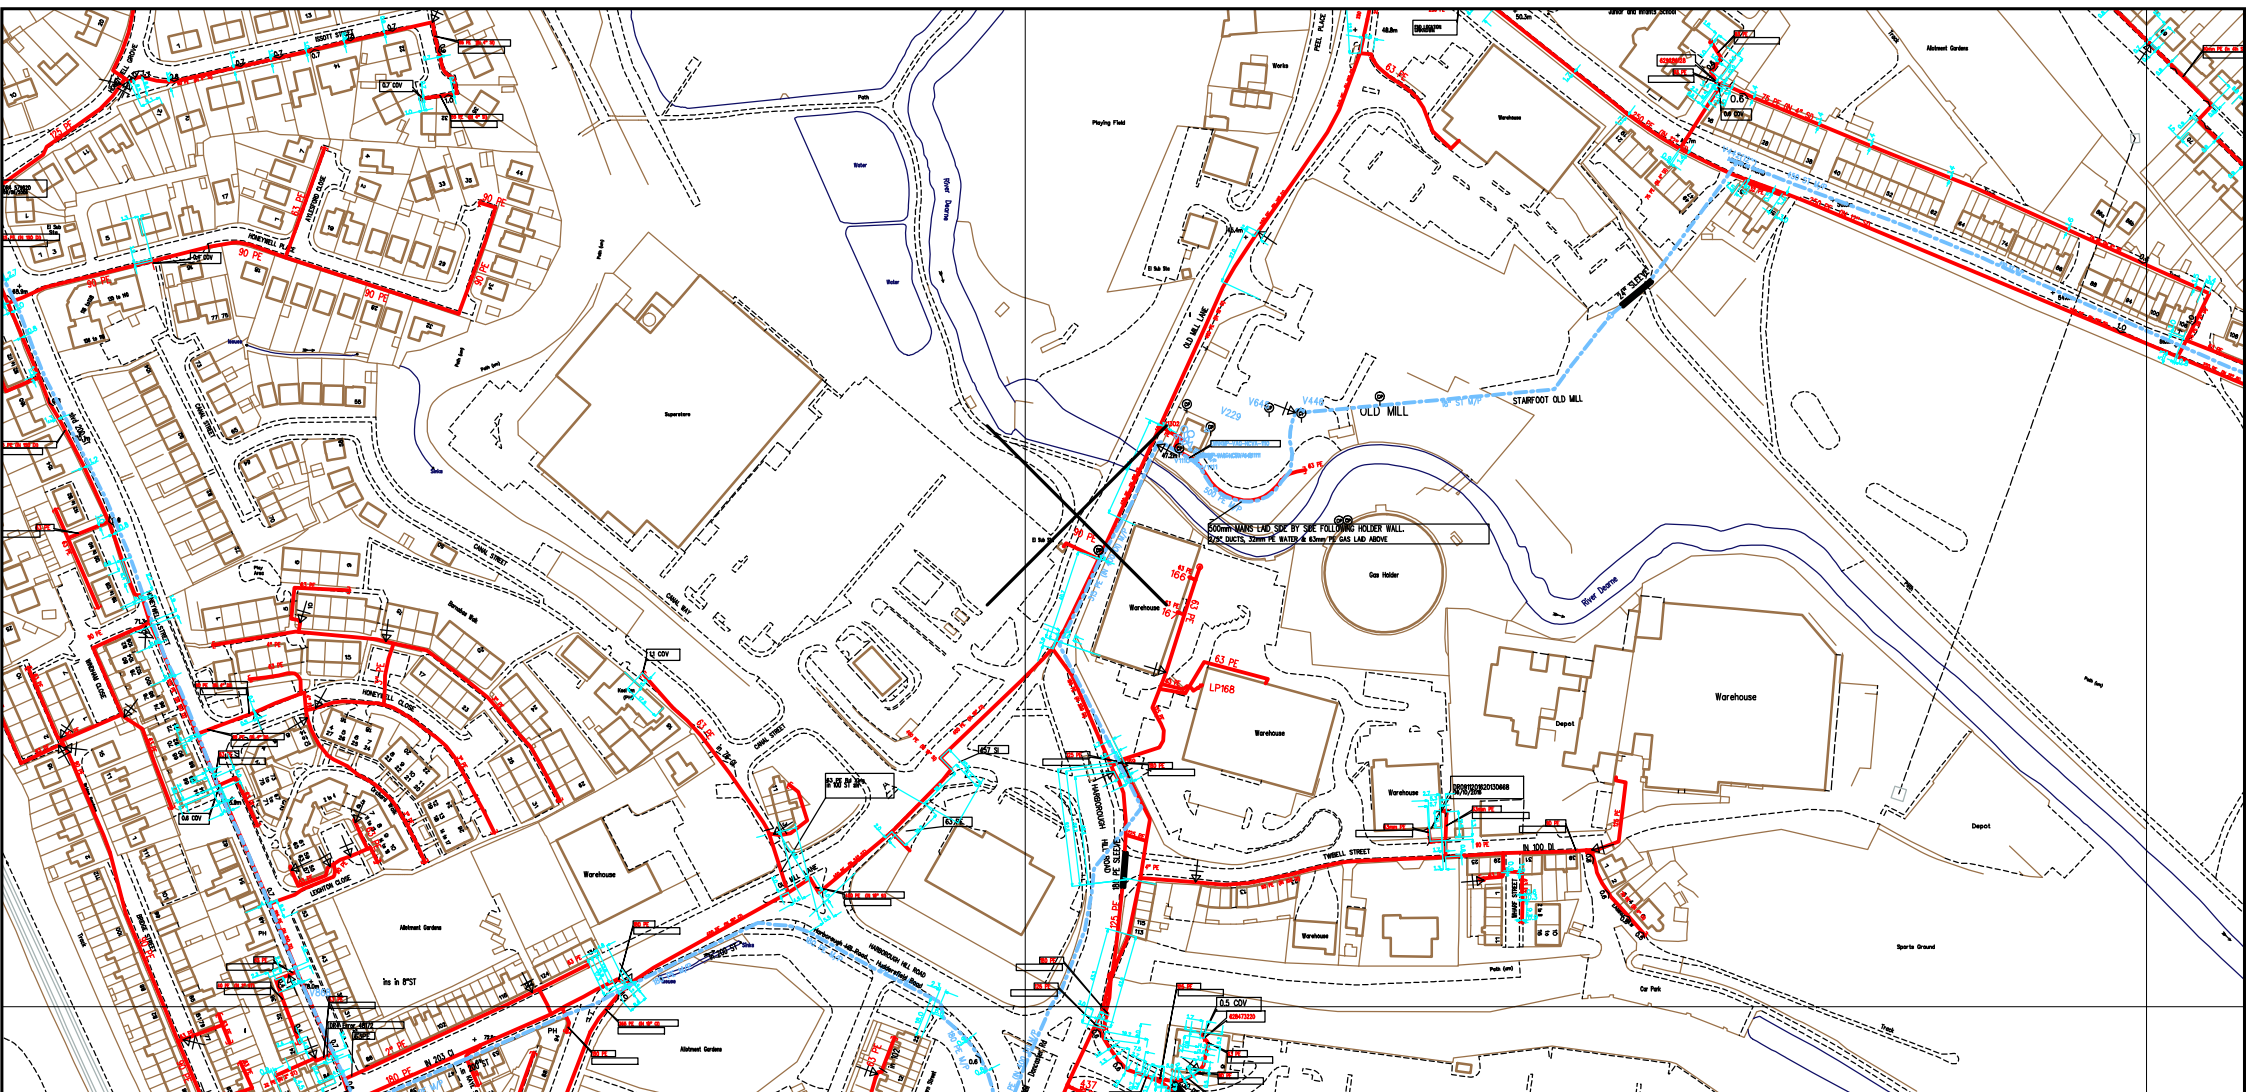

SCALE: Not to scale		<div><div>LP MAINS</div><div>MP MAINS</div><div>IP MAINS</div><div>LHP MAINS</div><div>NHP MAINS</div></div>	<p>This plan shows those pipes owned by National Grid Gas plc in their role as a Licensed Gas Transporter (GT). Gas pipes owned by other GTs, or otherwise privately owned, may be present in this area. Information with regard to such pipes should be obtained from the relevant owners. The information shown on this plan is given without warranty, the accuracy thereof cannot be guaranteed. Service pipes, valves, syphons, stub connections, etc. are not shown but their presence should be anticipated. No liability of any kind whatsoever is accepted by National Grid Gas plc or their agents, servants or contractors for any error or omission. Safe digging practices, in accordance with HS(G)47, must be used to verify and establish the actual position of mains, pipes, services and other apparatus on site before any mechanical plant is used. It is your responsibility to ensure that this information is provided to all persons (either direct labour or contractors) working for you on or near gas apparatus. The information included on this plan should not be referred to beyond a period of 28 days from the date of issue. Further information on all DR4s can be determined by calling the DR4 hotline on 01455 892426 (9am-5pm) A DR4 is where a potential error has been identified within the asset record and a process is currently underway to investigate and resolve the error as appropriate.</p>	MAPS Viewer Version 5.7.0.0	
USER ID: rmunns					
DATE: 07/07/2017					
EXTRACT DATE: 01/03/2017					
MAP REF: SE3507					
CENTRE: 435044, 407203					
<div>Some examples of Plant Items:</div> <div><div>Valve</div><div>Depth of Cover</div><div>Syphon</div><div>Diameter Change</div><div>Material Change</div><div>Out of Standard Service</div></div>				Local Machine	
				This plan is reproduced from or based on the OS map by National Grid Gas plc, with the sanction of the controller of HM Stationery Office. Crown Copyright Reserved.	

UNAFFECTED

A search for the location and details of mobile phone masts around your site has been carried out using <http://www.mastdata.com/>

On this occasion there does not appear to be any masts within the vicinity of your site.



Further details can be found on the Mast Data website - <http://www.mastdata.com/>

Joe Shawyer

From: NRSWA <NRSWA@sky.uk>
Sent: 04 July 2017 10:16
To: Joe Shawyer
Subject: Sky Telecommunications Services Ltd Plant Enquiry - PEN-17-07-0247 : Groundwise Searches Ltd - URO5740.1JS

Attention: Joe Shawyer - Groundwise Searches Ltd

Dear Sir/Madam,

RE: Old Mill Lane, Barnsley, S71 1LH

Thank you for your enquiry.

Please be advised that Sky Telecommunications Services Ltd will not be affected by these works.

Best endeavours have been made to ensure accuracy, however if you require further information, please contact us.

If you would like to submit your plant enquiries electronically, please send them to nrswa@sky.uk

Please be advised that our fax number has changed to 0207 032 3252.

Regards

NRSWA Department

Network Infrastructure and Planning
SKY Telecommunications Services Ltd
70 Buckingham Avenue
SLOUGH
SL1 4PN

T +44 (0) 207 032 3234/250

F +44 (0) 207 032 3252

E nrswa@sky.uk

Information in this email including any attachments may be privileged, confidential and is intended exclusively for the addressee. The views expressed may not be official policy, but the personal views of the originator. If you have received it in error, please notify the sender by return e-mail and delete it from your system. You should not reproduce, distribute, store, retransmit, use or disclose its contents to anyone. Please note we reserve the right to monitor all e-mail communication through our internal and external networks. SKY and the SKY marks are trademarks of Sky plc and Sky International AG and are used under licence.

Sky UK Limited (Registration No. 2906991), Sky-In-Home Service Limited (Registration No. 2067075) and Sky Subscribers Services Limited (Registration No. 2340150) are direct or indirect subsidiaries of Sky plc (Registration No. 2247735). All of the companies mentioned in this paragraph are incorporated in England and Wales and share the same registered office at Grant Way, Isleworth, Middlesex TW7 5QD.

email: DBYD@openreach.co.uk
Phone: 0800 023 2023. Option 5

BT reference/date of issue: Refer to attached map(s)

Groundwise Reference: URO5740.1JS

Dear Customer,

NR & SW ACT 1991 – PROPOSED WORKS AT:

Prior to commencement of work: for free onsite guidance and accurate up to date location of BT plant please contact our Plant Protection Service by the following methods

Email Dial before you dig DBYD@openreach.co.uk

Visit the website www.dialbeforeyoudig.com

Thank you for your request of 04/07/2017 describing the above proposals.

Enclosed are copies of our drawing marked up to show the approximate locations of BT apparatus which is present in the immediate vicinity of your works. It is intended for general guidance only. No guarantee is given of its accuracy.

It should not be relied upon in the event of excavations or other works made near to British Telecommunications plc apparatus which may exist at various depths and may deviate from the marked route.

To avoid damage it is recommended that mechanical excavators or borers are not used within 600mm of British Telecommunications plc plant. If scaffolding is erected, please ensure that our equipment is not enclosed, blocked, covered or otherwise obstructed by the scaffolding.

In the event of BT apparatus being in the area of works we recommend that your plant/vehicle crossing is either resited, or apply for a budget estimate by submitting detailed plans to the above address, these will be forwarded to the appropriate department for their comments.

Please ensure you quote our reference on any future correspondence.

Yours faithfully,

Openreach Plant Maps Requested

NewSite Office (addresses can be located from [here](#))

Dear Sir/Madam,

Thank you for your request to: www.openreach.co.uk/networkinfo/

You have downloaded copies of our drawings marked up to show the approximate location of Openreach apparatus, which is present in the immediate vicinity of your works. It is intended for general guidance only. No guarantee is given of its accuracy. It should not be relied upon in the event of excavations or other works made near to Openreach apparatus, which may, exist at various depths and may deviate, from the marked route.

To avoid damage it is recommended that mechanical excavators or borers are not used within 600mm of Openreach plant. Please ensure that our equipment is not enclosed, blocked, covered or otherwise obstructed by your plant. In the event of clearance not being adequate we anticipate that your plant is either resited, or an order is placed with Openreach for rearrangements of its plant. If there are any difficulties with the Map please email DBYD@openreach.co.uk

Please contact our Network Protection Service by Email on DBYD@openreach.co.uk giving seven days notice of your commencement date. This will provide you with on-site advice and a check of location for any Openreach apparatus.

Further to this, I hope the following points will assist you at the new development: -

Openreach has a licence obligation to provide service to any end customer requiring a connection. A Developer would not normally be charged for provision of service, our standard connection charges would apply to the end user when orders are placed with the communication provider of choice. However, should a Developer insist on an underground service in an area where Openreach plant is provided overhead, charges may be incurred.

When the Developer has obtained contract and planning permission Openreach would request a 'Clean', scaled Site Layout, Location Map and a covering letter be sent to the relevant newSite Office. We would particularly request that you give details of your programmed site start date and likely first occupancy date where possible. To obtain contact details of the newSite office covering the development area click on the URL below.


<http://www.openreach.co.uk/orpg/networkinfo/developnetwork/regionalcontacts.do>

Where a development affects existing Openreach apparatus in the public highway, the cost of any necessary protection or diversionary works must be borne by the Developer. In this case where a budget estimate is required a Site Plan, Location Map and a covering letter should be forwarded to the Repayments Project Office. Please visit <http://www.openreach.co.uk/orpg/networkinfo/alternetwork/alterationcontacts.do> for contact details of the Repayments Office covering the development area.

Yours faithfully,

Openreach newSites

Maps by email Plant Information Reply

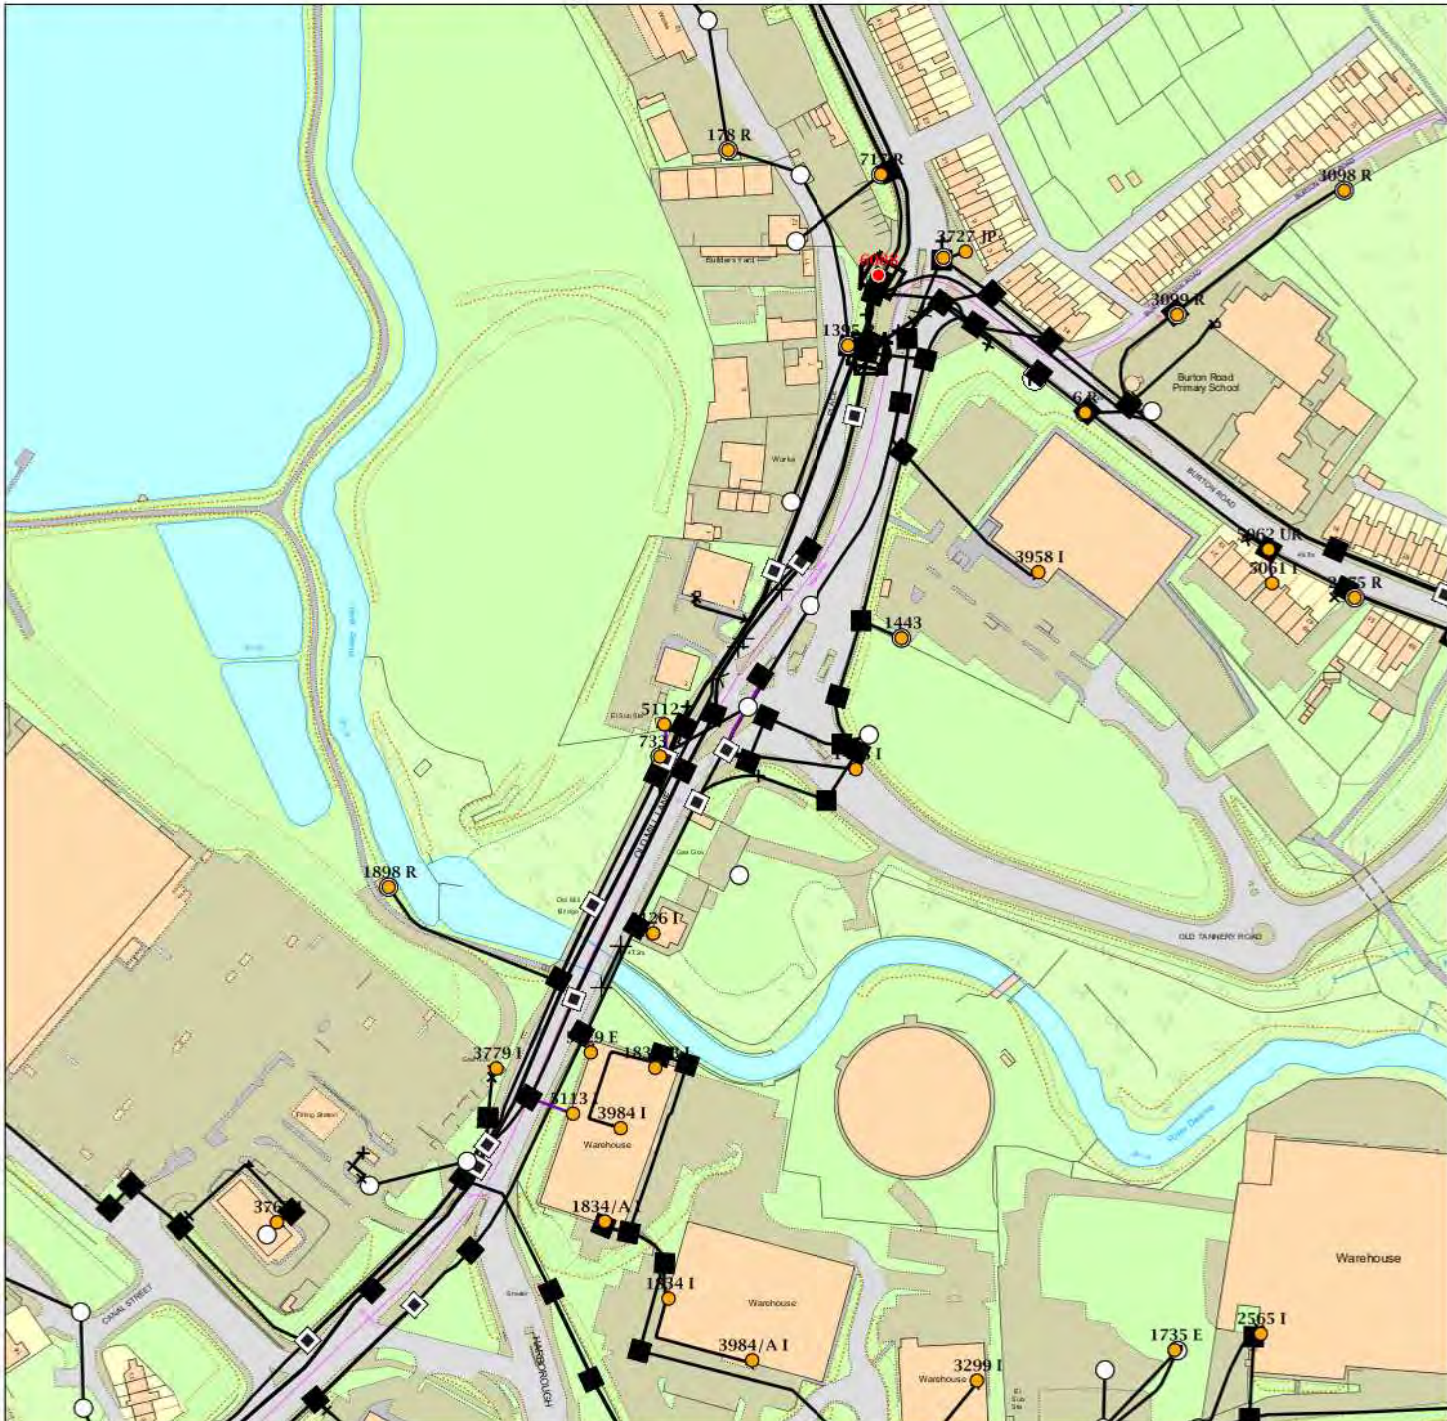

IMPORTANT WARNING

Information regarding the location of BT apparatus is given for your assistance and is intended for general guidance only. No guarantee is given of its accuracy.

It should not be relied upon in the event of excavations or other works being made near to BT apparatus which may exist at various depths and may deviate from the marked route.



openreach
a BT Group business

CLICK BEFORE YOU DIG

FOR PROFESSIONAL FREE ON SITE ASSISTANCE PRIOR TO COMMENCEMENT OF EXCAVATION WORKS INCLUDING LOCATE AND MARKING SERVICE

email cbyd@openreach.co.uk

ADVANCE NOTICE REQUIRED
(Office hours: Monday - Friday 08.00 to 17.00)
www.openreach.co.uk/cbyd

Reproduced from the Ordnance Survey map by BT by permission of Ordnance Survey on behalf of the Controller of Her Majesty's Stationary Office
(C) Crown Copyright British Telecommunications plc 100028040

KEY TO BT SYMBOLS

DP	
Planned DP	
PCP	
Planned PCP	
Built	
Planned	
Inferred	
Building	
Kiosk	
Hatchings	

Pole	
Planned Pole	
Joint Box	
Change Of State	
Split Coupling	
Duct Tee	
Planned Box	
Manhole	
Planned Manhole	
Cabinet	
Planned Cabinet	

Other proposed plant is shown using dashed lines.

BT Symbols not listed above maybe disregarded.

Existing BT Plant may not be recorded.

Information valid at time of preparation

openreach
a BT Group business



BT Ref : LXW1105 1K


Map Reference : (centre) SE3509507330

Easting/Northing : (centre) 435095,4073

Issued : 04/07/2017 11:05:34

WARNING: IF PLANNED WORKS FALL INSIDE HATCHED AREA IT IS ESSENTIAL BEFORE PROCEEDING THAT YOU CONTACT THE NATIONAL NOTICE HANDLING CENTRE. PLEASE SEND E-MAIL TO: nnhc@openreach.co.uk

Maps by email Plant Information Reply

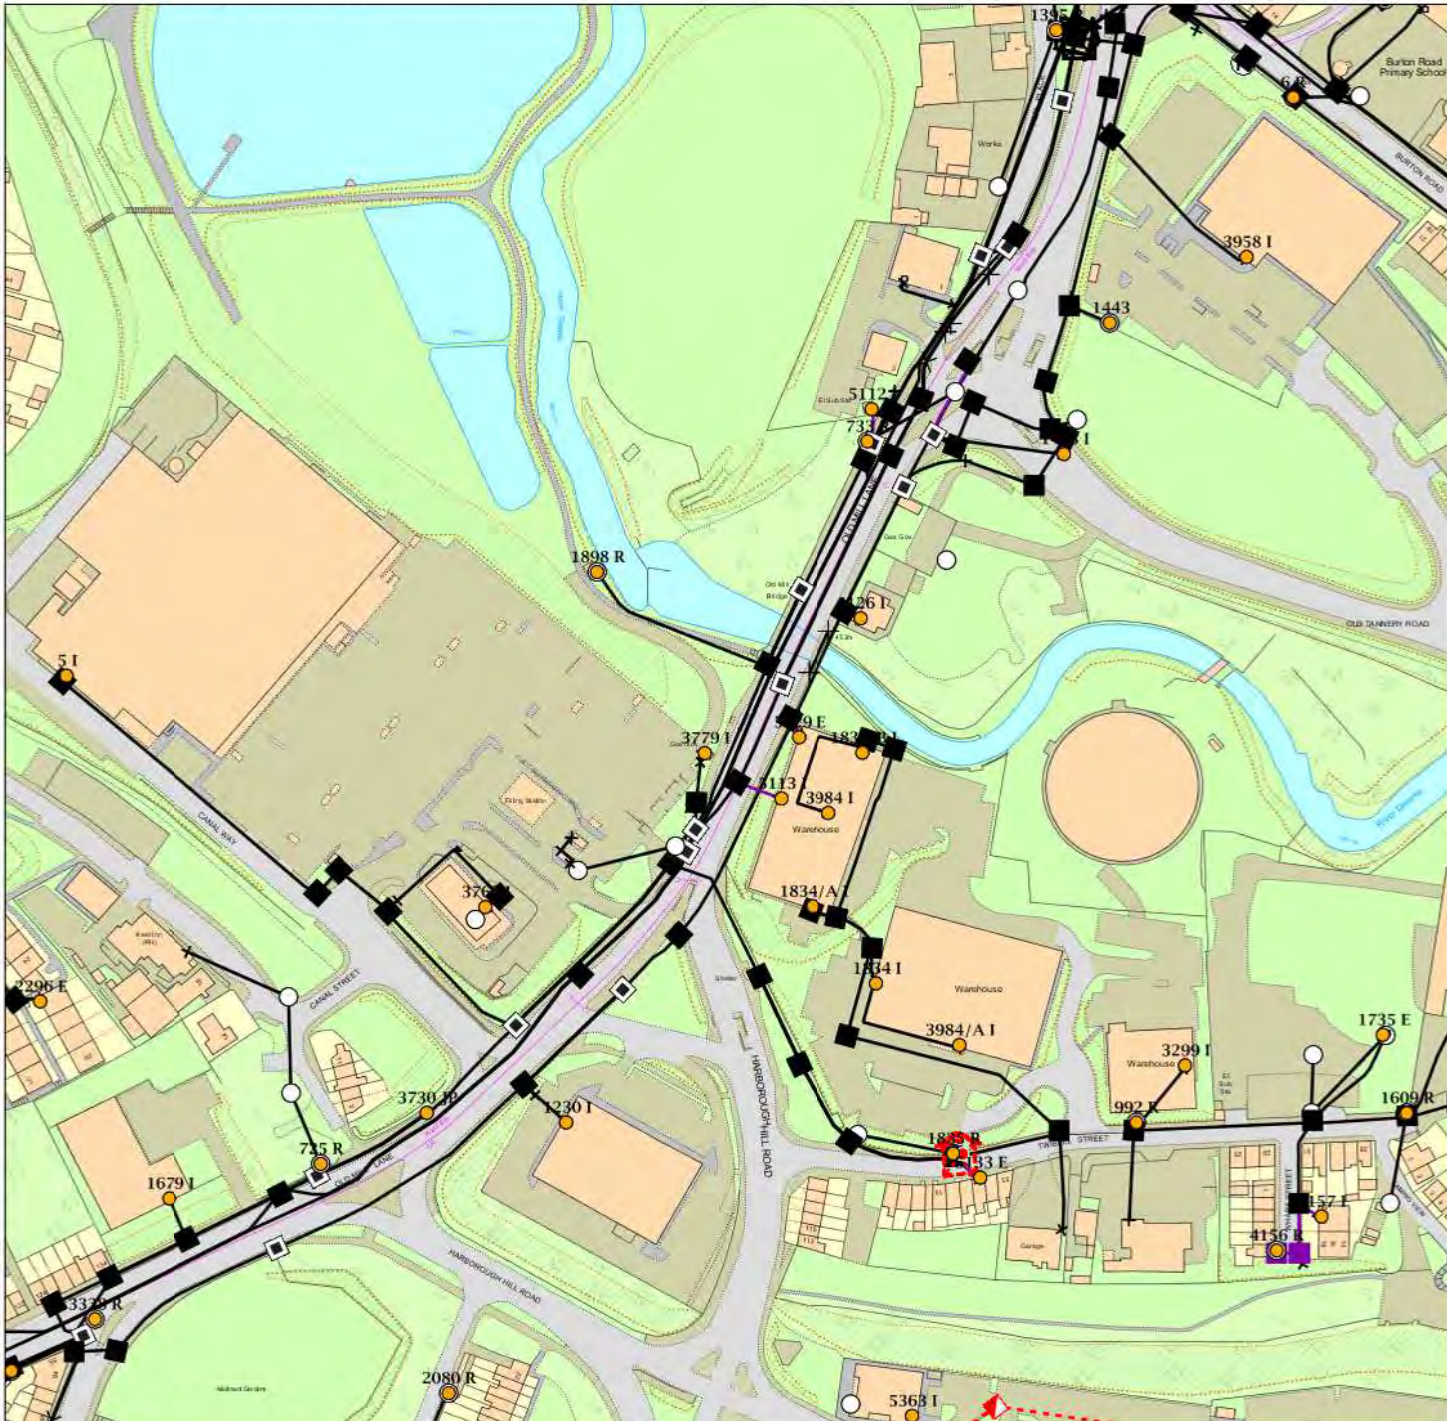

IMPORTANT WARNING

Information regarding the location of BT apparatus is given for your assistance and is intended for general guidance only. No guarantee is given of its accuracy.

It should not be relied upon in the event of excavations or other works being made near to BT apparatus which may exist at various depths and may deviate from the marked route.



openreach
a BT Group business

CLICK BEFORE YOU DIG

FOR PROFESSIONAL FREE ON SITE ASSISTANCE PRIOR TO COMMENCEMENT OF EXCAVATION WORKS INCLUDING LOCATE AND MARKING SERVICE

email cbyd@openreach.co.uk

ADVANCE NOTICE REQUIRED
(Office hours: Monday - Friday 08.00 to 17.00)
www.openreach.co.uk/cbyd

Reproduced from the Ordnance Survey map by BT by permission of Ordnance Survey on behalf of the Controller of Her Majesty's Stationary Office
(C) Crown Copyright British Telecommunications plc 100028040

KEY TO BT SYMBOLS

DP	
Planned DP	
PCP	
Planned PCP	
Built	
Planned	
Inferred	
Building	
Kiosk	
Hatchings	

Pole	
Planned Pole	
Joint Box	
Change Of State	
Split Coupling	
Duct Tee	
Planned Box	
Manhole	
Planned Manhole	
Cabinet	
Planned Cabinet	

Other proposed plant is shown using dashed lines.
BT Symbols not listed above maybe disregarded.
Existing BT Plant may not be recorded.
Information valid at time of preparation

openreach
a BT Group business



BT Ref : ZMF09465W

Map Reference : (centre) SE3502307219

Easting/Northing : (centre) 435023,4072

Issued : 04/07/2017 09:46:36

WARNING: IF PLANNED WORKS FALL INSIDE HATCHED AREA IT IS ESSENTIAL BEFORE PROCEEDING THAT YOU CONTACT THE NATIONAL NOTICE HANDLING CENTRE. PLEASE SEND E-MAIL TO: nnhc@openreach.co.uk

Joe Shawyer

From: Plantenquiries <plantenquiries@catelecomuk.com>
Sent: 12 July 2017 08:48
To: Joe Shawyer
Subject: RE: URO5740.1JS - Old Mill Lane, Barnsley, S71 1LH

Please Note: Our search criteria has changed. We previously searched for Colt Network which was within 200 metres, this has now changed to 50 metres. The negative response will be for all enquiries that the network is 50 metres or more away from the place of enquiry.

Dear Sir/Madam,

Thank you for your enquiry for the above reference.

We can confirm that Colt Technology Services do not have apparatus near the above location as presented on your submitted plan, if any development or scheme amendments fall outside the 50 metre perimeter new plans must be submitted for review.

Search is based on Overseeing Organisation Agent data supplied; we do not accept responsibility for O.O. Agent inaccurate data.

If we can be of any further assistance please do not hesitate to contact us.

Kind regards,

Plant Enquiry Team



Please consider the environment before printing this email.

This e-mail and any files transmitted with it are confidential and are intended solely for the use of the intended recipient(s). If you are not the intended recipient, you must not copy, distribute or take any action based on this communication. If you have received this communication in error please contact plantenquiries@catelecomuk.com and delete this communication and any copies of it. Any views or opinions presented are solely those of the author and do not necessarily represent those of C A Telecom LTD. C A Telecom LTD monitors e-mails to ensure that its systems operate effectively and to minimise the risk of viruses.



LEGEND

- EXISTING PLANT
- EXISTING PLANT

© Crown copyright 2015
Licence No. OS 0100031673

Head Office
CityFibre Holdings Ltd
15 Bedford Street,
London,
WC2E 9HE

Tel: 0845 293 0774
Web: www.cityfibre.com

Asset Office
CityFibre Holdings Ltd,
Rutherford House,
Birchwood,
Warrington,
WA3 6ZH
Email: asset.team@cityfibre.com

Disclaimer:

Information shown on this plan is for general guidance only. No warranty is made as to its accuracy. This plan must not be solely relied upon in the event of excavation or other works being carried out in the vicinity of Cityfibre plant. No liability of any kind is accepted by Cityfibre, its agents or servants for any error, omission, discrepancy or deviation. This information is valid for the date printed.

Project

Plant Enquiry

Drawing

Existing Plant

Drawn by:

smallworld

Date: 04/07/2017

Drawing No.

CFH_EP_000001

Revision

001

Scale: 1:1250

A4



Joe Shawyer

From: Plant Enquiries <plantenquiries@psgservices.co.uk>
Sent: 10 August 2017 09:58
To: Joe Shawyer
Subject: FW: URO5740.1JS - Old Mill Lane, Barnsley, S71 1LH

To Whom It May Concern:

Thank you for your recent enquiry regarding your proposed work at the above location.

euNetworks Fiber UK Limited do not have plant in the vicinity of your proposed works and no strategic additions to our existing network are envisaged in the immediate future.

This information is only valid for a period of 3 months so, if your start date is 3 months or more from the date of this email, please re-apply for updated information at our generic email address: plantenquiries@psgservices.co.uk.

Kind regards

ALL PLANT ENQUIRIES AND DIVERSIONARY REQUESTS SHOULD BE ADDRESSED BY EMAIL TO THE OPERATIONS TEAM AT plantenquiries@psgservices.co.uk , WITH A PLAN AND FULL POSTAL ADDRESS OF YOUR ENQUIRY, THANK YOU



For and on behalf of euNetwork Fiber UK Limited

Regards

Stuart Green

M 07796 696810 | **T** 01257 433166 | **E** plantenquiries@psgservices.co.uk



Telecommunications Survey, Planning, Engineering & GIS Services -----

Information contained in this e-mail and any files or documents transmitted with it are confidential. They are solely for the use of the individual or entity to whom they are addressed and contain legally privileged information. You must not copy, reproduce, print, forward or disclose their contents to any other person. If you are not the intended recipient, please notify the sender immediately and delete from your computer. Any views or opinions presented are solely those of the author and do not necessarily represent those of PSG Services Ltd.

Although this e-mail and any attachments are believed to be free of any virus or other defects which might affect any computer or IT systems into which they are received, no responsibility is accepted by PSG Services Limited for any loss or damage arising in any

Joe Shawyer

From: Plantenquiries <Plantenquiries@instalcom.co.uk>
Sent: 05 July 2017 15:46
To: Joe Shawyer
Subject: RE:E07/17- 0627 URO5740.1JS - Old Mill Lane, Barnsley, S71 1LH
Attachments: URO5740.1JS.pdf; Guide to Excavation - NEW.pdf

Dear Sir or Madam,

With reference to your enquiry regarding the above noted location, we enclose the drawing(s) indicating the approximate position of services in this area.

We would draw your attention to the fact that while the position of the plant has been shown as accurately as possible, the information is intended as a general guide only and must not be relied upon in the event of any excavations or other work in the vicinity. **We would remind you that the onus remains on you to determine the exact position for example by a hand excavated trial hole.** Instalcom accepts no liability for claims arising from any inaccuracy, omissions or errors contained herein. If you would like to query the location further, please email us accordingly and we can arrange an in depth survey, which will be charged at a cost. Enclosed is a guide to excavation works around existing plant.

Instalcom responds to plant enquiries for LEVEL 3, GLOBAL CROSSING (UK) LTD, GLOBAL CROSSING PEC and FIBERNET UK LTD and FIBRESPAN LTD simultaneously and therefore you only need send one copy of a plant enquiry to cover all of these companies.

Please note that this response is only valid for 3 months. If your works do not commence within this time period, please resubmit your plant enquiry for assessment before any works commence.

If you require any further information, please do not hesitate to contact us.

Regards

Plant Enquiries Dept
Instalcom Limited
Borehamwood Ind. Park
Rowley Lane
Borehamwood
WD6 5PZ

Office: +44 (0)208 731 4613
Fax: +44 (0)208 731 4601
Email: plantenquiries@instalcom.co.uk
Web: <http://www.instalcom.co.uk>





Google earth

feet
meters



SPECIAL REQUIREMENTS IN RELATION TO LEVEL 3 PLANT

1. In this special requirement, the following terms shall have the meanings assigned to it :-
 - a. "Company" means Level 3.
 - b. "Company Representative" means the staff of Level 3 or its Authorized Representatives and Agents.
 - c. "Apparatus" means all surface or sub-surface equipment and plant including any associated cabling and/or ducting owned leased or rented by Level 3.
2. Before commencing any work or moving heavy plant or equipment over any portion of the site, the contractor shall confirm details of the Apparatus, owned, leased or rented by the Company, within the site with the Company Representative, who can be contacted at the following point: -

**Instalcom Limited
Borehamwood Industrial Park
Rowley Lane
Borehamwood
Hertfordshire
WD6 5PZ
Tel: 0208 731 4600
Fax: 0208 731 4601
E-mail: plantenquiries@instalcom.co.uk**

3. Where such details show that the works or the movement of plant or equipment may endanger the Apparatus of the Company the Contractor must give the Company Representative at least 7 days written notice of the date on which it is intended to commence such works of the movement of plant and equipment in order that the presence of any sub-surface apparatus can be indicated by markers to be supplied by the Company and placed by the Contractor under the supervision of a Company Representative. The Contractor shall ensure that all Company Apparatus, particularly surface running cabling is adequately protected from damage and such protective measures shall be approved by the Company Representative.
4. In the event of a Company marker being disturbed for any reason, it shall not be replaced other than in the exact position of its former depth unless the repositioning is carried out at the direction and under the supervision of a Company Representative.
5. The Contractor shall take particular care in relation to the protection of Company Apparatus, where such Apparatus includes the presence within the site of optical fibre cabling. The contractor should particularly note that the damage to such Apparatus is extremely disruptive to the Company network and costly to reinstate. The Contractor shall make every effort to avoid the disturbance of Company Apparatus more than is absolutely necessary for the completion of the works in accordance with the contract.

6. When excavating around, moving or backfilling around Company Apparatus, the Company Representative shall be given adequate notice, which shall not be less than 3 days, of the contractor's intentions in order that he may supervise the works. The Contractor should note that the normal depth of cover for Company Apparatus and ducts are as follows: -

- a. Carriageways 600mm
- b. Footways 350mm
- c. Verges 450mm

These minimum depths of cover should be maintained wherever possible.

Where the minimum depths of cover cannot be maintained, the Contractor shall carry out the instructions of the Company Representative for the protection of Company Apparatus.

Where cables are not in duct and the required depth of cover cannot be maintained, such cables as are affected shall be enclosed and protected in UPVC duct or equivalent materials as supplied by the Company and by the method directed by the Company Representative.

With regard to excavation in the vicinity of Company Apparatus the Contractor should have particular regard to the possibility of reduced cover and the encountering of such Company Apparatus at depths of cover less than that given at **a, b and c above**.

7. All excavation adjacent to Company Apparatus is to be carried out by hand until the exact extent and/or location of Company Apparatus is known. Mechanical borers and/or excavators shall not be used within 1.0m of Company Apparatus without the supervisory presence of a Company Representative, To prevent any movement of Company Apparatus during excavations, complete shuttering shall be used as directed by the Company Representative if:-
- a. Excavation is deeper than the depth of cover of adjacent Company Apparatus.
 - b. Excavation is within 1.0m of Company Apparatus in stable ground.
 - c. Excavation is within 5.0m of Company Apparatus in unstable ground.

If for the completion of the works, the Contractor intends using any of the following: -

- a. Pile driving equipment within 10.0m of Company Apparatus.
- b. Explosives within 20.0m of Company Apparatus.
- c. Laser equipment within 10.0m of Company Apparatus.

The Contractor shall advise the Company Representative, giving at least 7 working days written notice in order that any special protective measure for the Company Apparatus affected may be arranged.

8. All Company manhole, joint box and /or other access points and chambers within the site shall be kept clear and unobstructed. Access for vehicles, winches, cable drums and/or further equipment required by the Company for the maintenance of it's Apparatus, must be maintained at all reasonable times. The Contractor should particularly note that footway type jointing chambers are not specified for carriageway loadings and will need to be adequately protected and/or demolished and rebuilt under the supervision of a Company Representative where such chambers are likely to be placed at risk, either temporarily or permanently, from the movement of plant and/or equipment on the site.

9. The covers to Company chambers and/or Apparatus shall only be lifted by means of appropriate keys obtained from the Company Representative and under the direct supervision of the Company Representative. No employee of the Contractor or of any sub-contractor employed by the Contractor shall enter any chamber and/or Apparatus of the Company unless under the supervision of the Company Representative and in any case not before the mandatory gas check has been carried out in the presence of the Company Representative and such checks have shown it to be safe to enter the chamber and/or Apparatus of the Company.

The Company Representatives shall be given reasonable access to all Company Apparatus and chambers when required.

10. In the event of any damage whatsoever to Company Apparatus, the Contractor shall immediately inform the Company Representative and report the occurrence immediately by contacting the Company as follows:-

Telephone:-

0208 731 4600
Mon-Fri Office Hours (Instalcom Head Office)

0208 510 3111/3101
Out of Office Hours (24Hr Level 3 Network Operations Centre)

11. The above requirements do not relieve the Contractor of any of his obligations under the Contract.

The accuracy of information on the plans cannot be guaranteed and no liability can be accepted for errors or omissions.

Damage to Communications Plant is Expensive – Please Take Care.



Joe Shawyer

From: Sue Bacon <Sue.Bacon@interoute.com>
Sent: 28 July 2017 13:22
To: Debbie Miller; Joe Shawyer
Subject: PLANT ENQUIRY RESPONSE - Old Mill Lane, Barnsley, S71 1LH URO5740.1JS

Our Ref: 0717/022

Please take this as confirmation that Interoute Vtesse Ltd (Formerly Vtesse Networks Ltd) do not have any plant within your outlined site area.

Kind regards

Sue Bacon
Plant Enquiry Team

Interoute Vtesse Ltd
CONTACTABLE ONLY VIA EMAIL
VTN.PlantEnquiriesInternal@interoute.com



Please email for a 'large area' quote if area above portal options.

NB: Please note responses are for the search area paid for (eg a 250metre radius from the central coordinates supplied). Whilst we try to ensure the information we provide is accurate, the information is provided without prejudice and Interoute Vtesse accept no liability for claims arising from any inaccuracy, omissions or errors contained in this response.

All quotes, offers or proposals are (i) made based on Interoute Vtesse's standard terms and conditions (ii) subject to contract, survey and availability; and (iii) only valid for a period of 30 days from the date of this message.

Information transmitted in this message is intended only for the addressee and may contain confidential and/or privileged material. If you have received this message in error, please send it back to us, and immediately and permanently delete it. Information on our terms of confidentiality & how we process data, monitor communications and for terms of use can be found on our website at www.interoute.com

**Interoute Vtesse Limited is a limited company registered in England and Wales,
Company Registration No. 3900836**

Registered Office: 31st Floor, 25 Canada Square, Canary Wharf, LONDON E14 5LQ, UK

Joe Shawyer

From: Liz McVeigh <Liz.McVeigh@instalcom.co.uk> on behalf of KPN Plant Enquiries <kpn.plantenquiries@instalcom.co.uk>
Sent: 26 July 2017 11:53
To: Joe Shawyer
Subject: RE: k07/17- 1463 URO5740.1JS - Old Mill Lane, Barnsley, S71 1LH



Dear Sir or Madam,

With reference to your plant enquiry below, we can confirm that KPN do not have any apparatus within the immediate proximity of your proposed works.

If you require any further information, please do not hesitate to contact us.

Please note that this response is only valid for 3 months. If your works do not commence within this time period, please resubmit your plant enquiry for assessment before any works commence.

Regards

Plant Enquiries Dept
Instalcom Limited
Borehamwood Ind. Park
Rowley Lane
Borehamwood
WD6 5PZ

Office: +44 (0)208 731 4613
Fax: +44 (0)208 731 4601
Email: kpn.plantenquiries@instalcom.co.uk
Web: <http://www.instalcom.co.uk>

From: Joe Shawyer [mailto:JShawyer@groundwise.com]
Sent: 26 July 2017 09:44
To: KPN Plant Enquiries
Subject: FW: URO5740.1JS - Old Mill Lane, Barnsley, S71 1LH
Importance: High

Ref: URO5740.1JS

Joe Shawyer

From: careline <careline@mcnicholas.co.uk>
Sent: 02 August 2017 11:47
To: Joe Shawyer
Subject: RE: URO5740.1JS - Old Mill Lane, Barnsley, S71 1LH

This location is NOT AFFECTED by TATA apparatus.

Please note:

McNicholas, on behalf of our client, accept no liability for claims arising from inaccuracies, omissions or errors contained within your plant enquiry request.

If you require further information please do not hesitate to contact us.
course.

Regards

McNicholas Plant Enquiry Team

Email - plantenquiries@mcnicholas.co.uk
Telephone – 0330 055 8464/8469
Facsimile – 01923 802704

Website - www.mcnicholas.co.uk



careline

www.mcnicholas.co.uk

Registered Address: Lismirrane Ind Park | Elstree Road | Elstree | Hertfordshire | WD6 3EA | England

From: Joe Shawyer [<mailto:JShawyer@groundwise.com>]
Sent: 03 July 2017 16:16
To: Safediggingplans; plantenquiries@energetics-uk.com; osm.enquiries@atkinsglobal.com; plantenquiries@instalcom.co.uk; osp-team@uk.verizonbusiness.com; interoute.enquiries@plancast.co.uk; telenttelia.plantenquiries@telent.com; NRSWA@bskyb.com; plantenquiries@catelecomuk.com; OPBuriedServicesEnquiries@networkrail.co.uk; plantenquiries@trafficmaster.co.uk; mbnl.plant.enquiries@turntown.com; plantenquiries@psgservices.co.uk; assetrecords@utilityassets.co.uk; kpnplantenquiries@instalcom.co.uk
Subject: URO5740.1JS - Old Mill Lane, Barnsley, S71 1LH
Importance: High

Joe Shawyer

From: Interoute Enquiries <interoute.enquiries@plancast.co.uk>
Sent: 04 July 2017 09:06
To: Joe Shawyer
Subject: RE: URO5740.1JS - Old Mill Lane, Barnsley, S71 1LH

This response does not include Vtesse plant, please continue to use Vtesse details for their enquiries

To whom it may concern

Thank you for your enquiry regarding the above proposals at the above location

We would advise that we are unaware of any Interoute plant or services in this Location as indicated in your enquiry.

We bring to your attention the fact that whilst we try to ensure the information we provide is accurate, the information is provided Without Prejudice and Interoute and its Agents accept no liability for claims arising from any inaccuracy, omissions or errors contained in this response.

All responses are only valid for 28 days

Yours faithfully

PLANCAST Plant Enquiry Department



The Old Haybarn
Rosebery Mews, Mentmore
Bedfordshire LU7 0UE

T: 01296 662647
www.plancast.co.uk

Save Paper - Do you really need to print this email? This email and any attachments are or may be confidential and legally privileged and are sent solely for the attention of the addressee(s). If you have received this email in error, please delete it from your system: its use, disclosure or copying is unauthorised. Statements and opinions expressed in this email may not represent those of PLANCAST. Any representations or commitments in this email are subject to contract.

Registered office: 1st Floor, The Old Haybarn, Rosebery Mews, Mentmore LU7 0UE.
Registered in England and Wales with number 4455025 VAT No. 8567 195 80

telent
Mayne House
Fenton Way
Basildon
Essex
SS15 6TD
United Kingdom

Telephone: +44 (0)800 526 015

www.telent.com

Date 11/07/2017
Our Ref OSA17011

Dear Sir/Madam

Teliasonera Line Plant Enquiry.

Thank you for your correspondence enclosing details of your proposals. Our client's apparatus, Teliasonera, is not located within the vicinity of the above reference and we therefore have no further interest in this current location.

Please note that all enquiries relating to the Teliasonera line plant should be forwarded to:

By post – to, telent,

Teliasonera line plant enquiries,

Mayne House,

Fenton Way,

Basildon,

Essex

SS15 6TD

By email - to, telenttelia.plantenquiries@telent.com

By phone – to, 01268 412670

Yours faithfully

Telent CCO

Basildon

Joe Shawyer

From: TM Plant Enquiries <plantenquiries@trafficmaster.co.uk>
Sent: 13 July 2017 11:17
To: Joe Shawyer
Subject: RE: URO5740.1JS - Old Mill Lane, Barnsley, S71 1LH

Our ref: Damian Sweeney TEL: 01234759112 or 07712129249

New Roads and Street Works Act 1991- Sections 83, 84,142 and 143 Codes of Practice Appendix C2

In response to your notice regarding works which you, are proposing to undertake.

I can confirm that *Trafficmaster* does not have equipment installed within the boundary of the works.

If you have any further queries regarding this or any other programme, please do not hesitate to contact me on my details below.

Yours sincerely
For & on Behalf of
Trafficmaster Ltd

Infrastructure Maintenance
plantenquiries@trafficmaster.co.uk

From: Joe Shawyer [mailto:JShawyer@groundwise.com]
Sent: 03 July 2017 16:16
To: Safediggingplans <Safediggingplans@northernpowergrid.com>; plantenquiries@energetics-uk.com; osm.enquiries@atkinsglobal.com; plantenquiries@mcnicholas.co.uk; plantenquiries@instalcom.co.uk; osp-team@uk.verizonbusiness.com; interoute.enquiries@plancast.co.uk; telenttelia.plantenquiries@telent.com; NRSWA@bskyb.com; plantenquiries@catelecomuk.com; OPBuriedServicesEnquiries@networkrail.co.uk; TM Plant Enquiries <plantenquiries@trafficmaster.co.uk>; mbnl.plant.enquiries@turntown.com; plantenquiries@psgservices.co.uk; assetrecords@utilityassets.co.uk; kpnplantenquiries@instalcom.co.uk
Subject: URO5740.1JS - Old Mill Lane, Barnsley, S71 1LH
Importance: High

Ref: URO5740.1JS
Site: Old Mill Lane, Barnsley, S71 1LH
Grid Ref: 435023,407219
Requests: **PLEASE REPLY ASAP – URGENT**

For your reference, we have provided a site plan. Please use both the grid reference/postcode & site plan when responding to our requests.

Joe Shawyer

From: UK OSP-Team <osp-team@uk.verizon.com>
Sent: 04 July 2017 07:45
To: Joe Shawyer
Cc: UK OSP-Team
Subject: RE: URO5740.1JS - Old Mill Lane, Barnsley, S71 1LH

Dear Sir/Madam

Verizon is a licensed Statutory Undertaker.

We have reviewed your plans and have determined that Verizon (Formally known as MCI WorldCom, MFS) has no apparatus in the areas concerned.

If you have any further queries please do not hesitate to get in touch.

Yours faithfully

Plant Protection Officer (GB) Email osp-team@uk.verizon.com

From: Joe Shawyer [<mailto:JShawyer@groundwise.com>]
Sent: 03 July 2017 16:16
To: Safediggingplans; plantenquiries@energetics-uk.com; osm.enquiries@atkinsglobal.com; plantenquiries@mcnicholas.co.uk; plantenquiries@instalcom.co.uk; UK OSP-Team; interoute.enquiries@plancast.co.uk; telenttelia.plantenquiries@telent.com; NRSWA@bskyb.com; plantenquiries@catelecomuk.com; OPBuriedServicesEnquiries@networkrail.co.uk; plantenquiries@trafficmaster.co.uk; mbnl.plant.enquiries@turntown.com; plantenquiries@psgservices.co.uk; assetrecords@utilityassets.co.uk; kpnplantenquiries@instalcom.co.uk
Subject: URO5740.1JS - Old Mill Lane, Barnsley, S71 1LH
Importance: High

Ref: URO5740.1JS
Site: Old Mill Lane, Barnsley, S71 1LH
Grid Ref: 435023,407219
Requests: **PLEASE REPLY ASAP – URGENT**

For your reference, we have provided a site plan. Please use both the grid reference/postcode & site plan when responding to our requests.

We are doing research on the above site for a client and would be grateful if you could confirm whether the above operators have any cabling or apparatus in the immediate vicinity. Should there be anything detected in the vicinity plus 50 meters around the site, I would appreciate a plan showing the location. The reason we need the information is so our client can avoid digging through your cables or can investigate the potential for connecting with your network.



Groundwise Searches Ltd
Suite 8 Chichester House
45 Chichester Road
Southend-on-Sea
Essex
SS1 2JU

Virgin Media
Field Services
Units 1-12
Broad Lane
Mayfair Business Park
Bradford
Yorkshire
BD4 8PW

Tel: 0870 888 3116 Opt 2
Fax: 01268 468557

Plant Enquiry Ref: VM.181026
Your Letter Date : 11.07.2017
Your Ref : URO5740.1JS
Date : 12..07.2017

Hello,

Enquiry Location: BATCH 363 : Old Mill Lane, Barnsley, S71 1LH

Thank you for your enquiry regarding work at the above location.

I enclose a copy of our above referenced drawing, marked to show the approximate position of plant owned and operated by Virgin Media.

You will be aware that you have a duty to ensure that no damage results to this equipment as a result of your proposed works. Please note that this apparatus may contain Fibre Optic, Coaxial and/or 240v Power Cables and as such, special care must be taken when excavating this area.

Should you require Virgin Media apparatus to be diverted we must agree a specification of works and provide a detailed estimate of costs. The costs are £720 (Business) or £240 (Residential) Inc VAT and the charge applies to each individual scheme requested.

Both the estimate and specification will be sent to you within 25 working days of when the payment was received.

This initial payment will cover the following: -


- Detailed site visit by an experienced planning engineer.(Up to 10 hours planning time)
- Detailed specification of works.
- Detailed breakdown of costs.

Payment is required in advance for the estimated cost of detailed design work and the charge applies whether or not your works proceed. Please supply us with your payment and a copy of your plans or drawings and quote 'Our Ref' as above.

The address to send the cheque is:

Diversenary Works, Virgin Media, 1 Dove Wynd, Strathclyde Business Park Bellshill ML4 3AL

Or if you prefer to talk, please call the Diversenary Team on: 0800 408 0088 Option 1

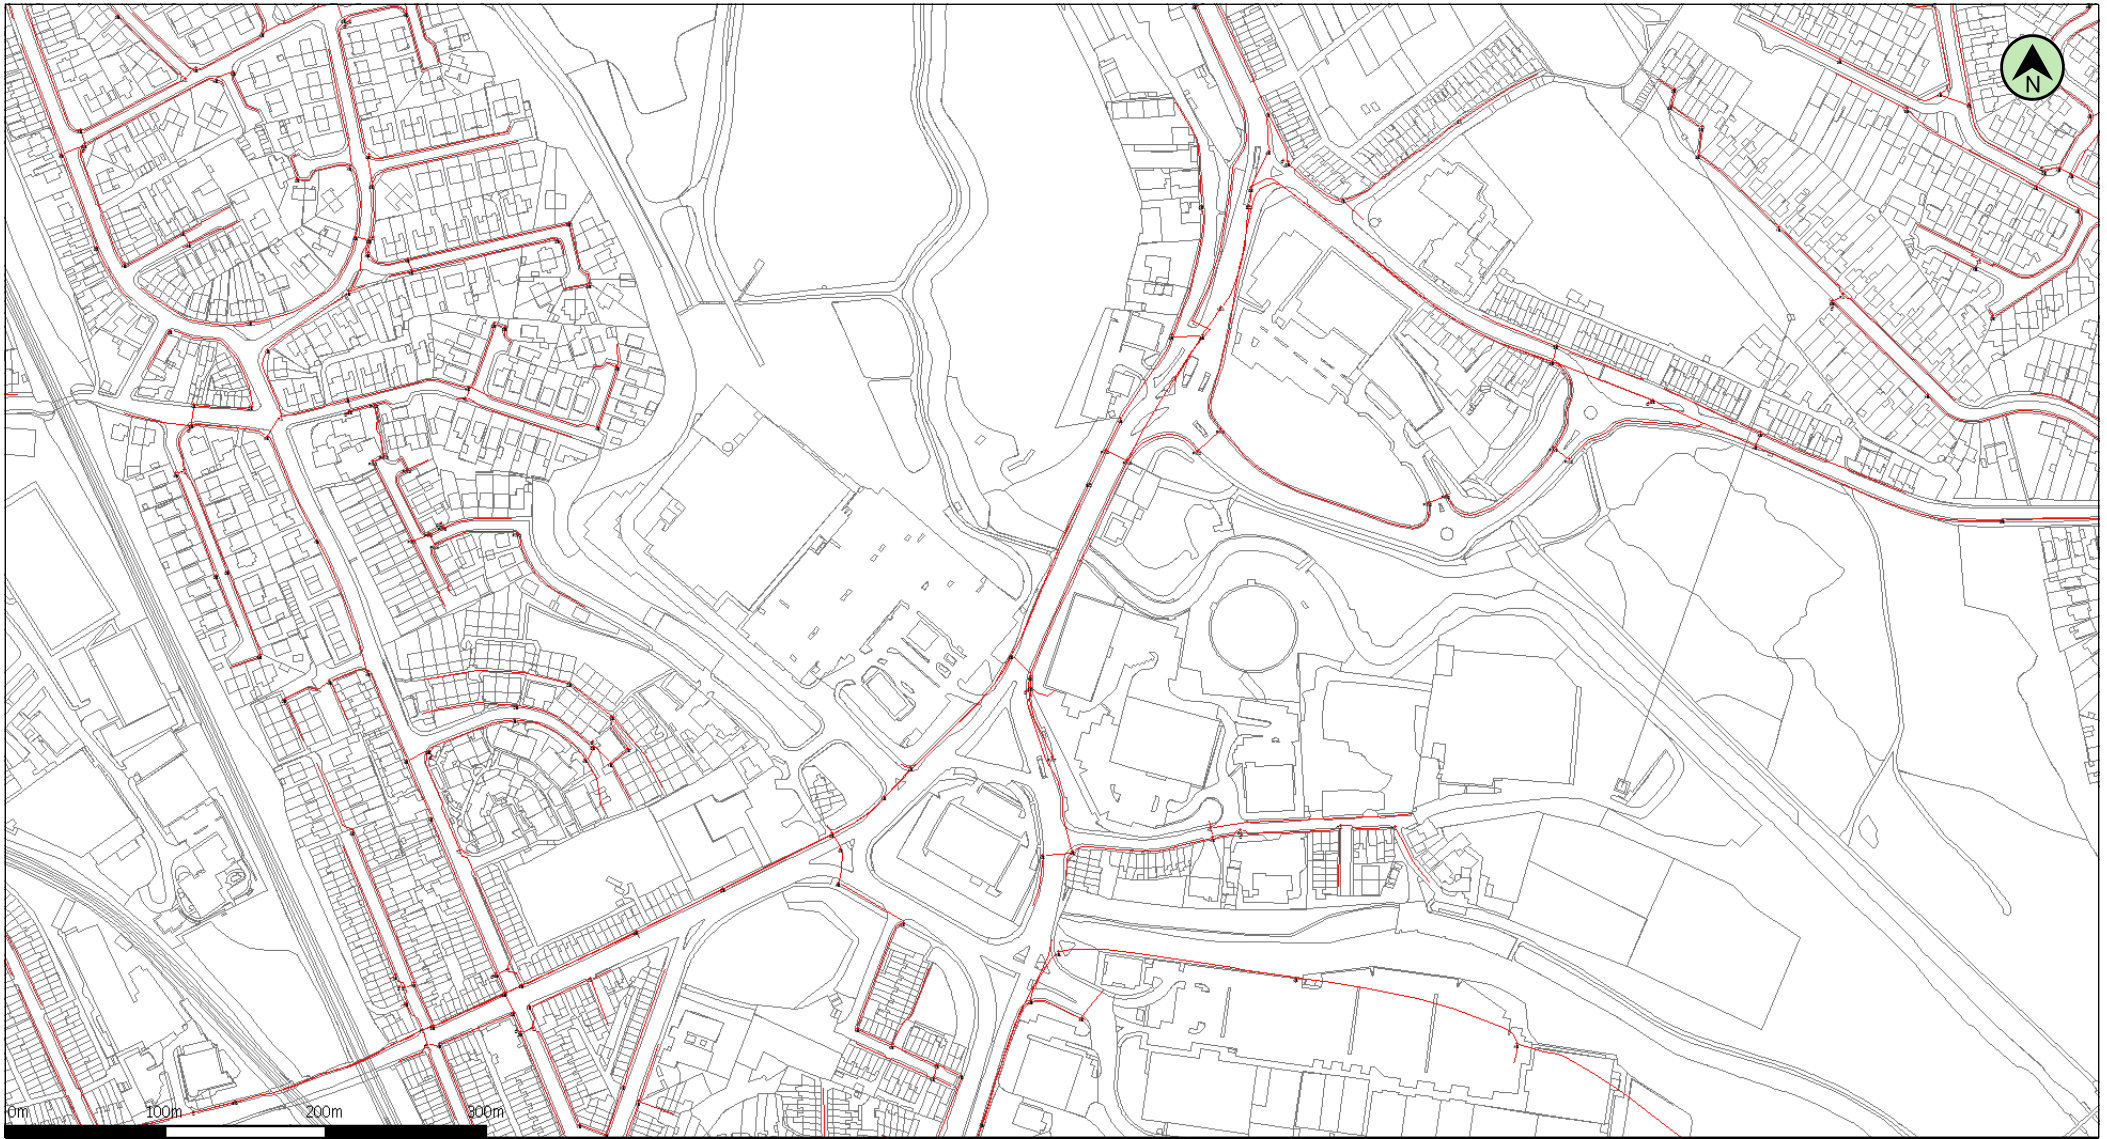

(c) Crown copyright and database rights 2017 Ordnance Survey 100019209

Date: 12/07/17

Scale: 1:4715

Map Centre: 435035,407229

Data updated: 02/07/17

Telecoms Plan A4

Important Information - please read The purpose of this plan is to identify Virgin Media apparatus. We have tried to make it as accurate as possible but we cannot warrant its accuracy. In addition, we caution that within Virgin Media apparatus there may be instances where mains voltage power cables have been placed inside green, rather than black ducting. Further details can be found using the "Affected Postcodes.pdf", which can be downloaded from this website. Therefore, you must not rely solely on this plan if you are carrying out any excavation or other works in the vicinity of Virgin Media apparatus. The actual position of any underground service must be verified by cable detection equipment, etc. and established on site before any mechanical plant is used. Accordingly, unless it is due to the negligence of Virgin Media, its employees or agents, Virgin Media will not have any liability for any omissions or inaccuracies in the plan or for any loss or damage caused or arising from the use of and/or any reliance on this plan. This plan is produced by Virgin Media Limited (c) Crown copyright and database rights 2017 Ordnance Survey 100019209.

Duct, Trench



Chamber



Cabinet



stephy.jaison@virginmedia.co.uk

VM.181026



Joe Shawyer

From: Kumar, Krishnaraj <Krishnaraj.Kumar@atkinsglobal.com>
Sent: 04 July 2017 12:48
To: Joe Shawyer
Subject: RE: URO5740.1JS - Old Mill Lane, Barnsley, S71 1LH
Attachments: Old Mill Lane.pdf; Data Key + Special Requirements.pdf

Please accept this email as confirmation that Vodafone: Fixed **does** have apparatus within the vicinity of your proposed works.

Please see attached network information.

IMPORTANT - PLEASE READ = Your Next Step?:-

Where apparatus is affected and requires diversion, please send all the scheme related proposals that affects the Vodafone Network to c3requests@vodafone.com with a request for a 'C3 Budget Estimate'. Please ensure you include a plan showing proposed works. (A location plan is insufficient for Vodafone to provide a costing). These estimates will be provided by Vodafone directly, normally within 20 working days from receipt of your request. Please include proof of this C2 response when requesting a C3 (using the 'forward' option). Diversionary works may be necessary if the existing line of the highway/railway or its levels are altered.

Kind regards,

Plant Enquiries Team
T: 01454 662881
E: osm.enquiries@atkinsglobal.com

ATKINS working on behalf of Vodafone: Fixed




This response is made only in respect to electronic communications apparatus forming part of the Vodafone: Fixed electronic communications network formerly being part of the electronic communications networks of Cable & Wireless UK, Energis Communications Limited, Thus Group Holdings Plc and Your Communications Limited.

PLEASE NOTE: The information given is indicative only. No warranty is made as to its accuracy. This information must not be solely relied upon in the event of excavation or other works carried out in the vicinity of Vodafone plant. No liability of any kind whatsoever is accepted by Vodafone, its servants, or agents, for any error or omission in respect of information contained on this information. The actual position of underground services must be verified and established on site before any mechanical plant is used. Authorities and contractors will be held liable for the full cost of repairs to Vodafone's apparatus and all claims made against them by Third parties as a result of any interference or damage.







Please consider the environment before printing this e-mail

From: Joe Shawyer [<mailto:JShawyer@groundwise.com>]
Sent: 03 July 2017 20:46
To: Safediggingplans <Safediggingplans@northernpowergrid.com>; plantenquiries@energetics-uk.com; National Plant Enquiry's <OSM.enquiries@atkinsglobal.com>; plantenquiries@mcnicholas.co.uk; plantenquiries@instalcom.co.uk; osp-team@uk.verizonbusiness.com; interoute.enquiries@plancast.co.uk; telenttelia.plantenquiries@telent.com;

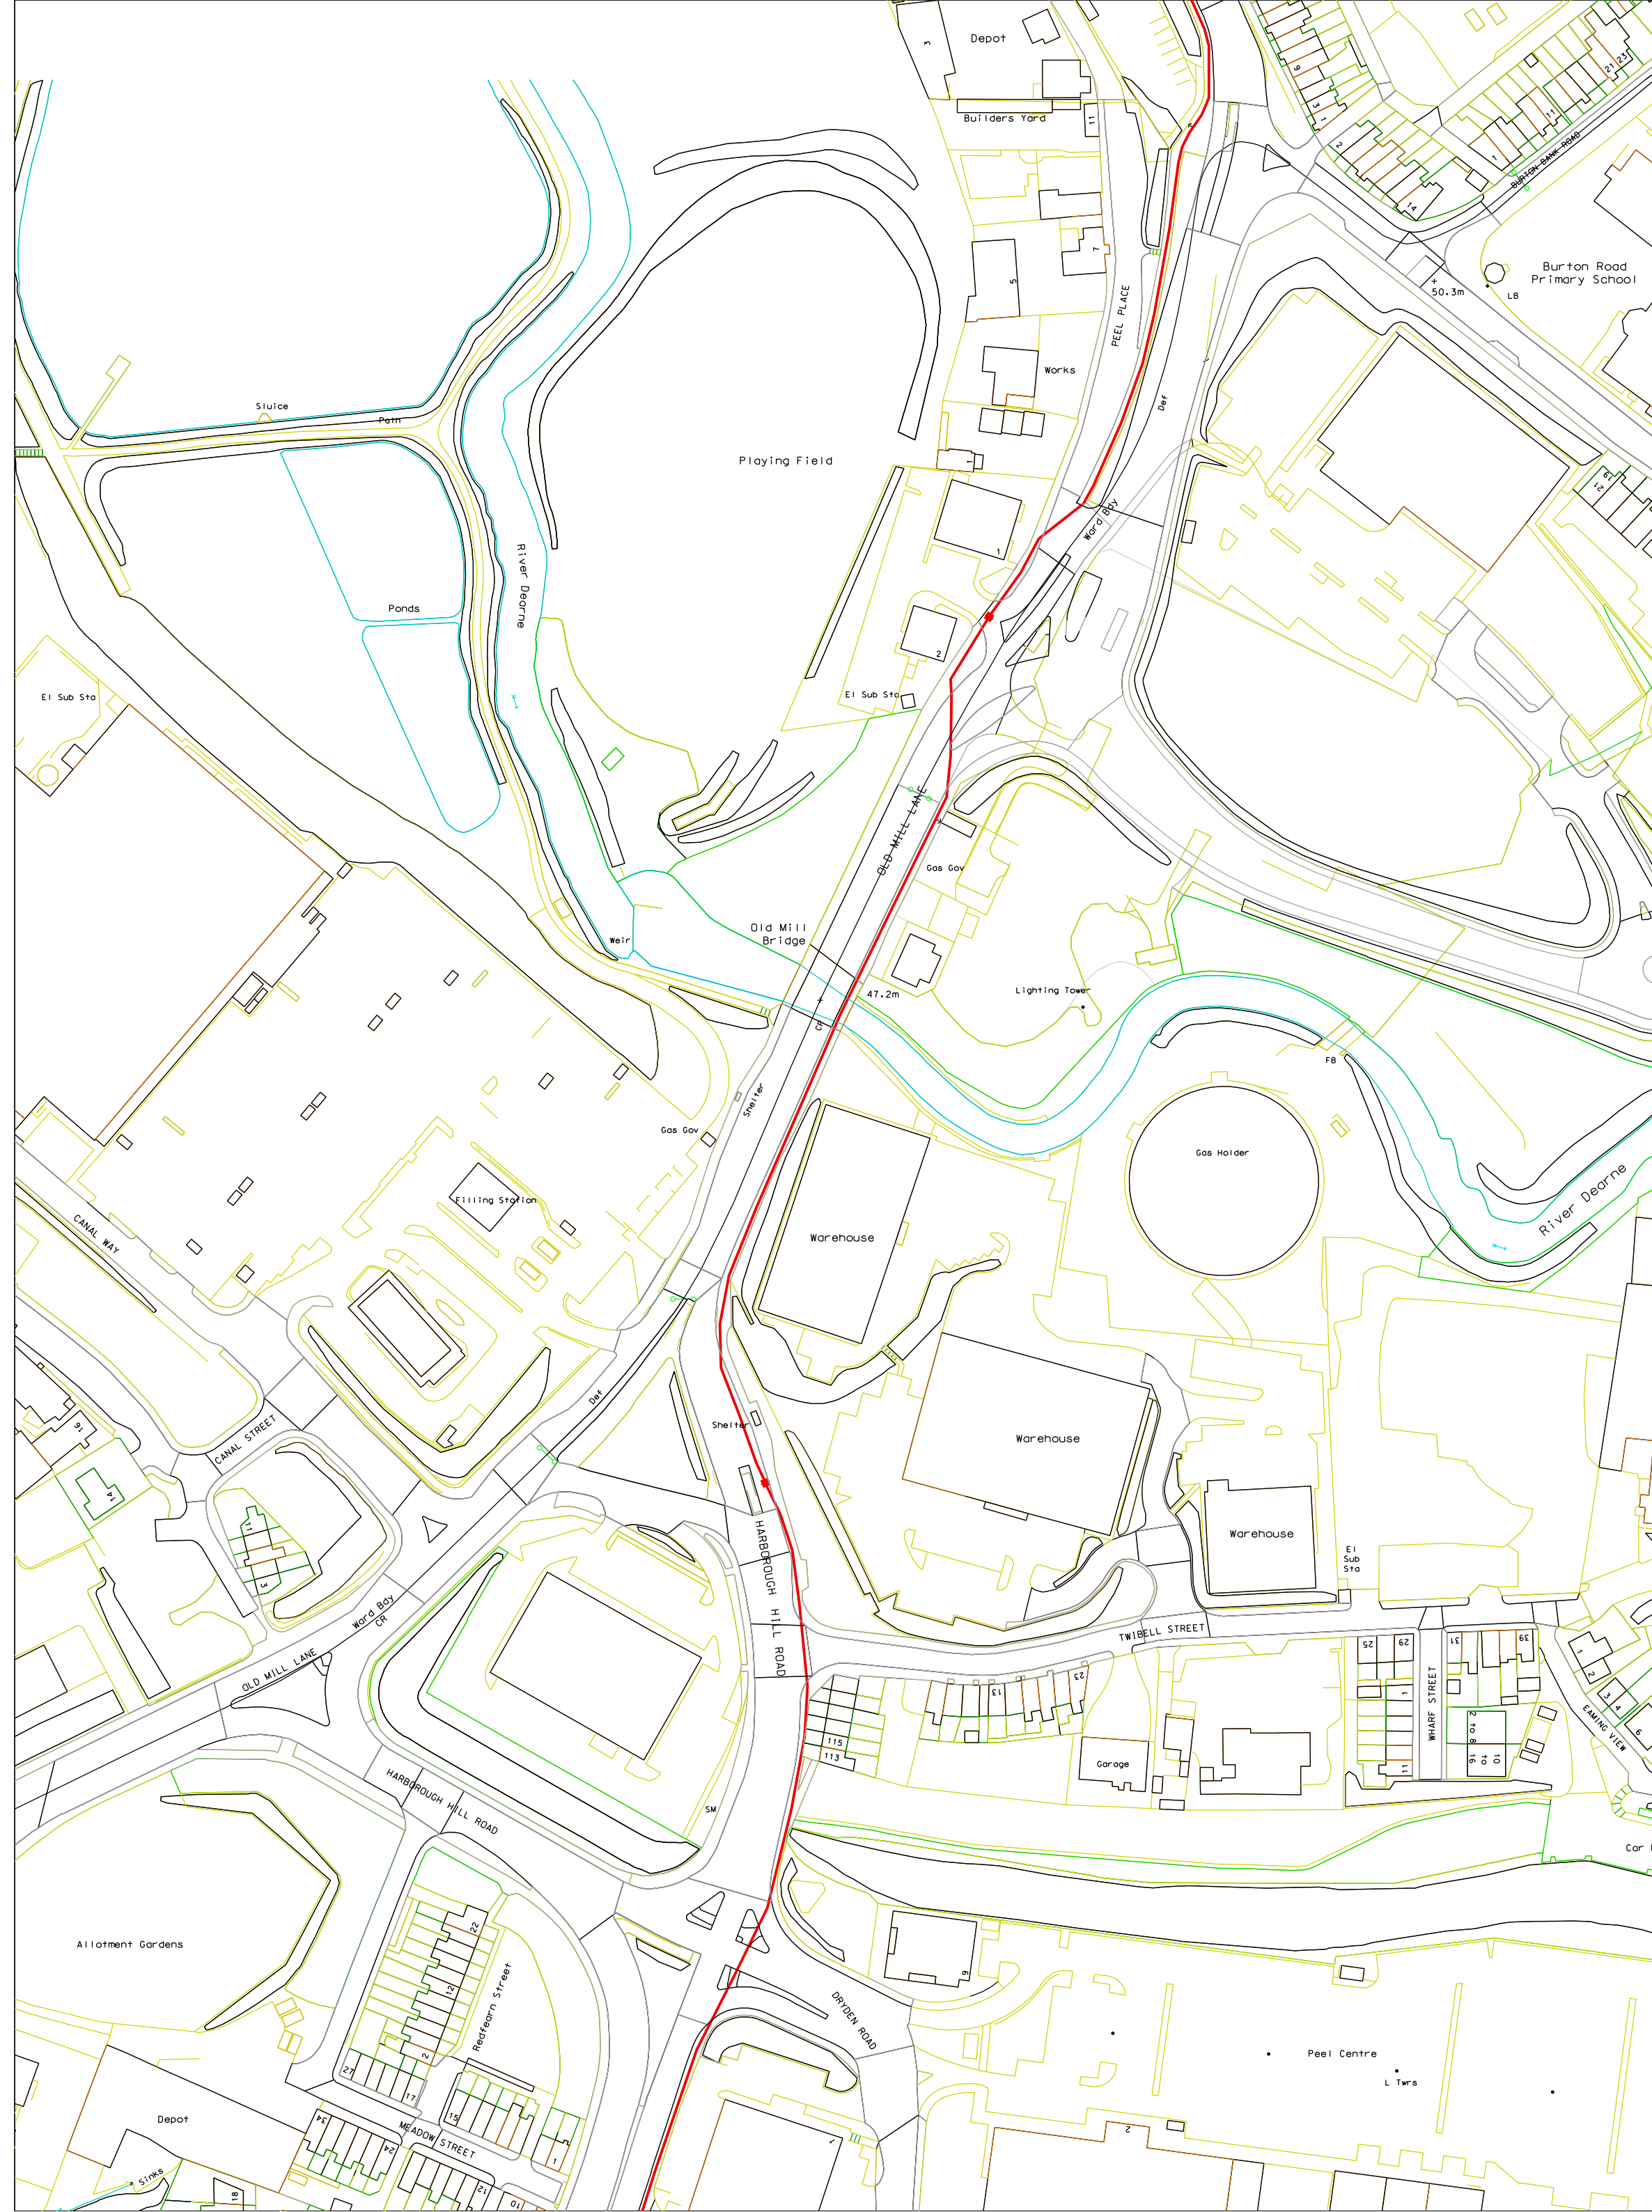



Vodafone Network Colour:

    	Ex-Cable&Wireless UK Network (now Vodafone)
	Planned & Approved Route
	Planned Route – Awaiting Approval
	Other Licensed Operator (OLO)
	Ex-Thus Network (now Vodafone)
	Ex-Energis Network (now Vodafone)
	OLO

Other:

	Overhead Electricity Line (non Vodafone)
	Network Rail

Other Licensed Operator (OLO).

= Ex-Cable&Wireless UK, Energis and Thus fibre-optic cable within an OLO duct. Please contact all other operators for further details of their apparatus within that area.

Fibre Services

Special Requirements relating to the External Plant Network of Vodafone

Contents

1.	Introduction	1
2.	Purpose of document	1
3.	Scope	2
4.	Vodafone Network and Apparatus	2
5.	Plant records	2
6.	Definitions	2
7.	Requirements	3
8.	Depths of cover	3
9.	Separation	3
10.	Jointing chambers	5
11.	Notification periods	5
12.	Excavation and backfill	5
13.	Foam concrete	6
14.	Attendance of Company Representative	6
15.	Damage reports	6
	Appendix A - office address details	7
	Appendix B – Street Works Team Contacts for Vodafone	8
16.	About this Document	9

1. Introduction

This document sets out the procedure that will apply when Other Parties intend or are undertaking works in the vicinity of Vodafone apparatus.

2. Purpose of document

This document provides a means by which the Vodafone specific special requirements relating to their apparatus, regardless of it being situated in the public highway / road, private street, land or any other areas, is made aware to Other Parties.



3. Scope

This document will be presented to Other Parties or Contractors to encourage those undertaking works within the vicinity of Vodafone apparatus to refer to and comply with. This is in order to protect where necessary the Vodafone apparatus and to avoid damage to the apparatus and loss of service.

A National Joint Utilities Group (NJUG) document NJUG 9 titled "Recommendations for the Exchange of Records of Apparatus between Utilities" provides useful reference material.

It should be noted that, where appropriate, additional information on avoiding danger from underground apparatus is contained within the HSG47 guidance book titled "Avoiding Danger from Underground Services."

4. Vodafone Network and Apparatus

Damage to Vodafone apparatus is extremely disruptive and can be expensive to repair, especially where long lengths of cable have to be replaced.

In order to maintain the network integrity and minimise disruption to service, it is essential that disturbances are absolutely minimal. When working within the vicinity of Vodafone apparatus, extreme care is necessary in order to avoid costly repairs. The Other Parties / Contractor shall make every effort to ensure that disturbance of Vodafone apparatus is no more than is absolutely necessary for the completion of the works in accordance with their contract.

5. Plant records

It is the responsibility of the Other Parties undertaking works which may affect Vodafone apparatus to obtain all relevant Vodafone plant records from our agent Atkins Global prior to works commencing. This may be done by contacting the Atkins Global Plant Enquiries Team listed in Appendix B.

Plant records for such enquiries will generally be provided within 10 working days of receipt and in compliance with the New Roads and Street Works Act 1991 [NRSWA] requirements. If Vodafone plant is affected, the response will contain reference to this document. Other Parties and Contractors are advised to refer to the National Joint Utilities Group [NJUG] 9 Document which outlines recommendations for the exchange of records of apparatus between utilities.

6. Definitions

The following definitions are applicable in this document:

- a) **Apparatus** means all electronic communications apparatus above surface, at the surface or sub-surface apparatus, Cable, Jointing Chamber and plant formerly being apparatus owned or used by the Code Operators Cable & Wireless UK, Energis Communications Limited, Thus Group Holdings Plc and Your Communications Limited including any associated cables or ducts owned, leased or rented by the said Code Operators now owned and used by the Code Operator Vodafone Limited ("Vodafone").
- b) **Cable** means any polythene or other sheath containing optical fibres or metallic conductors.
- c) **Depth of cover** means the depth from the surface to the topmost barrel of the duct nest, in the case of ducts encased in concrete, to the top of the concrete, and in the case of directly buried cable, the top of the cable.
- d) **Jointing chamber** means any manhole, surface box or other chamber giving access to Vodafone apparatus or their network.
- e) **Utility** means an organisation licensed to provide gas, water, electricity, Cable TV or telecommunications services.
- f) **Developer** means an organisation licensed to develop industrial/residential premises or given license to connect to utility apparatus.



- g) **Contractor** means the individual, firm or company contracted to undertake the work for a Utility or Other Parties.
- h) **Other Parties** means the Utilities, Highway Authorities, Developers, Street Authority (Roads Authority - Scotland).
- i) **Site** means the location of, or in the vicinity of, the various works.

7. Requirements

Prior to commencing any work or moving heavy plant or equipment over any portion of the site, the Other Parties or Contractor shall notify Vodafone of their intentions. This may be done by contacting Atkins Global, contact listed in Appendix B.

Upon receipt of this notification, Atkins Global will identify if Vodafone apparatus is affected. If any Vodafone apparatus is affected by the works then Atkins Global will provide necessary records and confirm details of Vodafone apparatus and network operated within the affected area or adjacent to the proposed work site.

7.1 Location of Plant

It is the responsibility of the Other Parties or Contractors to undertake adequate plant location procedures. These may include searches for metallic cables which must be performed by actively inducing a signal in a cable conductor via a transmitter. A passive search is not considered sufficient.

Before applying a tracing signal to the Vodafone apparatus, the Other Parties or Contractors shall seek confirmation from Atkins Global that the Vodafone apparatus will not suffer any disruption to its networks normal workings as a result of the nature of the signal being induced.

7.2 Trial excavations

Optic fibre cables are very susceptible to damage from excavation tools. They are not electrically conductive and cannot be located by radio induction methods. Once an approximate location is known, the exact location must be ascertained by means of hand dug pilot holes. Where the work to be carried out by the Other Party or Contractor involves excavation in the vicinity of our apparatus, the Other Party or Contractor shall, by trial excavation at his own expense, determine the exact location and depth of the Cable & Wireless Worldwide apparatus. All excavations adjacent to the Vodafone apparatus are to be carried out by hand until the extent and /or location of the apparatus is known.

All excavation work shall be executed in accordance with the current issue of Health and Safety series booklet HSG47, Avoiding danger from underground services.

8. Depths of cover

The Other Party or Contractor should note that the minimum depths of cover for Vodafone apparatus shall be maintained together with specified separation requirements. Where the minimum depths of cover specified by Vodafone cannot be maintained, the Other Party or Contractor shall at their own expense, carry out the instructions of Vodafone requirements for the protection or diversion of their apparatus.

The Other Party or Contractor should have particular regard to the possibility of encountering Vodafone apparatus (including ducts and cables), at depths of cover other than that reported.

Surface cables (such as cables on bridges or walls) which are liable to be placed in danger from the Other Parties or Contractors works shall be protected, at the Other Parties expense, as directed by the Vodafone representative.

9. Separation

Reference should be made to HSG47 to ensure that adequate separation is achieved. The following details outline the specific requirements of Vodafone and capture the HSG47 requirements.



9.1 High voltage cables

High voltage single core cables of 1000 V and above shall have a minimum clearance from Company Apparatus of 500 mm.

High voltage multi-core cables of 1000 V and above shall have a minimum clearance from Company Apparatus of 350 mm.

In exceptional circumstances where the above clearances cannot be maintained, the separating distance may be reduced to a minimum of 175 mm. In such circumstances, concrete, of a quality as directed by the Company Representative, must be inserted to completely fill the space between the High Voltage cable and the Company Apparatus, in accordance with the requirements of the Company Representative. Any further services must have a minimum clearance of 250 mm from the concrete.

9.2 Low voltage cables

Low voltage cables of less than 1000 V shall have a minimum clearance from Company Apparatus of 180 mm. In exceptional circumstances where the above clearance cannot be maintained, the separating distance may be reduced to a minimum of 75 mm. In such circumstances, concrete, of a quality as directed by the Company Representative, must be inserted to completely fill the space between the services, in accordance with the requirements of the Company Representative. Any further services must have a minimum clearance of 250 mm from the concrete.

9.3 Ancillary electrical apparatus

Lamp posts, traffic posts and other such ancillary electrical apparatus shall have a minimum clearance of 150 mm from underground Company Apparatus and 600mm clearance from above ground Company Apparatus.

9.4 High pressure gas mains and other Undertakers plant/equipment

High pressure gas mains shall have a minimum clearance of 450 mm from Company Apparatus. All other undertakers' plant and equipment, when running in parallel with Company Apparatus, shall have a minimum clearance of 200mm. Where gas mains cross Company Apparatus, the minimum clearance shall be 200mm. All other undertakers' plant and equipment, when running across Company Apparatus, shall have a minimum clearance of 100 mm.

9.5 Other Undertakers plant

Other undertakers' plant and equipment which runs in parallel with Company Apparatus shall have a minimum clearance of 200mm. All other undertakers' plant and equipment when running across Company Apparatus shall have a minimum clearance of 100mm.

9.6 Tramways

Each separating distance shall be individually agreed with the Company Representative.



10. Jointing chambers

10.1 Protection

Footway type jointing chambers are not designed to withstand carriageway loadings.

Where such chambers are liable to be placed at risk, either temporarily or permanently, from vehicular traffic or from the movement of plant and/or equipment, they will need to be adequately protected. Alternatively, they may have to be demolished and rebuilt to carriageway standards, at the Other Parties or Contractors expense under supervision of Vodafone representative.

All Vodafone jointing chambers and / or other access points shall be kept clear and unobstructed. Access for vehicles, winches, cable drums and / or any further equipment required by Vodafone for the maintenance of its apparatus, must be maintained at all reasonable times.

10.2 Access

The covers to Vodafone jointing chambers and / or apparatus shall only be lifted by means of the appropriate keys and under the direct supervision of a Cable & Wireless Worldwide representative. Other Parties or Contractors shall not enter any Vodafone jointing chamber and / or apparatus unless under the supervision of a Vodafone representative and in any case not before the mandatory gas test has been carried out in the presence of Vodafone representative and such checks have shown it to be safe to enter the Vodafone chamber and / or apparatus. The Other Parties or Contractors shall be given reasonable access to Vodafone apparatus and chambers when required.

11. Notification periods

Where the Other Parties or Contractors works or the movement of plant or equipment may endanger Vodafone apparatus, the Other Party or Contractor shall give the Vodafone agent Atkins Global [as indicated at Appendix B] at least 7 working days notice in writing of the intended date to commence operations.

No excavation should be made without first consulting the relevant Vodafone apparatus layout drawings, which will be made available from the Vodafone agent Atkins Global on request and allowing 28 working days for processing the relevant drawings. However, should this not be possible, direct contact should be made to the Atkins Global Bristol Plant Enquiries Team as soon as possible to assess the situation.

When excavating, moving or backfilling (including use of Foamed Concrete for Reinstatements – FCR) around Vodafone apparatus, Atkins Global (as agent for Vodafone) shall be given adequate prior written notice of the Other Parties or Contractors intentions, in order that the works may be adequately supervised. Such notice shall not be less than 3 working days.

12. Excavation and backfill

All excavations adjacent to Vodafone apparatus are to be carried out by hand until the extent and or location of the Vodafone apparatus is known.

Use of mechanical borers and / or excavators shall not be used without the supervisory presence of a Vodafone representative or a given exemption.

Shuttering of the excavation or support to Vodafone apparatus, at the Other Parties or Contractors expense, shall be used as directed by the Vodafone representative.

At least 7 working days notice must be given to Vodafone in order that any special protective measures which may be required to protect Vodafone apparatus, at the Other Parties or Contractors expense, when equipment such as pile driving, explosives, laser cutting high powered RF equipment or RF test gear, is to be used in conjunction with the works.

Other Parties or Contractors are advised to refer to the National Joint Utilities Group [NJUG] 4 Document which outlines the identification of small buried mains and services.



13. Foam concrete

If foam concrete is being used as the backfill material, it shall not be used either above or within 500 mm of any Company Apparatus. A suitable material in accordance with the specification for the Reinstatement of Openings in Highways shall be substituted.

14. Attendance of Company Representative

If a situation requires the attendance on site of a Vodafone representative for a continuous period of more than 6 hours, suitable facilities shall be provided by the Other Party or Contractor, at their expense, to meet the office and ablution requirements.

15. Damage reports

In the event of any damage whatsoever occurring to Vodafone apparatus, the Other Party or Contractor shall immediately inform Vodafone by contacting Julia Burgoyne, (for contact details please refer to Appendix B).

All relevant costs of any subsequent repair and / or removal of the Vodafone apparatus shall be charged to the Other Party or Contractor, irrespective of who affects the repair.

The above requirements do not relieve the Other Party or Contractor of any of their obligations under their contract.



Appendix A - office address details

Glasgow Office

Vodafone
Pavillion 1
1 – 2 Berkeley Square
99 Berkeley Street
Glasgow
G3 7HR

Bristol Office

Vodafone
Unit 1,
Tamar Road
St Philips
Bristol
BS2 0TY

Manchester Office

Vodafone
Unit M
Atlas Business Park
Wythenshawe
Manchester
M22 5RR



Appendix B – Street Works Team Contacts for Vodafone

Function	Name	Job Title	Address	Phone	Mobile	Fax	Email Address
Co-ordination	Sandra Semple	National Street Works Manager	Glasgow Office (see above)	0141 303 2857	07775 792133	0141 300 9611	sandra.semple@cw.com
Customer Complaints	CMC	Customer Management Centre	n/a	08456 021585	n/a	n/a	n/a
Liability Claims	Julia Burgoyne	Major Incident Resolution Coordinator	Bristol Office (see above)	01454 895114	07803 259857	n/a	julia.burgoyne@cw.com
Diversiory Works	Samantha Wilkinson	C3 Diversiory Works Project Controller	Manchester Office (see above)	0161 423 2740	n/a	n/a	samantha.wilkinson@cw.com
Emergencies (24 Hour)	CMC	Customer Management Centre	n/a	08456 021585	n/a	n/a	n/a
Plant Enquiries- Including Thus Plc, (formerly Scottish Telecom), Your Comms (formerly Norweb), Energis & Mercury Communications	Plant Enquiries Team	n/a	Atkins Global PO Box 290 500 Aztec West, Almondsbury, Bristol, BS32 4RZ	01454 662881	n/a	01454 663330	Osm.Enquiries@atkinsglobal.com



16. About this Document

Content Owner

Price, David J

Changes since last version

Reformatted using the current Vodafone template.

End of Document



Joe Shawyer

From: Purser Richard <Richard.Purser@networkrail.co.uk> on behalf of OP Buried Services Enquiries <OPBuriedSE@networkrail.co.uk>
Sent: 05 July 2017 12:58
To: Joe Shawyer
Subject: RE: URO5740.1JS - Old Mill Lane, Barnsley, S71 1LH

Dear Sir/Madam,

With regards to your enquiry, Network Rail does not believe there is any Network Rail owned apparatus or underground services within the area you have defined. As there is always the possibility that new works could be planned and undertaken in this area by Network Rail this information is valid as at today's date and is supplied for general guidance only.

Please be aware that this response is based on Network Rail's records and knowledge and no guarantee can be given regarding accuracy or completeness. CAT scans, safe digging practices (as contained in HSE publications) and other appropriate investigative techniques should always be carried out.

There may be other apparatus or underground services owned or operated by Utility Companies and accordingly you should contact individual utilities for information.

If, in connection with your investigations and/or work, you become aware of Network Rail apparatus or underground services within your area of work, please ensure these are notified to our Asset Protection team via the following link as a matter of urgency so that appropriate measures for avoidance of risk and damage can be put in place.

<http://www.networkrail.co.uk/asp/1758.aspx?cd=1>

If you require any further clarification on any of the information please contact opburiedservicesenquiries@networkrail.co.uk.

Regards,

Richard Purser

Distribution Administrator (Underground Services), Asset Information Services

Asset Information Services: to inspire & enable through the power of data

National Records Group, Audax Road, Clifton Moor York YO30 4US

T: 01904 386 388

E: richard.purser@networkrail.co.uk

From: Joe Shawyer [mailto:JShawyer@groundwise.com]

Sent: 03 July 2017 16:16

To: Safediggingplans; plantenquiries@energetics-uk.com; osm.enquiries@atkinsglobal.com; plantenquiries@mcnicholas.co.uk; plantenquiries@instalcom.co.uk; osp-team@uk.verizonbusiness.com; interoute.enquiries@plancast.co.uk; telenttelia.plantenquiries@telent.com; NRSWA@bskyb.com; plantenquiries@catelecomuk.com; OP Buried Services Enquiries; plantenquiries@trafficmaster.co.uk; mbnl.plant.enquiries@turntown.com; plantenquiries@psgservices.co.uk; assetrecords@utilityassets.co.uk; kpnplantenquiries@instalcom.co.uk

Subject: URO5740.1JS - Old Mill Lane, Barnsley, S71 1LH

Importance: High