


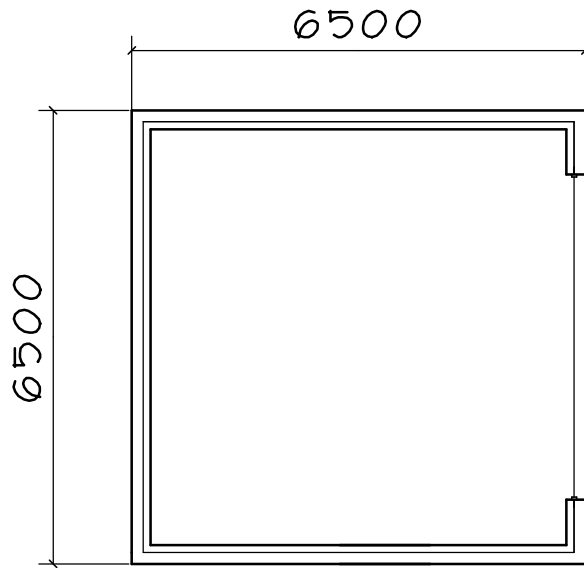

PROPOSED GARAGE  
REAR OF 2/4 DOG HILL DRIVE  
SHAFTON  
1:100

ROOF - concrete tiles to match bungalow  
WALLS - natural coursed stone to match

