

BIFOLD NETWORK
BAMBURGH HOUSE
CUTHBERT BANK ROAD
SHEFFIELD S6 2HP
Tel No: 0114 231 3133
Fax No: 0114 2313144

Customer Details
Allison Trade Windows & Doors
Cambridge Street
Castelford


WF10 5BL
Tel: 01977 603344
Fax:

Quote No: AQ037078
Ref:

Date Printed: 17 October 2023 16:27

Delivery Details
Allison Trade Windows & Doors
Cambridge Street
Castelford

WF10 5BL
Tel: 01977 603344
Fax:

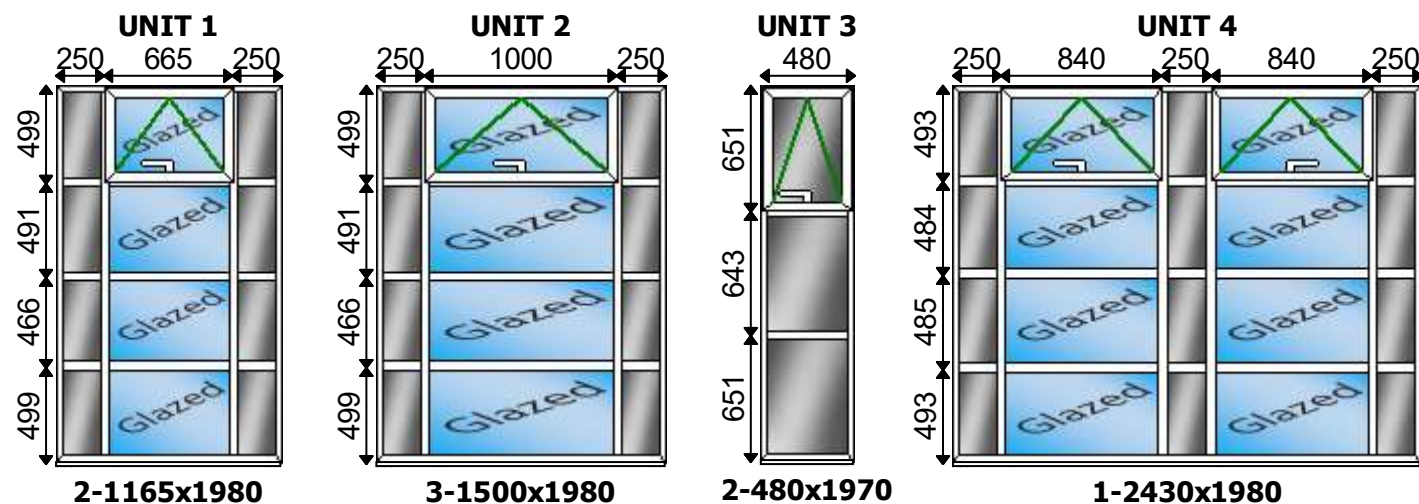

Description	Qty	Len1
150mm Cill - White	1	2430mm
150mm Cill - White	3	1500mm
150mm Cill - White	2	1165mm
150mm Cill - White	2	480mm

Qty	Size	Description
3	972x 463	4/20/4 Clear Tuff Low E Argon Black Warm Edge Spacer Bar
3	972x 463	4/20/4 Clear Low E Argon Black Warm Edge Spacer Bar
3	972x 438	4/20/4 Clear Low E Argon Black Warm Edge Spacer Bar
3	924x 413	4/20/4 Clear Low E Argon Black Warm Edge Spacer Bar
2	812x 457	4/20/4 Clear Low E Argon Black Warm Edge Spacer Bar
2	812x 457	4/20/4 Clear Tuff Low E Argon Black Warm Edge Spacer Bar
2	812x 456	4/20/4 Clear Low E Argon Black Warm Edge Spacer Bar
2	764x 407	4/20/4 Clear Low E Argon Black Warm Edge Spacer Bar
2	637x 463	4/20/4 Clear Low E Argon Black Warm Edge Spacer Bar
2	637x 463	4/20/4 Clear Tuff Low E Argon Black Warm Edge Spacer Bar
2	637x 438	4/20/4 Clear Low E Argon Black Warm Edge Spacer Bar
2	589x 413	4/20/4 Clear Low E Argon Black Warm Edge Spacer Bar
4	436x 615	4/20/4 Obs Low E Argon Stippolyte Black Warm Edge Spacer Bar
2	385x 565	4/20/4 Obs Low E Argon Stippolyte Black Warm Edge Spacer Bar

2	222x	457	4/20/4 Obs Low E Argon Stippolyte Black Warm Edge Spacer Bar
1	222x	456	4/20/4 Obs Low E Argon Stippolyte Black Warm Edge Spacer Bar
20	214x	463	4/20/4 Obs Low E Argon Stippolyte Black Warm Edge Spacer Bar
4	214x	457	4/20/4 Obs Low E Argon Stippolyte Black Warm Edge Spacer Bar
2	214x	456	4/20/4 Obs Low E Argon Stippolyte Black Warm Edge Spacer Bar
10	214x	438	4/20/4 Obs Low E Argon Stippolyte Black Warm Edge Spacer Bar
1	222x	457	4/20/4 Tuff Obs Low E Argon Stippolyte Black Warm Edge Spacer Bar
10	214x	463	4/20/4 Tuff Obs Low E Argon Stippolyte Black Warm Edge Spacer Bar
2	214x	457	4/20/4 Tuff Obs Low E Argon Stippolyte Black Warm Edge Spacer Bar

Name_____ Date____/____/____ Signature_____