

LEGEND

B	Proposed pedestrian tarmac areas, to engineers detail. Edge to be precast concrete pin kerb unless stated otherwise.
	Proposed vehicle tarmac areas, to engineers detail.
P	Proposed porous tarmac to hard games courts, to engineers detail. Edge to be precast concrete pin kerb.
C	Proposed coloured tarmac areas, to engineers detail.
	Proposed Feature paving, Europa, colour Grey, 200 x 100 x 60mm depth. Soldier course to edge.
	Proposed Feature paving, 400x400x65mm Malvern by Charcon, colour Andover Cream with Europa edging.
	Proposed feature block paving by Charcon. Colour: Anthracite Charcoal 600 x 200 x 80mm or similar approved.
	Proposed resin bound gravel by Sureset, or similar approved. Colour Sahara Gold Soldier course of Europa blocks by Charcon to edge.
	Proposed rolled gravel, CEDEC Silver by CED, or similar approved. Timber board to edge.
	Proposed in-situ concrete surface, with brushed finish and towelled edge. Build-up to Engineers specification.
A	Proposed Artificial Turf, 'As Good As Grass' similar approved.
	Proposed reinforced grass. Golia by 'Hofmark' or similar approved. Edging as shown appropriate to use.
HB	HB = Standard half battered kerb. DK = Standard drop kerb. BN = Standard bullnose kerb. CB = Standard channel block. PK = Standard pink kerb. All to Engineers specification.
-162.850	Proposed indicative levels.
(162.600)	Existing levels to be retained.
	Proposed ground graphics by Colourworks Coatings, or similar approved. Final design to be developed with the school.
	Proposed tactile paving.
	Proposed Charcon Elite deterrent paving format, colour: White, 600 x 600 x 74mm, laid on 30mm sharp sand on 150mm type 1 sub-base on well compacted sub soil.
	Proposed pedestrian crossing.
	Proposed 450mm high seating wall of architectural masonry or rendered blockwork with coping or timber seat.
	Proposed bench, refer to site furniture table for details.
Ⓛ	Proposed litter bin, refer to site furniture table for details.
R	Proposed recycling unit, Broxap BX45 SEPR8 or similar approved.
◊	Proposed Sealing cubcs - 450x450x450. To be a mixture of stone, concrete and timber.
	Proposed Cycle Shelters. ESF/SH303 by ESF, or similar approved.
•	Proposed Bollards. Broxap RS001, powdercoated RAL 9005.
○	Proposed coloured steel poles, 2.4 - 4m high. Galvanised and powdercoated. Colours to be agreed with school.
	Proposed Tensile Structure. Hyper by Fothergillodge, or similar approved.
	Proposed timber planters to be Langley Design, Sheldon Timber Planter Ref SPL302 Dark Oak 1550 x 1550 x 870mm or similar approved.
	Trim Trail/Orienteering Station. 50mm rolled gravel with timber edging for low level equipment. 300mm bark chippings with timber edging for high level.
◊	Manhole locations (Manholes in paved areas to have recessed covers).
	Pedestrian quadrant 1000mm high steel rail powder coated. Detail to be agreed.
— —	Proposed 2.4m high welmesh fence. COD1 'W' by Drickx. Colour RAL 9005 with associated lockable gates.
— — —	Proposed 1.8m high railing to prevent access/falling into into embankment area.
— — — —	Proposed 3.0m high welmesh fence, extending to 4.5m behind goals. COD1 HS by Citadel. Colour RAL 9005 with associated lockable gates.
— — — — —	Existing boundary treatments to be retained and repaired where necessary.
	Typical detail reference. Refer to drawing BP4L_KRK_AWP_DR_94_BW_LL_40 C01
Ⓢ	Site Furniture type and location to be agreed with the school.
Benches	Charity Standard by Broxap 1800 x 500mm, and/or WMB6 by Wyzone
Litter Bins	Derry Slimline by Broxap, and/or MVA40 by Wyzone
Picnic tables	Big Bench 8 Seater Timber/Concrete Picnic Bench

NOTE			
All products to be similar or approved.			
All materials to be galvanneal and polyester powder coated to an approved colour.			
All products to be installed in accordance with the manufacturer's instructions.			
Manholes in paving to have recessed covers.			


PROJECT			
Bansley BSF - Kirkbuck ALC			
DRAWING TITLE			
Existing Landscape Proposals			
SOURCE NO.	SCALE (A1)	DATE	DRAWN
BP4L_KRK_AWP_DR_94_BW_LL_16 P01	1:200	July 10	CH
Author: Walker and Partners Limited	10 Summit Hill	Nearcliffe upon Tyne	NE4 6EB
Ref: 0181 233 0188	FAC: 0181 261 1627	Email: info@wpartners.co.uk	WWW.WPARTNERS.CO.UK

IMPORTANT CDM / H&S NOTE

The designers would draw the authors attention to any retained construction health and safety hazards that have been identified from the designs shown on the drawings by the design process. These hazards are identified on the drawings by the use of the following symbols:

Any construction personnel taking operations handling to construct the design shown on this drawing should have sight of:

- The all designers and contractors hazard risk assessments and risk registers.
- The all designers and contractors hazard risk assessments and risk registers.
- The contractors construction method statements.

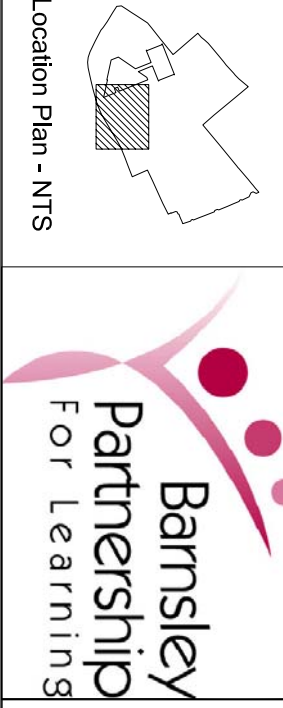

Location Plan - NTS

REV.	DESCRIPTION	DATE	REV.	DESCRIPTION	DATE
P01	Preliminary issue for planning	05/07/10			

