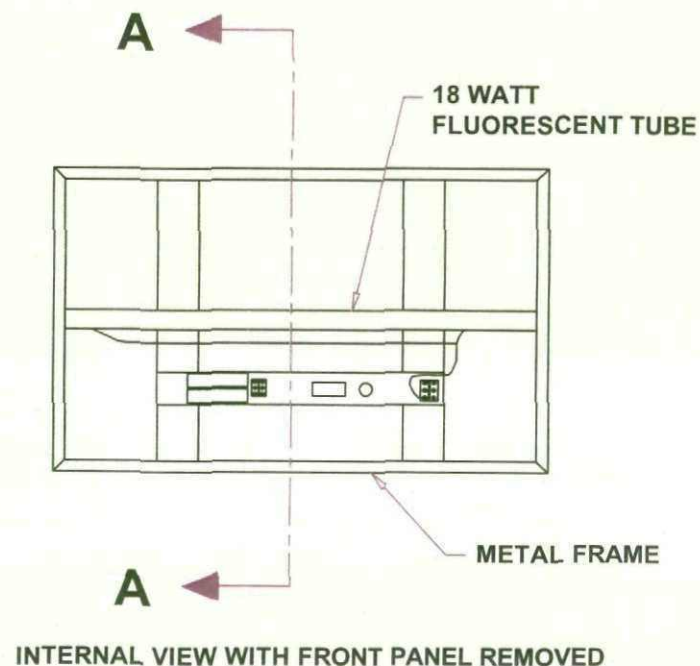
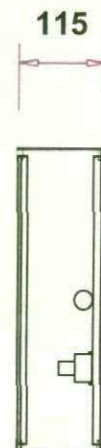
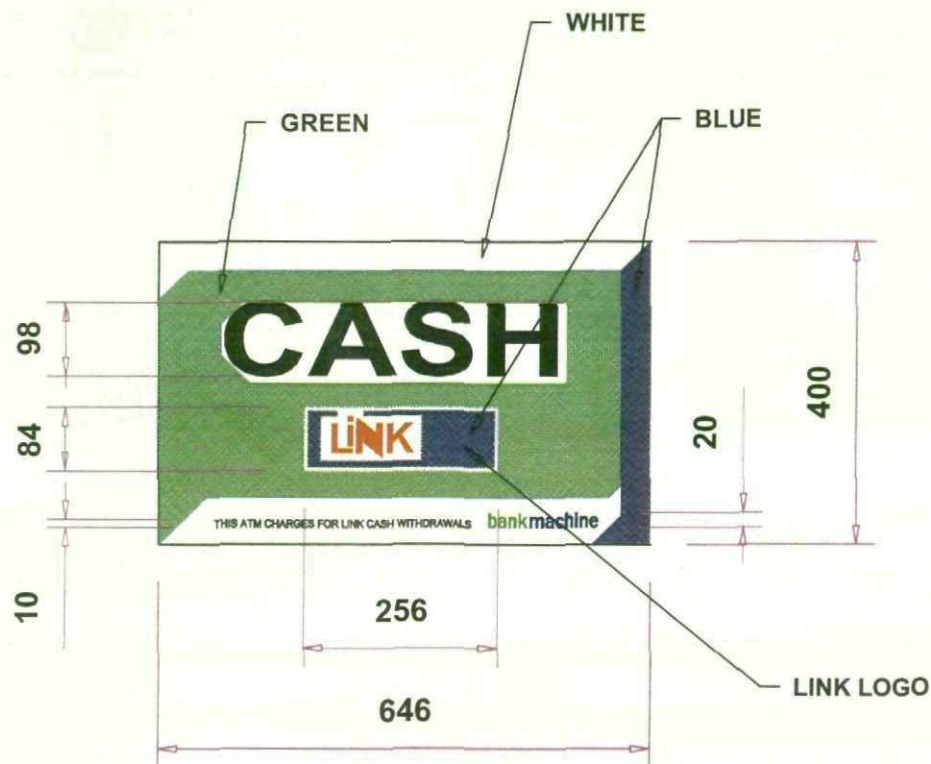


BANK MACHINE ILLUMINATED SIGN

Complete Technical Services Ltd. Tel:(01709821757)

C.T.S. Hope Street, Rotherham, S60 1LH

DATE 22/06/06

SCALE 1:10
AT A4 SIZE

DRAWN BM

DRG No. CTS0027

REV

DESCRIPTION

01 INTERNAL VIEW ADDED

02 SECTION AA ADDED

03 1:50 scale view added

DATE

SCALE 1:50 @ A4

22-08-06

15-09-06

08-10-08



SECTION AA



	R VALUE
BONDED LAMINATE (EXT)	0.000
MDF (9mm)	0.140
BONDED LAMINATE (INT)	0.000
GLASS MINERAL WOOL SLAB	2.780
47 x 100 SAWN SOFTWOOD CARCASSING	0.020
EXPAMET 2074F MESH	0.000
MDF (18mm)	0.140
GYPROC WALLBOARD (12.5mm)	0.050
RSI CONSTANT	0.123
RSO CONSTANT	0.055
<u>TOTAL</u>	<u>3.308</u>
U = 1/3.308	0.302 W/m ² K



Computer Technology & Services, Ltd.