

OS Mastermap
10 September 2012, ID: BW1-00175353
www.blackwellmapping.co.uk






1:1250 scale print at A4, Centre: 440950 E, 409932 N

©Crown Copyright. Licence no. 100041040



BLACKWELL'S
www.blackwellmapping.co.uk

TEL: 0113 245 2623
maps.leeds@blackwell.co.uk

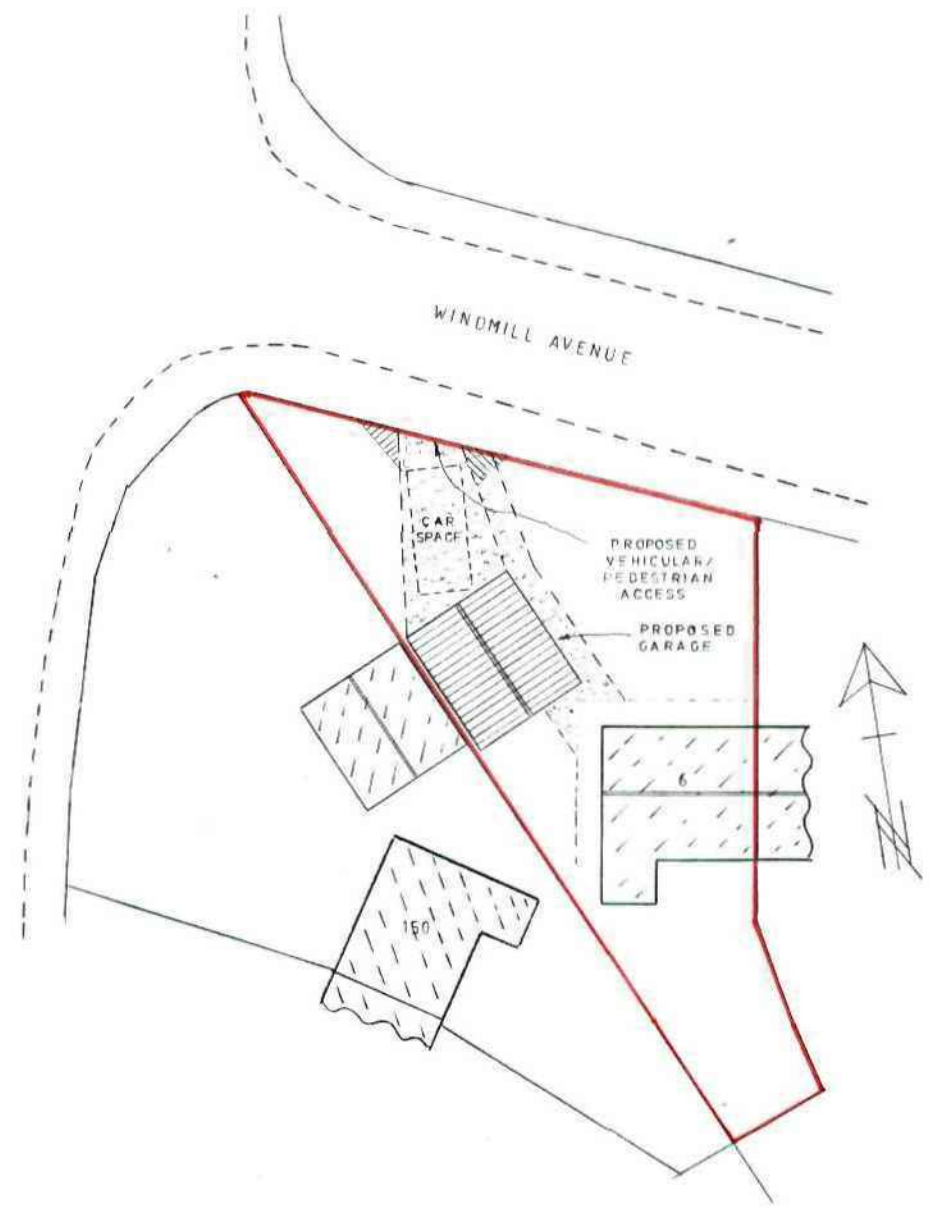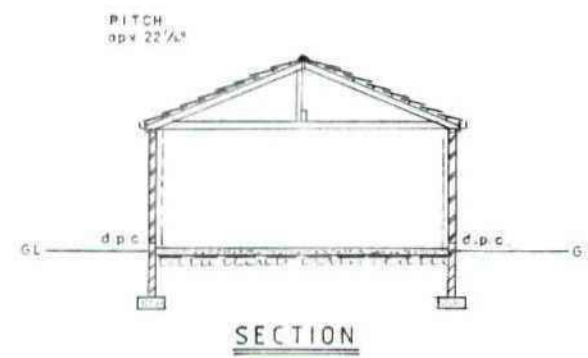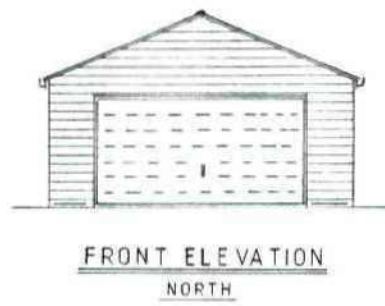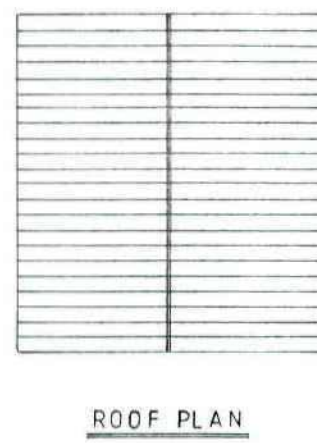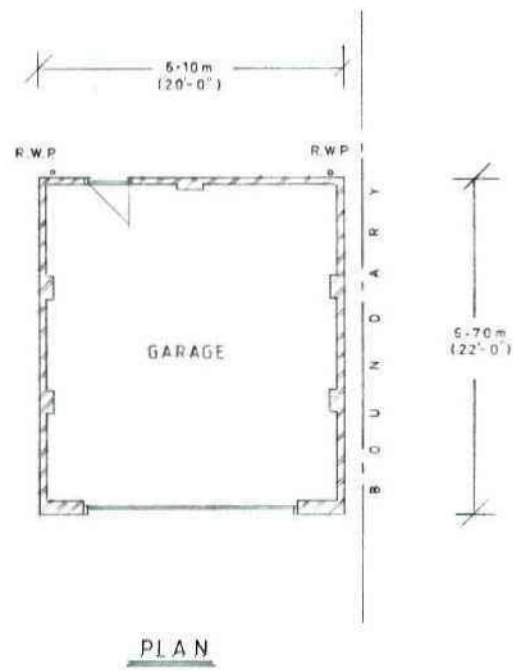

- * 1 No car parking spaces - size 2.5m x 6.0m to front of Garage.
- * Min 3.0m wide vehicular access.
- * Combined pedestrian/vehicular access to be min 3.2m wide.
- * 2.0m x 2.0m visibility splay to drive/footpath junction with no obstructions over 0.6m high (within shaded area).
- * All vehicular areas to be hardened, sealed & drained surfaces.