




FRONT ELEVATION




SIDE ELEVATION

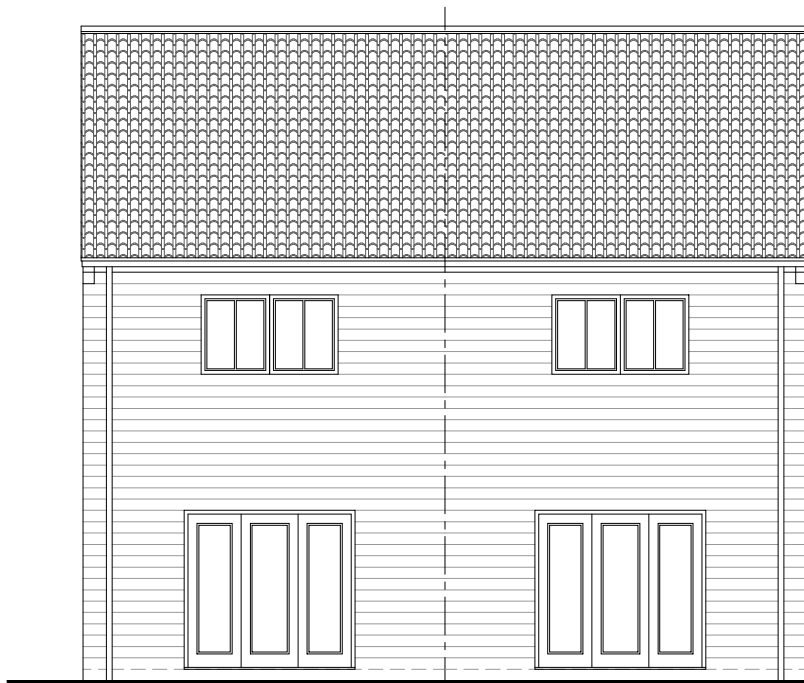


REAR ELEVATION



SIDE ELEVATION

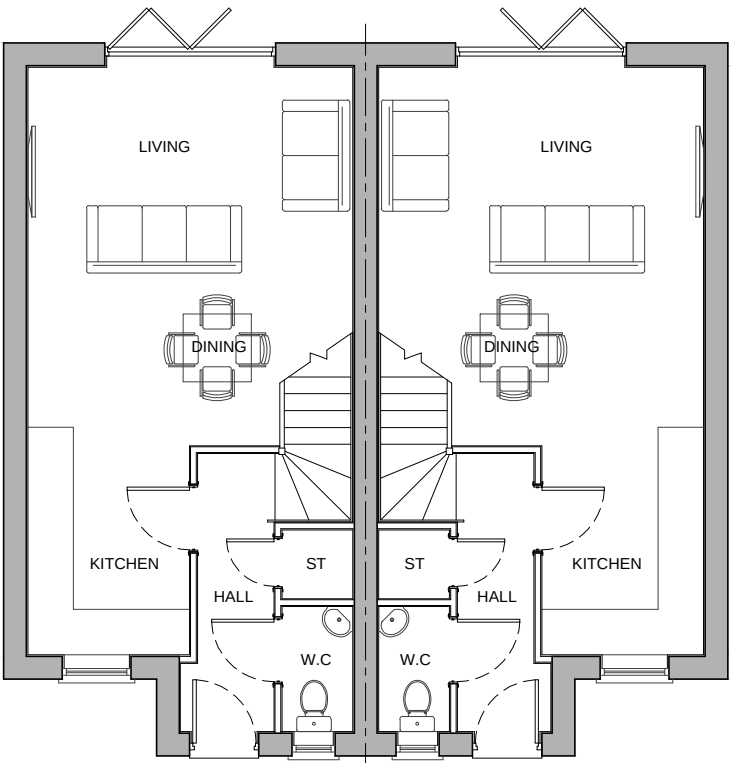

GROUND FLOOR PLAN

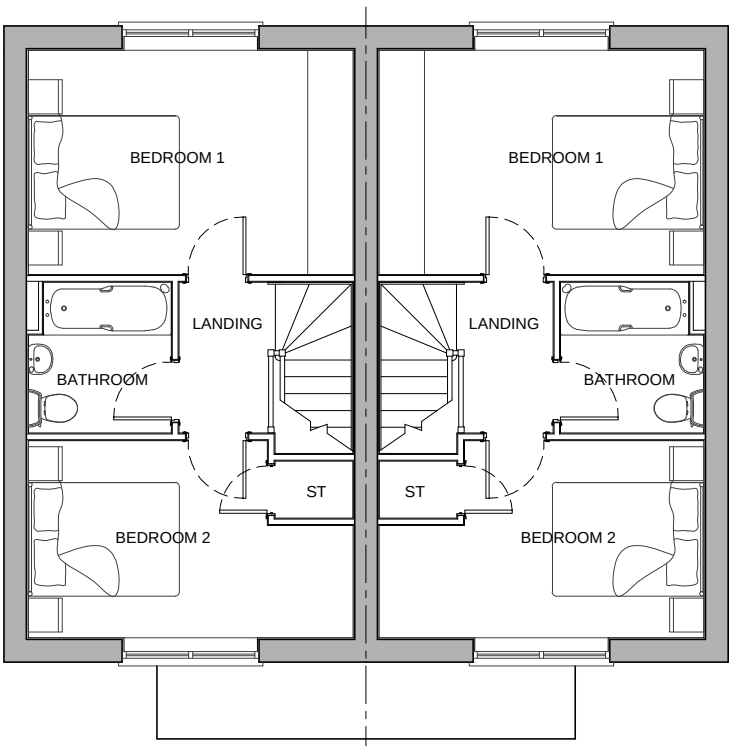

FIRST FLOOR PLAN



A	06.06.18	THE REFERENCES TO PLOTS 5-6 & 7-8 HAVE BEEN REMOVED FROM THE DRAWING DUE TO THE DIFFERING ROOF CONFIGURATION	RAN	VS
---	----------	--	-----	----

REV	DATE	DESCRIPTION	BY	CHECK
-----	------	-------------	----	-------



CLIENT: BERKELEY DEVEER		DRAWING NUMBER: P17:5149:14 - A	
PROJECT: PROPOSED RESIDENTIAL DEVELOPMENT COTE LANE, THURGOLAND		SCALE @ A2: 1:100	
DRAWING: A6 - PLOTS 9-10 PLANS & ELEVATIONS		DRAWN: RAN	DATE: FEB 18
		CHECKED: VS	DATE: FEB 18