


Shrubs :- to B53936 to be planted in debris & weed free topsoil 30cms deep. Topsoil to B53882. Plants to be best quality, bushy stock commensurate with pot size. Planting beds to be accurately cut with clean straight lines. 75mm depth of Contract Ornamental bark mulch to planting beds. Any heavily compacted soil is to be deep ripped to ameliorate the condition.

Trees :- Triple staked trees are shown with a triangle to the base. These are to have 3x75mm diameter, peeled larch stakes 2.1m long, 600mm into ground. Stakes triangulated using 3x tanalised timber spacer bars 0.5m long x 75x25mm, nailed to top of stakes. Trees held in place with durable rubber strapping. Tree pits 1.2x1.2m x 750mm deep, backfill to contain micorrhizal fungal spores. 1m diameter grass free circle to base to be mulched. Single staked tree, on a short stake. Trees to be well watered until established.

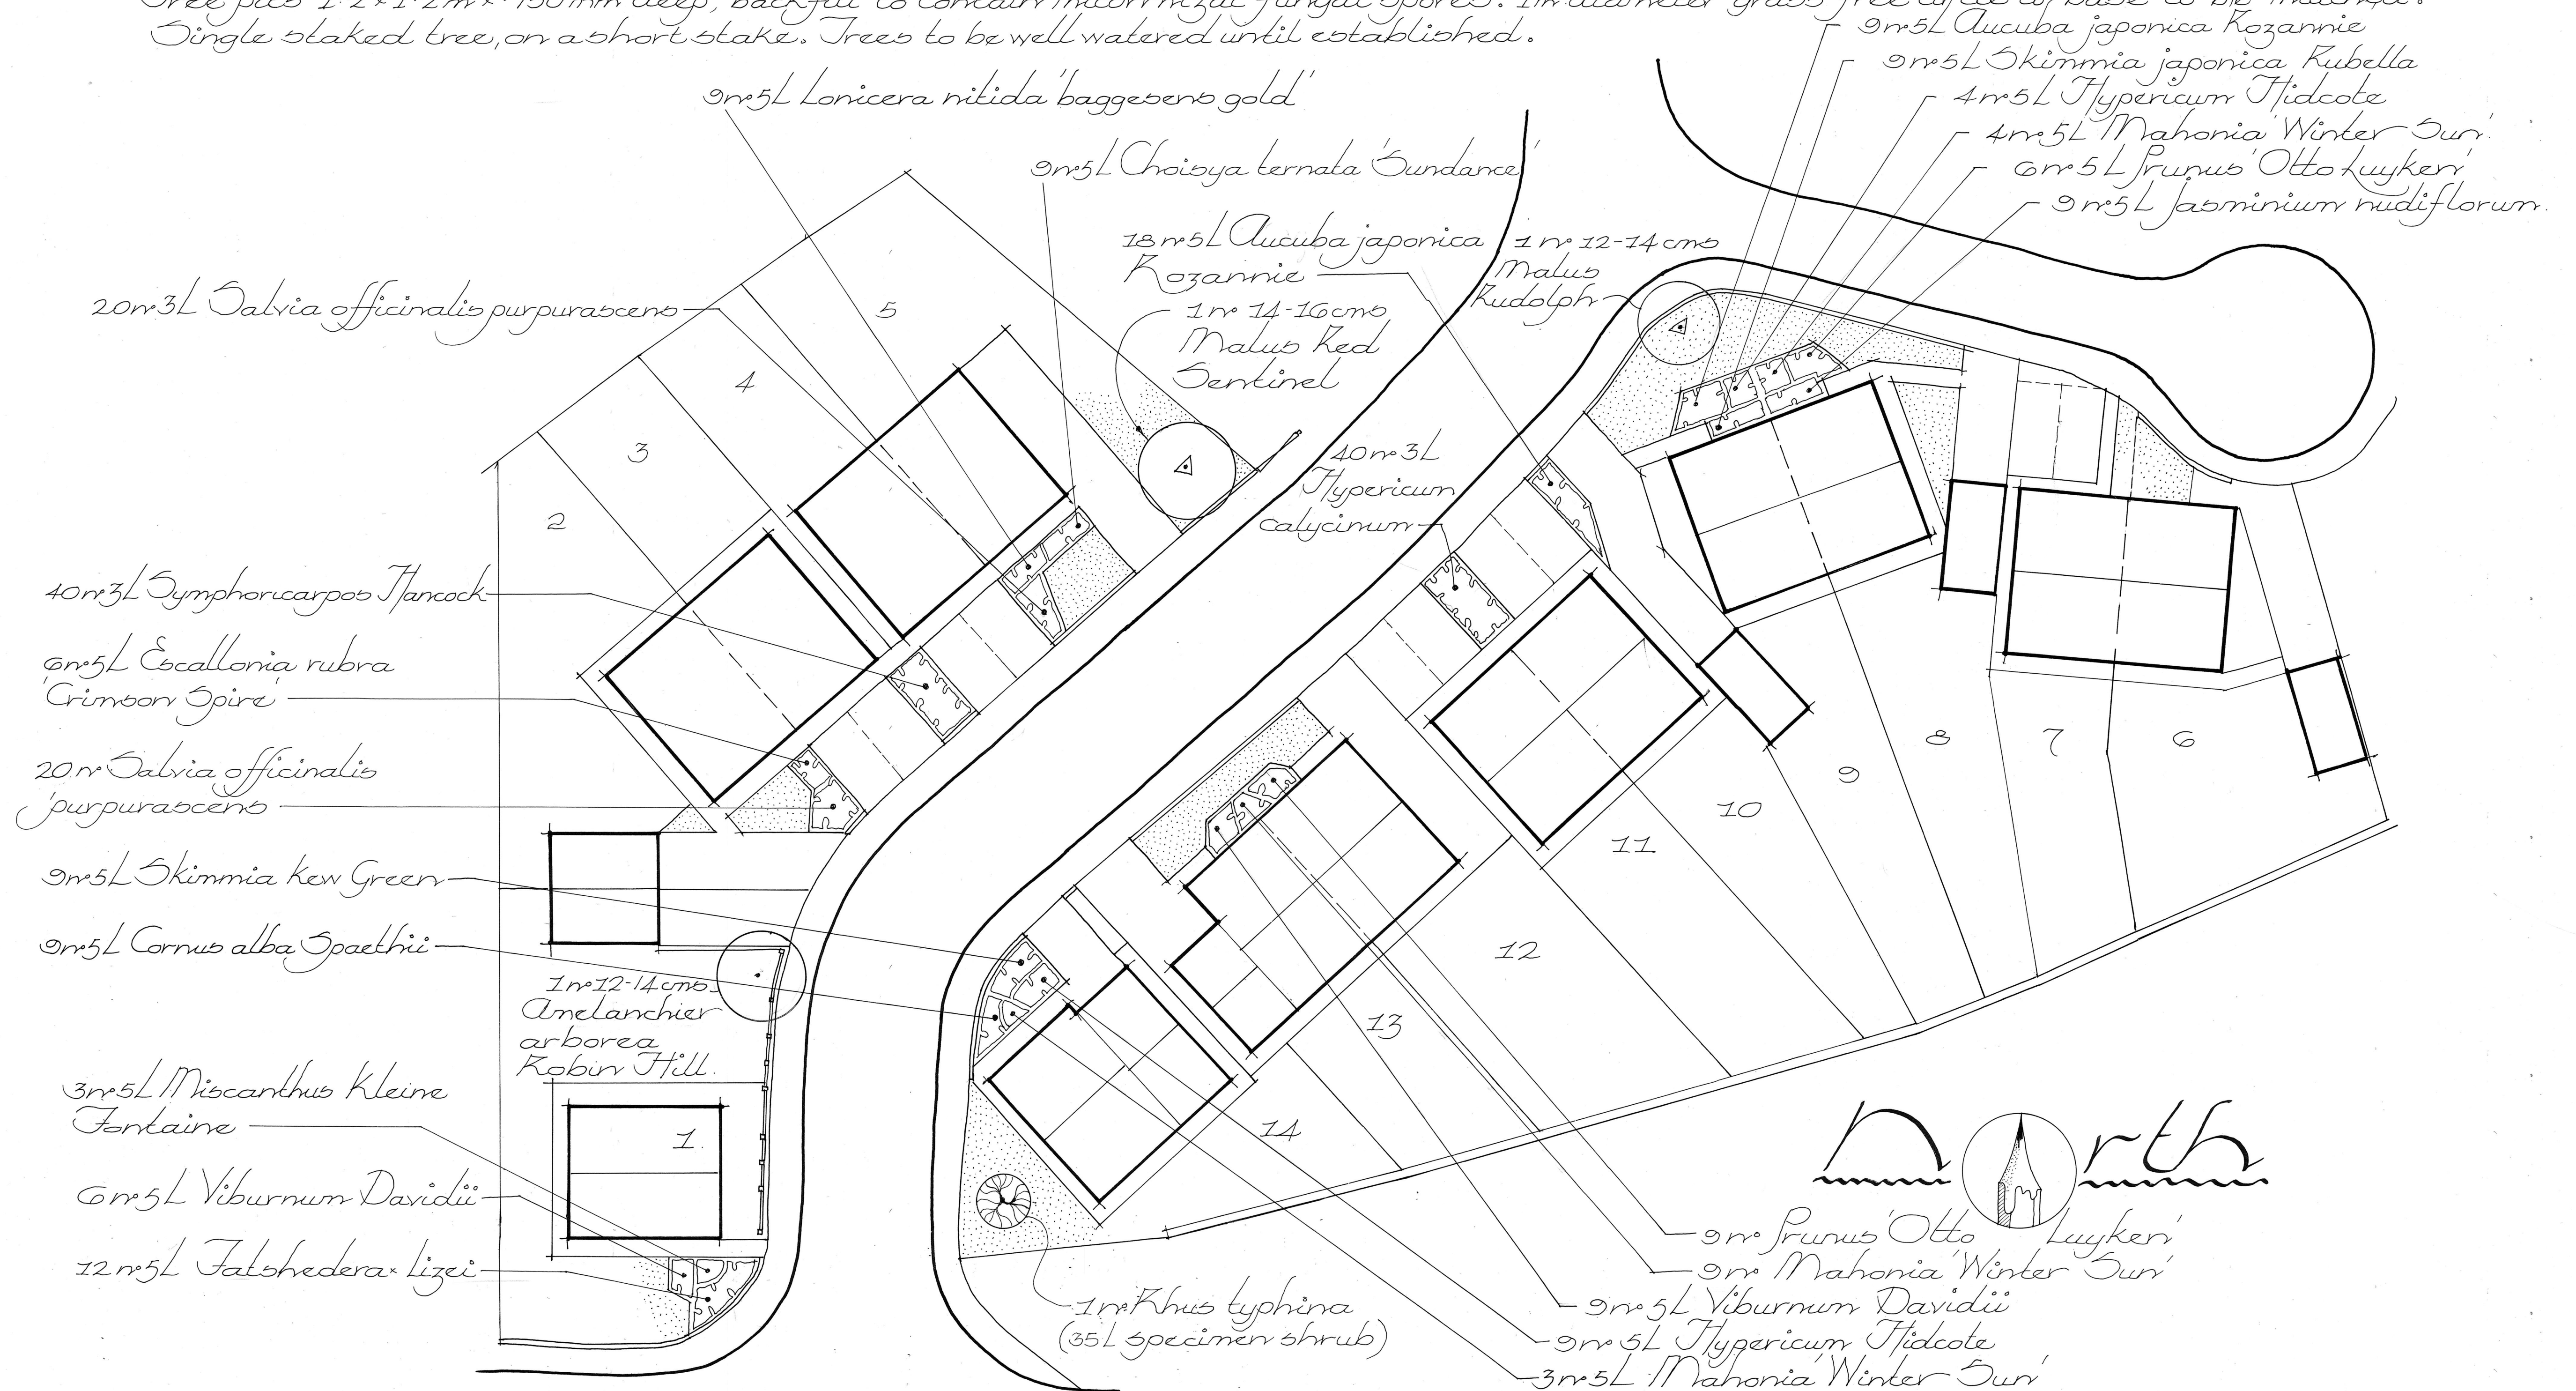

Development at Park View, Brierley

Soft Landscaping layout ~ 1:200 at A1 ~ Nov 2017 ~ PVB/LA1