


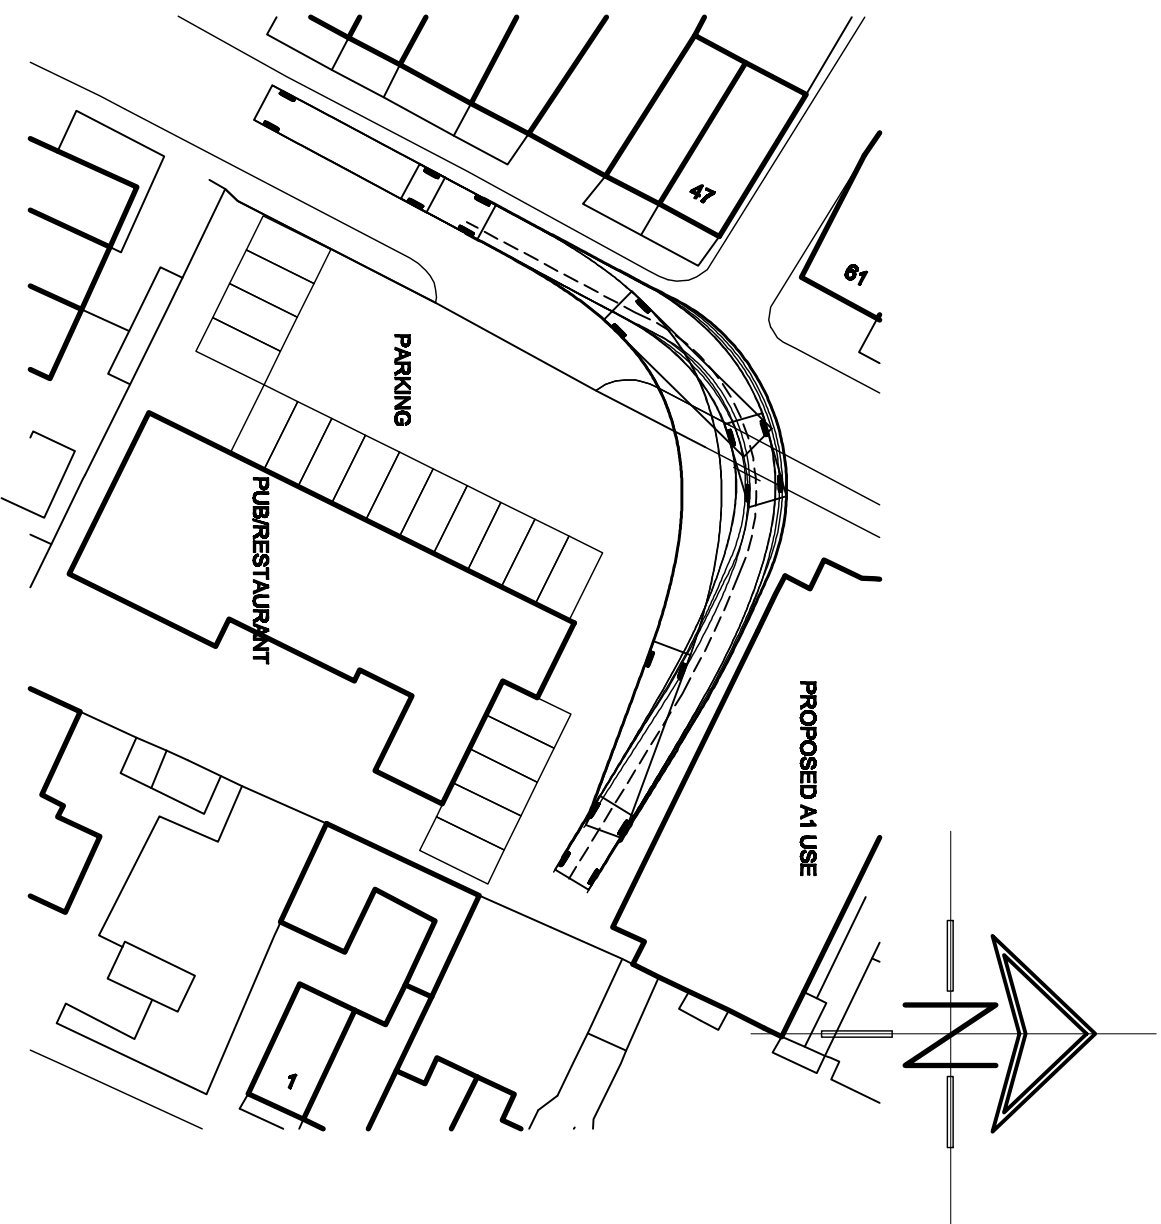

FROM LOADING POSITION HGV
REVERSES AND LEAVES SITE IN
FORWARD GEAR



HGV DRIVES INTO SITE AND PARKS
IN LOADING POSITION

White Agus
Partnership

PROVIDENCE VILLA,
42 SACKVILLE STREET,
BARNSELEY,
S70 2DB

SURVEYORS AND BUILDING DESIGN CONSULTANTS

Phone: 01226 208482
Fax: 01226 283030
Email: info@whiteaguspartnership.co.uk
Web: www.whiteaguspartnership.co.uk

Project

CHANGE OF USE
VISTA CARPETS, GREENSIDE
MAPPLEWELL, BARNSELEY

Client

VISTA CONTRACTING
PENSION FUND

**Drawing
Title**

HGV TURNING PROPOSALS

Date

SEPT 2011

Scale

1:500 @ A3

Ref.

11-025

Dwg. No.

02

Rev.