




Materials:
Red brick with dark grey or black roof tiles. At first floor cill height there is to be a protruding brickwork course where the cream render is to start and continue to the underside of the eaves, this render detail is to wrap around the gables 440mm.

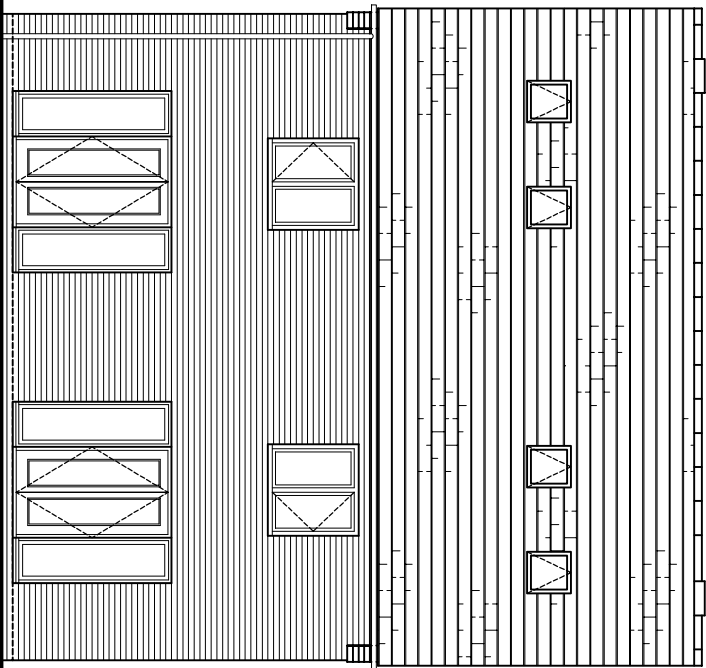


REAR ELEVATION

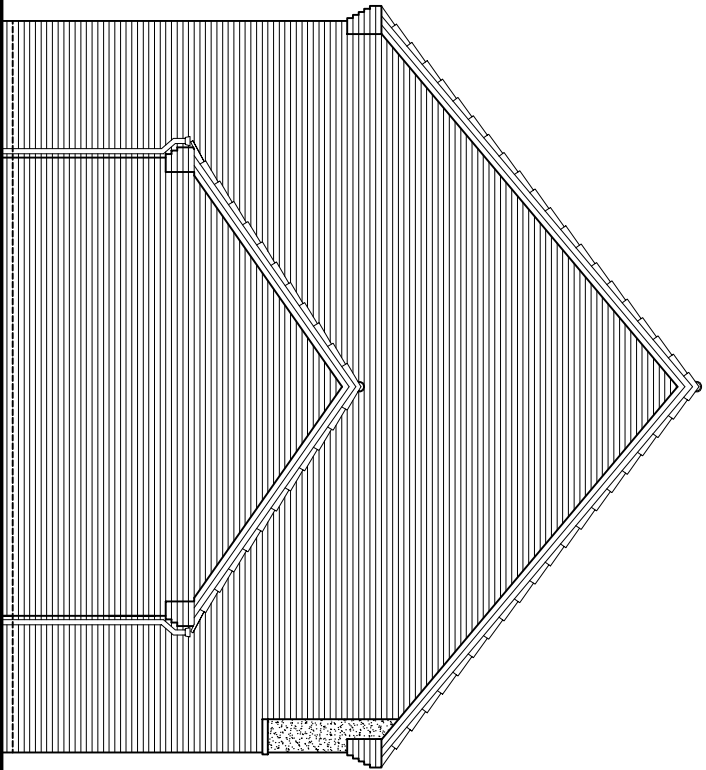

SIDE ELEVATION

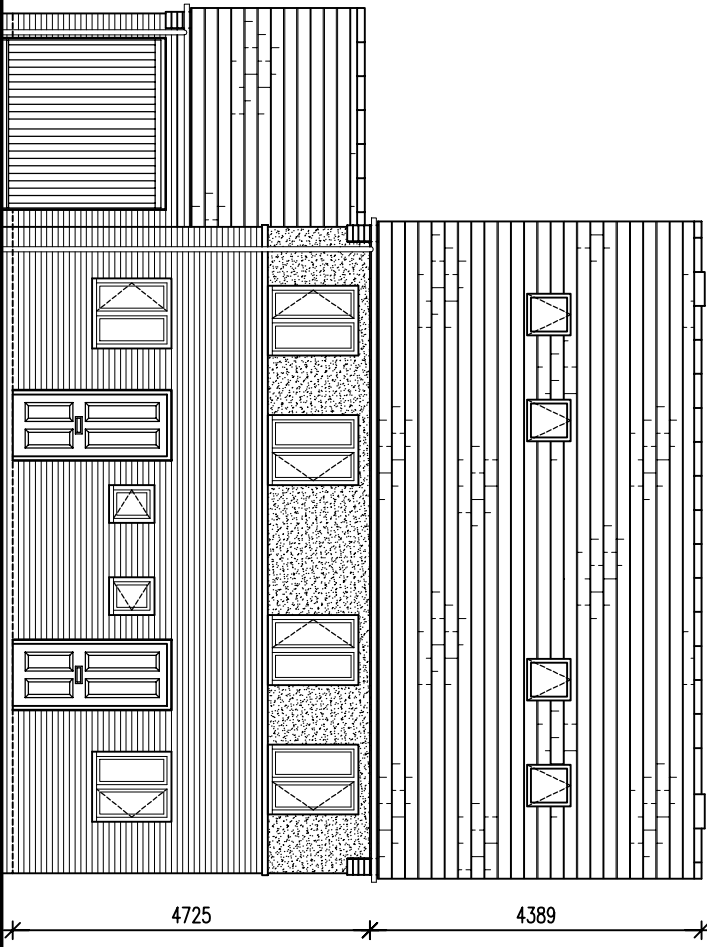

FRONT ELEVATION

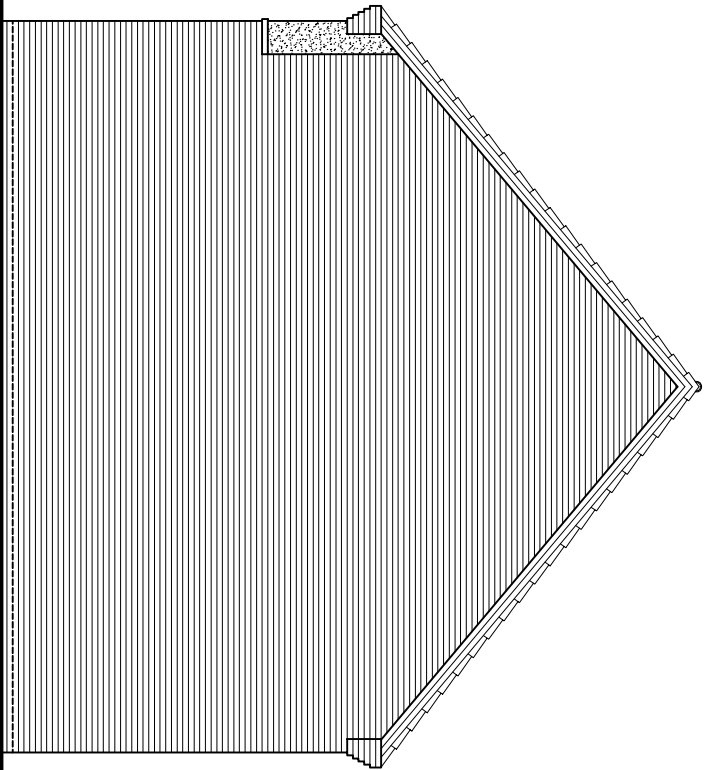

SIDE ELEVATION

Revised:	
Scale :	1:100 @A3
Date :	19/06/09
Drawn by :	SB
Project :	Proposed Development at Pontefract Road, Lundwood
Title :	Elevations
Dwg No : PR-L/04	Rev : -