


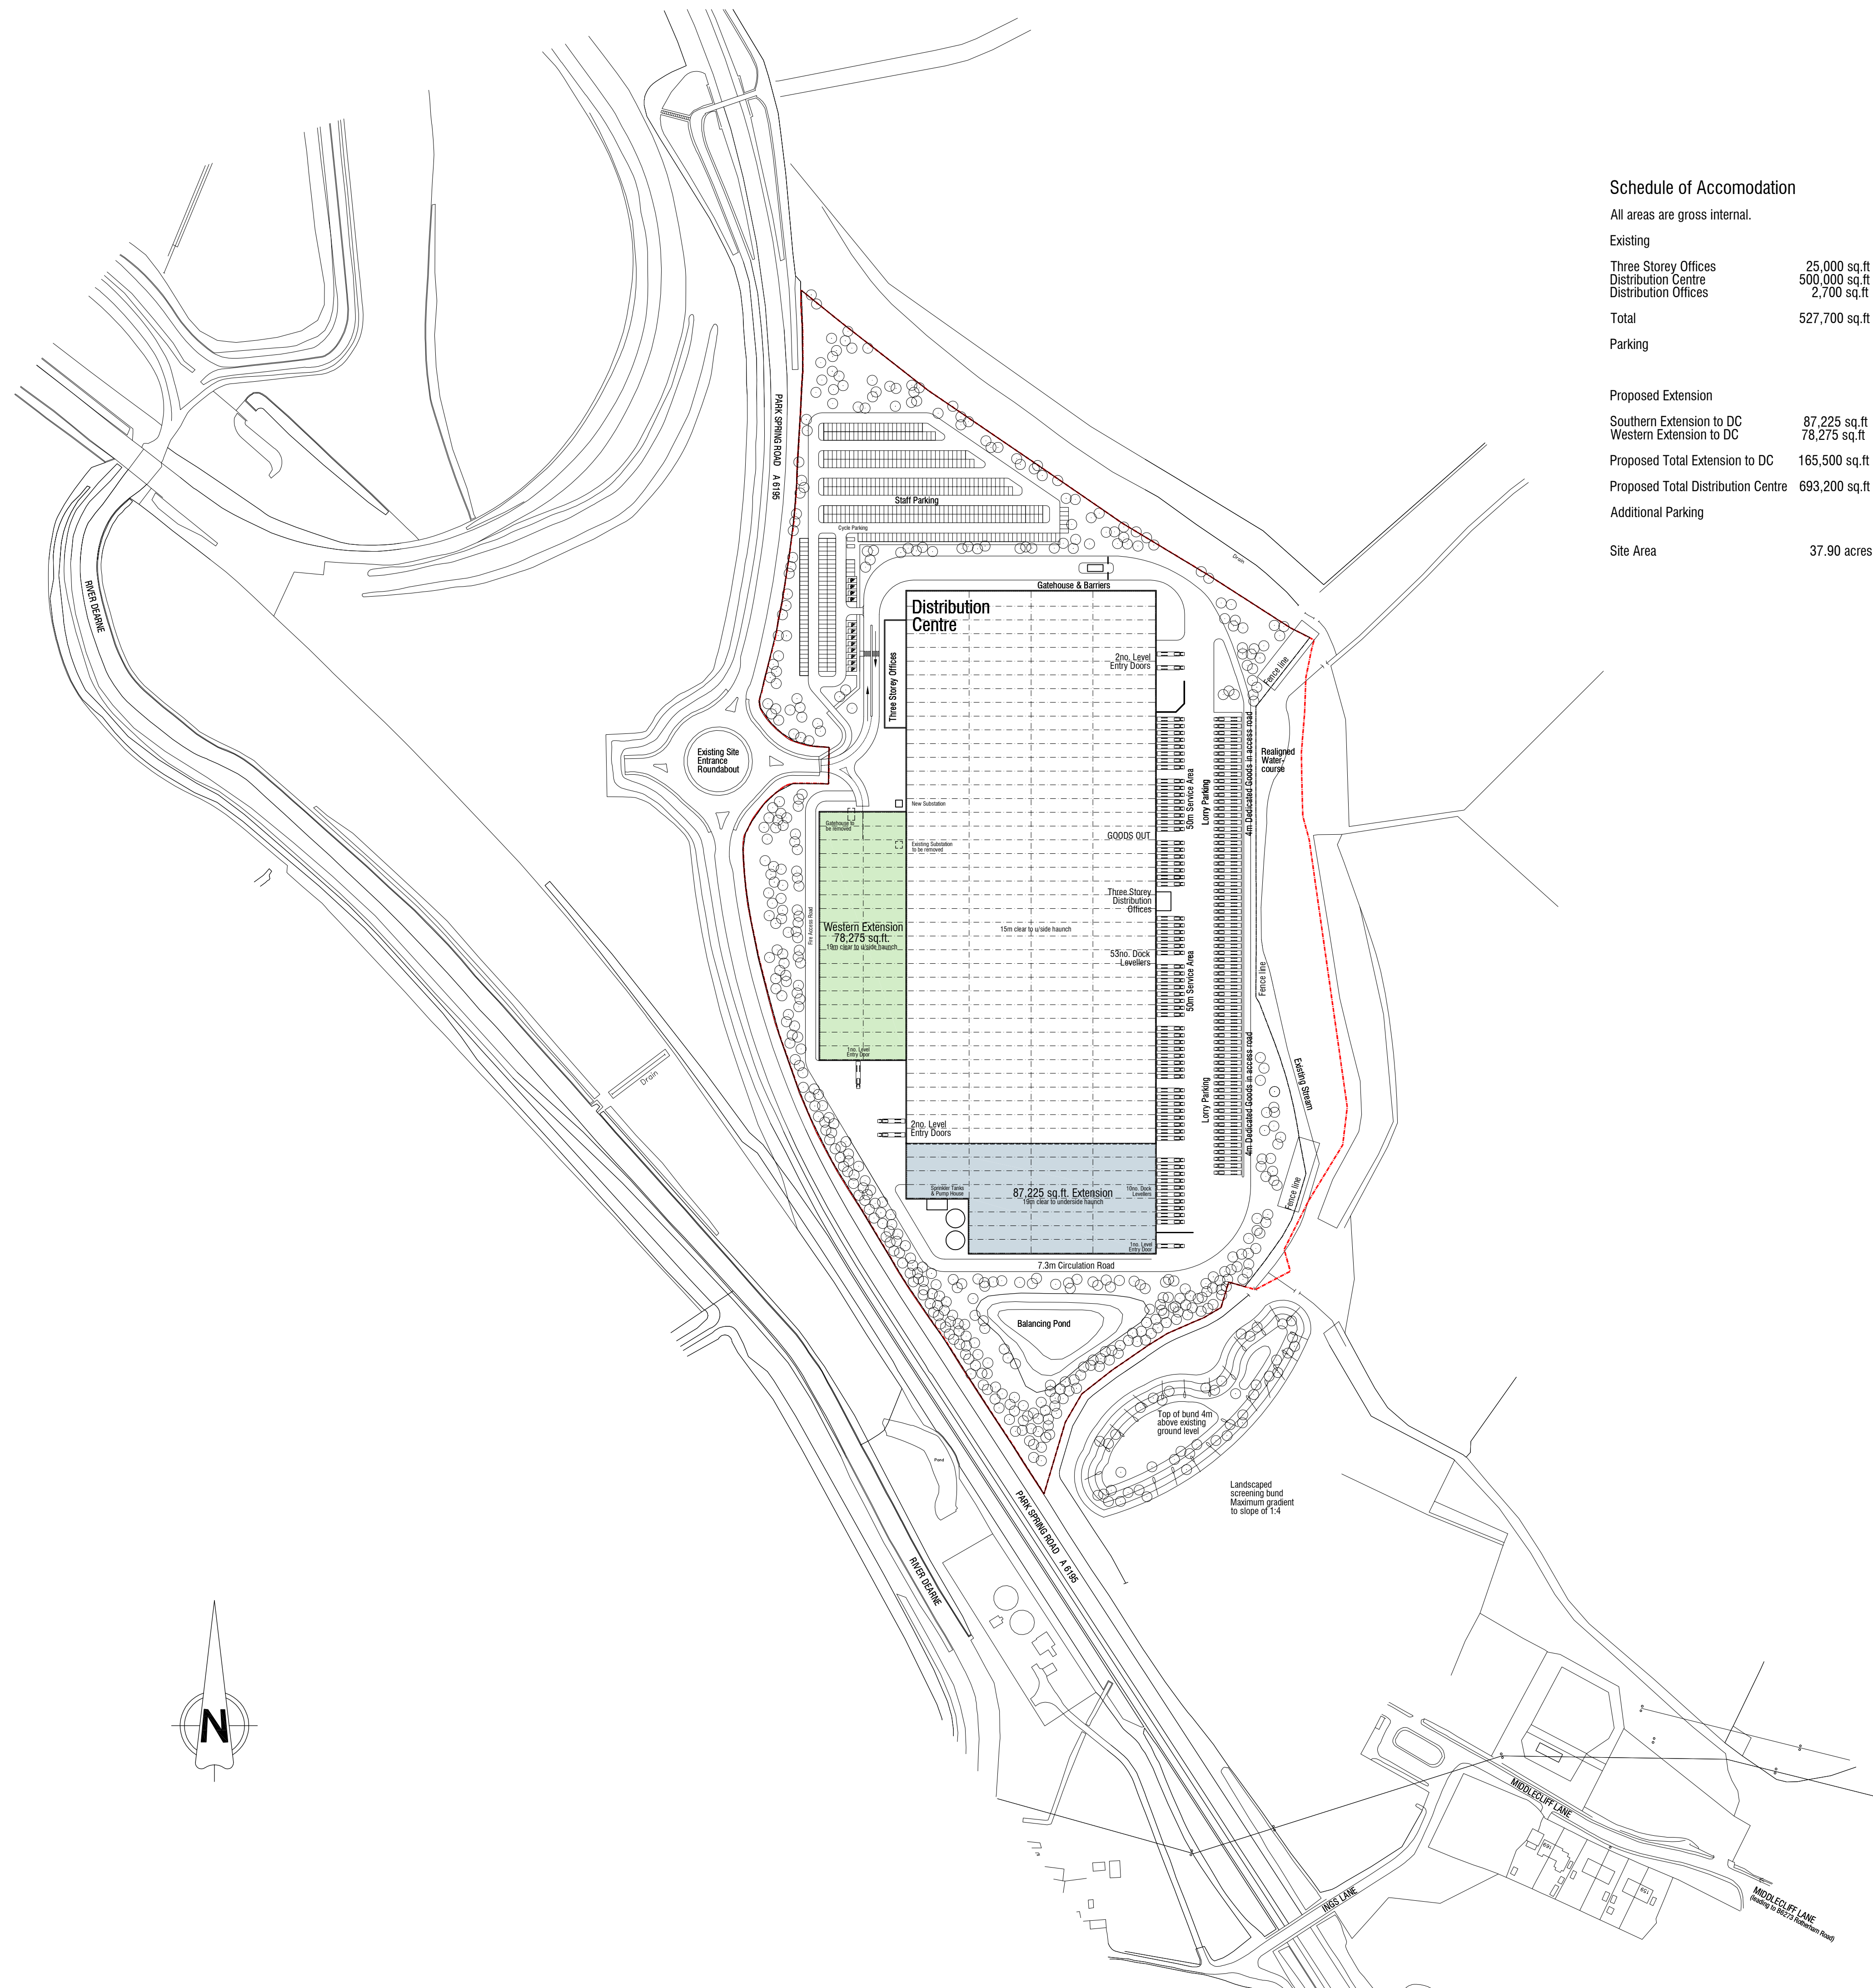

Schedule of Accomodation

All areas are gross internal.

Existing		
Three Storey Offices	25,000 sq.ft	2,323 sq.m
Distribution Centre	500,000 sq.ft	46,451 sq.m
Distribution Offices	2,700 sq.ft	2,51 sq.m
Total	527,700 sq.ft	49,025 sq.m
Parking		
		392no. Car Parking Spaces
		66no. Lorry Parking Spaces
		20no. Cycle Parking Spaces

Proposed Extension

Southern Extension to DC	87,225 sq.ft	8,103 sq.m
Western Extension to DC	78,275 sq.ft	7,272 sq.m
Proposed Total Extension to DC	165,500 sq.ft	15,375 sq.m
Proposed Total Distribution Centre	693,200 sq.ft	64,400 sq.m
Additional Parking		74no. Car Parking Spaces
Site Area	37.90 acres	15.34 Hectares

notes

this drawing and design is the copyright of aja architects llp and must not be reproduced in part or in whole without prior written consent. contractors must verify all dimensions on site before commencing work or preparing shop drawings. If in doubt ASK.

no.	date	revision	by
-----	------	----------	----



aja architects llp
1170 Elliott Court
Herald Avenue
Coventry Business Park
COVENTRY CV5 6UB

T: 024 7625 3200
F: 024 7625 3210
E: aja@aja-architects.com
W: www.aja-architects.com

oja architects llp is a limited liability partnership registered in England No. OC326721

Teal Houghton Main Sarl

project

Proposed Extension
for ASOS.COM
Houghton Main
South Yorkshire

drawing

Proposed Site Layout Plan

scale	1:1000 @ a1	drawn	spp
checked		date	07/09/12

5252 - 035
PLANNING