

THE CONTENTS OF THIS DRAWING ARE CONFIDENTIAL

REMOVE ALL SHARP EDGES

DO NOT SCALE





DIMENSIONS IN mm

A4



3rd ANGLE PROJECTION

ISSUE

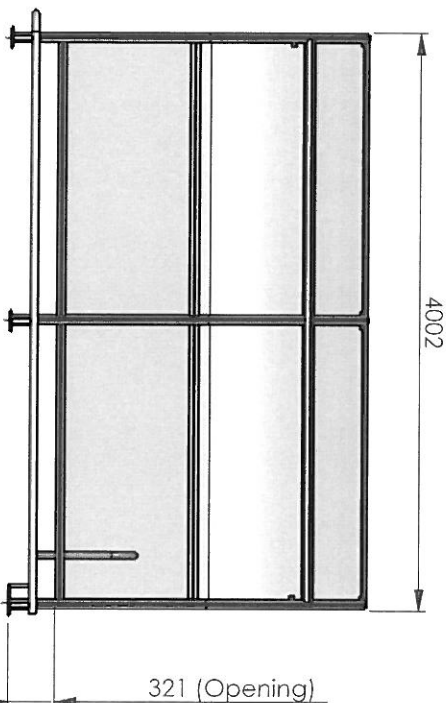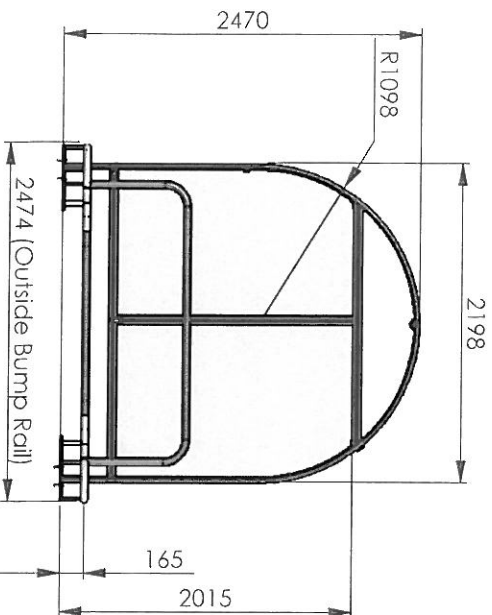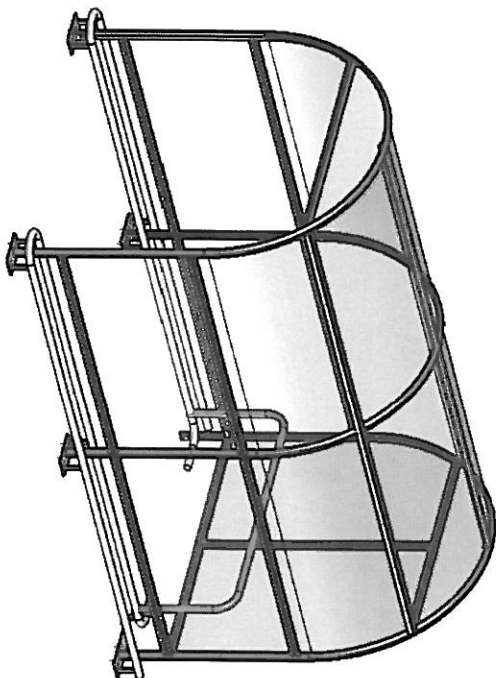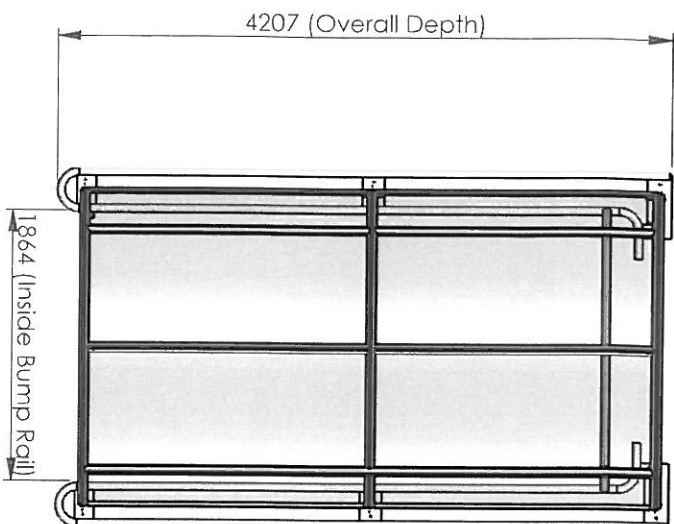

F:\DESIGN\DESIGN GUIDANCE\WORKS\Trolley Parks\Asda Standard Shelters\JWAsda ITAB Trolley Park DRAWING PLOTTED N.T.S.

USED ON:

THE CONTENTS OF THIS DRAWING ARE
CONFIDENTIAL AND MAY NOT BE COPIED,
SOLD OR LOANED IN ANY WAY WITHOUT
THE PRIOR WRITTEN CONSENT OF
ITAB mk LIMITED.

DRAWN SCALE 1:1

MATERIAL

CMB HOUSE
SHERBOURNE DRIVE
TILBROOK
MILTON KEYNES
MK7 8BA
TEL. 01908 366688
FAX 01908 368811

TOLERANCES UNLESS
OTHERWISE STATED

TITLE:

Asda Trolley Park

DWG NO.

TP01

CHECKED

APPROVED



© COPYRIGHT 2007 ITAB mk Limited.

To Be ROHS Compliant

ISSUE