





FRONT ELEVATION

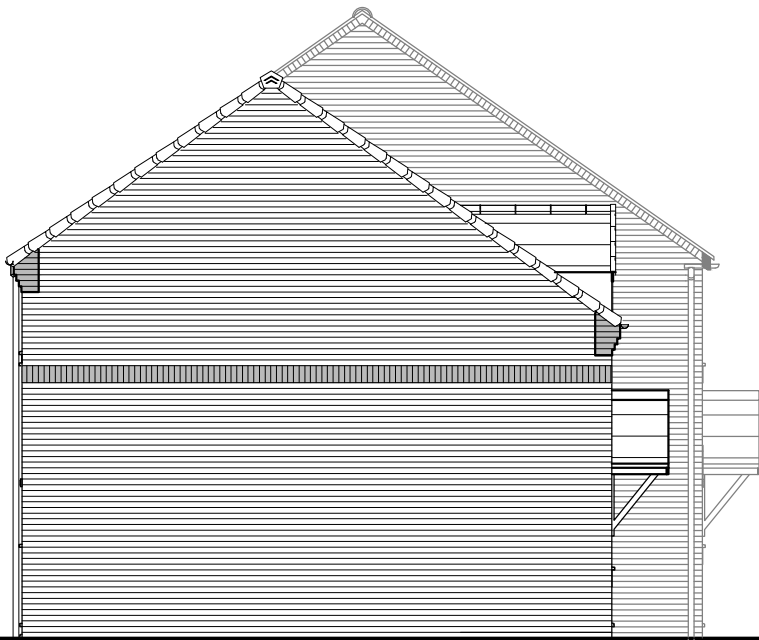

SIDE ELEVATION



REAR ELEVATION

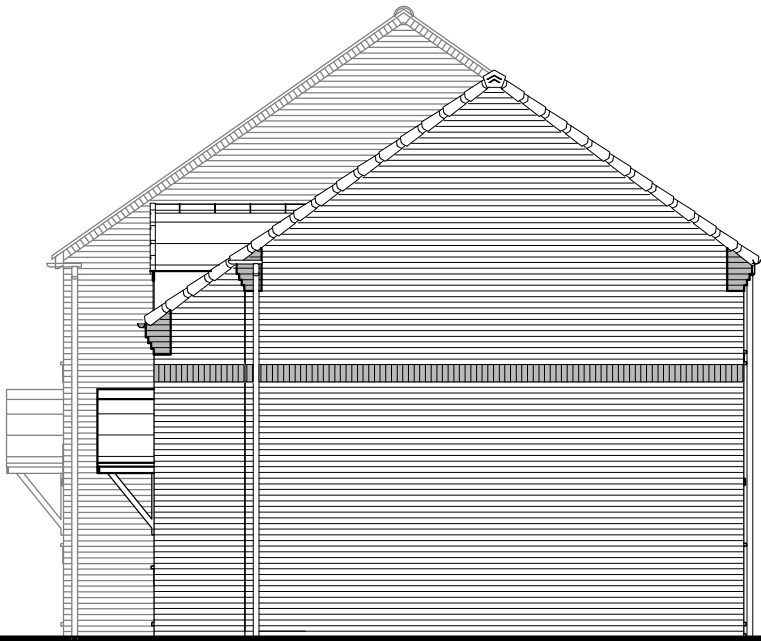

SIDE ELEVATION

- FEATURES
- * Rolled profile roof tiles.
 - * Dry verge detail.
 - * Exposed rafter feet at eaves.
 - * Arched brick head detail to exposed elevations
 - * Flat brick head detail to secondary locations
 - * Cottage style windows.
 - * Soldier brick cills.
 - * Cottage style main entrance door, with dual pitch canopy over on "gallows brackets"
 - * Soldier band course at 3450mm above dpc
 - * Brick quoins
 - * Vertical panel garage door
 - * Dark brick below DPC

C03.	Revision block updated	02.07.21
C02.	Canopy style corrected	08.06.21
C01.	Issued for construction	21.05.21

Rev.	Comments	Date
------	----------	------

gleeson

Gleeson Homes (Head Office)
Unit 5, Europa Court | Sheffield Business Park | Sheffield |
South Yorkshire | S9 1XE

01142 612900
www.gleesonhomes.co.uk

Project:	340 House Type Rural
Title:	Elevations

Scale:	1:100 @ A3	Date:	08.04.21	Drawn:	JJ	Checked:	DR
--------	------------	-------	----------	--------	----	----------	----

Drawing No:	21-340-R-0301	Revision:	C03
-------------	---------------	-----------	-----