



Sign 4: Econoflex Box
Full face Illumination
Startup: 5.5 Amps, Run: 1.85 Amps
Weight: 156kg

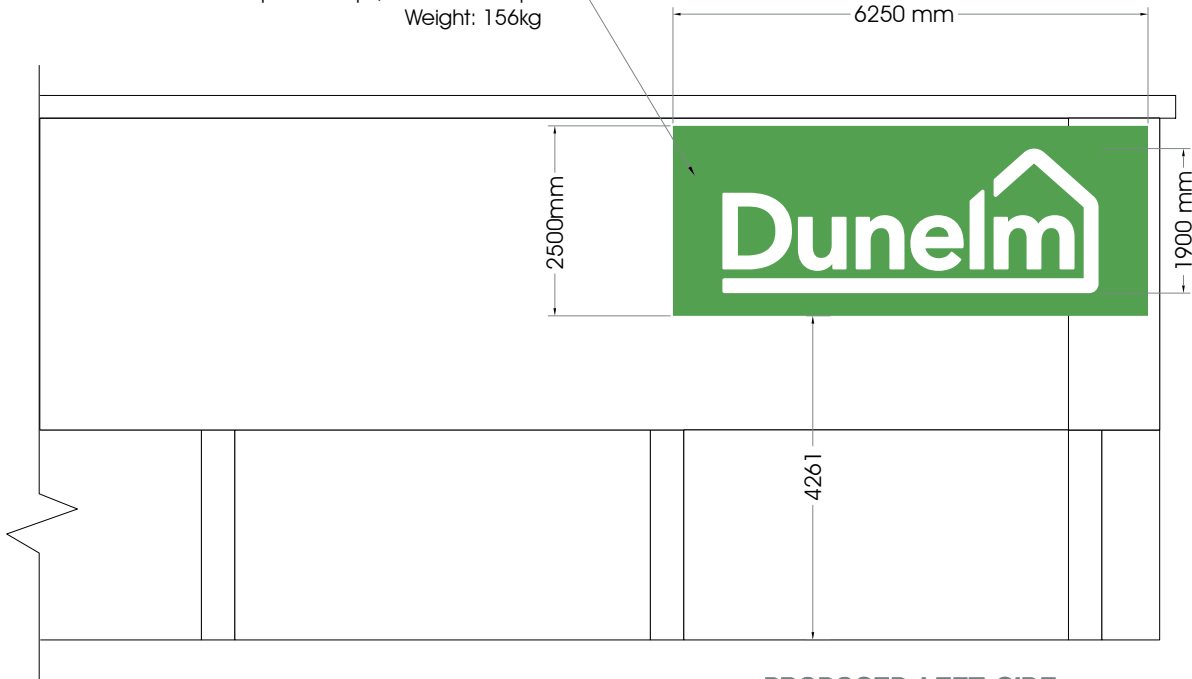

PROPOSED LEFT SIDE

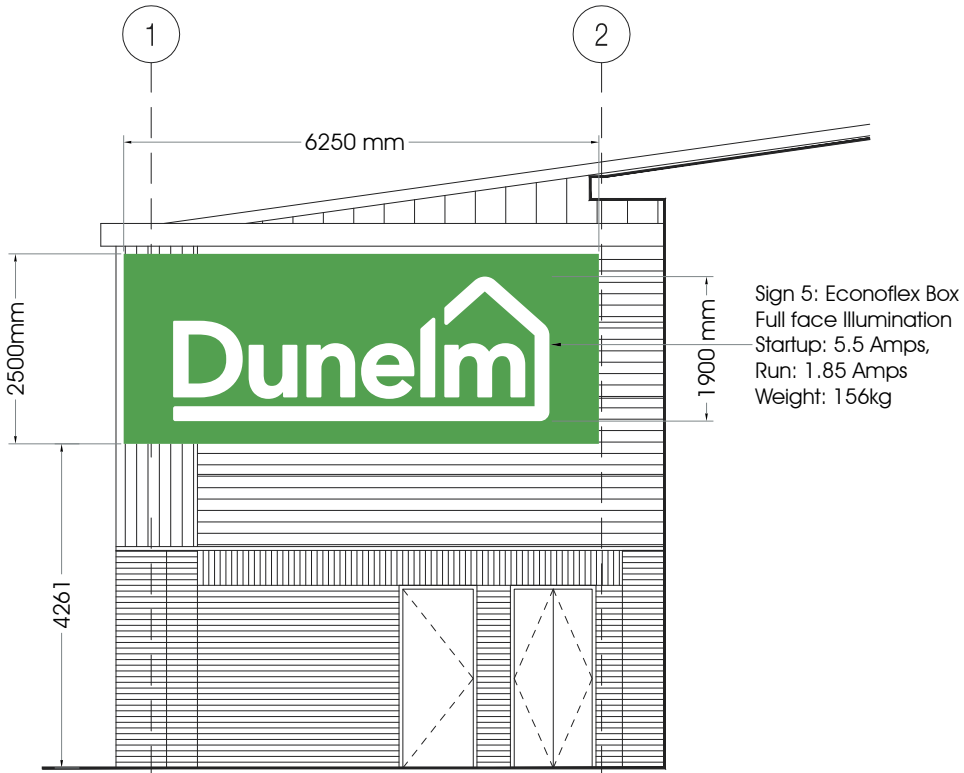

PROPOSED RIGHT SIDE

Sign No.	Sign 4 & 5 - Dunelm
Type:	New blackclip Econoflex box c/w digi printed PVC Skin.
Sizes:	6250 x 2500mm Returns: 196mm
Backing:	Stucco Backing sheets
Box Finish:	Powder coated RAL6018
Illumination & Skin Face Details:	Box is complete with digi printed PVC Skin to the face with Internal Illumination via LED Agilight Pro 260. Sign is full face Illuminated.
Fixing Details:	Fixing TBC



Left Side Impression



Existing



Right Side Impression



Existing

This Drawing & information contained may not be copied or used without prior consent from Spencer Signs. Colour shown may not accurately match any colour references. Sizes in mm unless stated otherwise.

SPENCER SIGNS Unit 1, 70 Scarborough St., Hull, HU3 4TG Tel. 01482 325797 www.spencersigns.co.uk email: design@spencersigns.co.uk	DRG. NO. 77105	Date 24/04/19	Checked 	Rev.	Date	Initial	Revision Detail	Specification checked and approved for Production By (sign & print name)	Typeface(s)/Colours 	
	Drawn By C Wallis	Scale 1:100@A3	Drawing Status Production							