


YEWS PLACE, KENDRAY

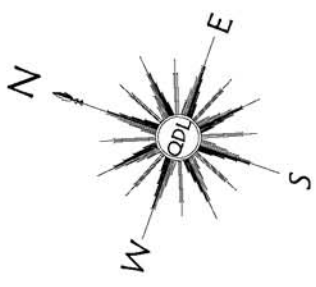

ACCOMMODATION SCHEDULE

988 DQS 3Bed5person = 6 UNITS
765 DQS 2Bed4person = 4 UNITS

TOTAL = 10 UNITS
(40.82 UNITS PER HA)

PARKING PROVISION
18 spaces for 10 units =180%

SITE AREA

2454 m2
0.245 ha
0.605 acre

KEY

-  PROPOSED TREES
-  PLANNING BOUNDARY
-  Surveyed Exstg Sewer Easement



Drawing Status PLANNING		
Title Keepmoat Homes Yews Place Kendray Proposed Rendered Layout		
Scale 1:250 @ A2	Date July 2010	
Drawn by PDH	e-mail peter.holt@queensberrydesign.co.uk	
Drawing no. QD353-P-10	Revision -	Client Contract no. -
 QUEENSBERRY DESIGN ENGINEERING & ARCHITECTURAL CONSULTANTS SUITE 70 NETHERTON PARK STANNINGTON NORTHUMBERLAND NE61 6EP T:01670 789834 F:01670 789861 www.queensberrydesign.co.uk		

PLANNING LAYOUT Scale 1:250