




Polypropylene Inspection Chamber
Installation Detail
AP3

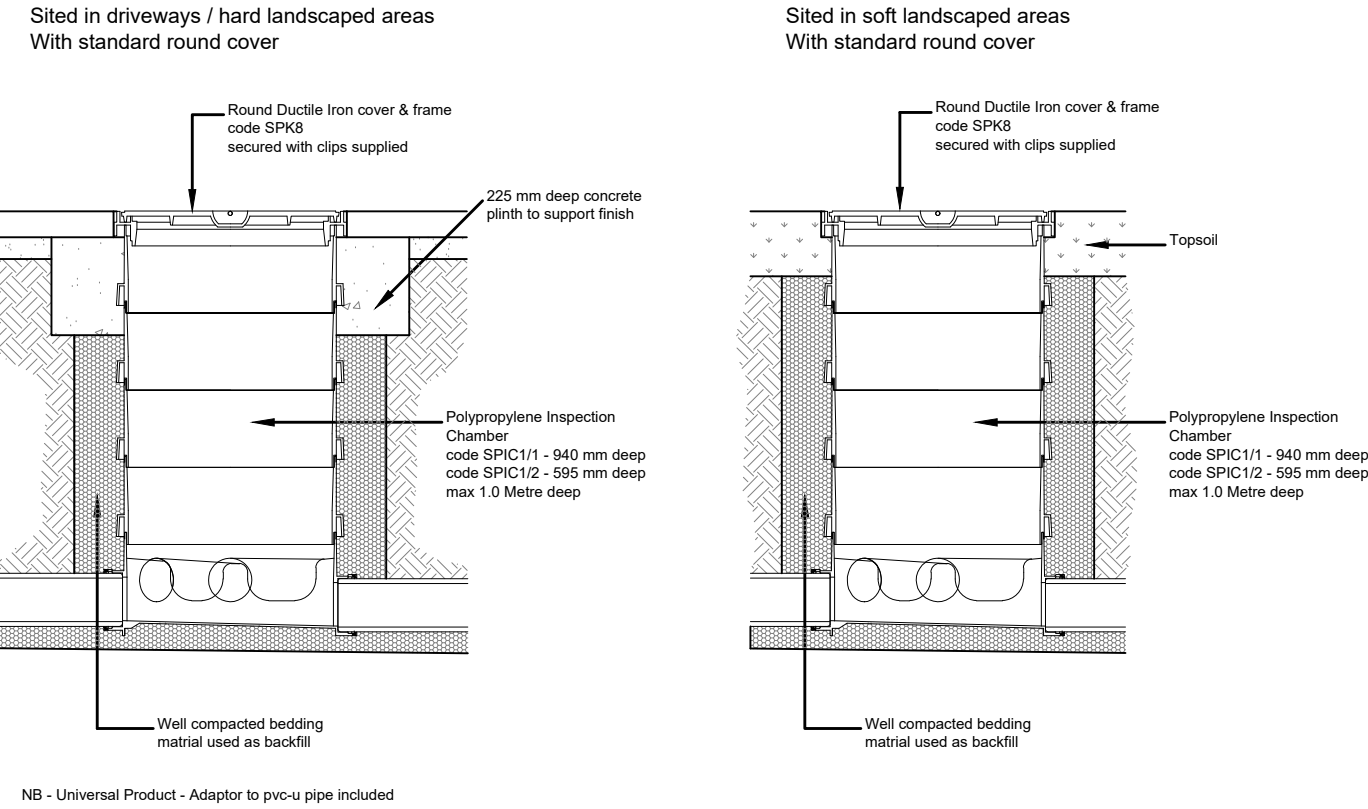


Access Gully,
Connection Detail
GC2

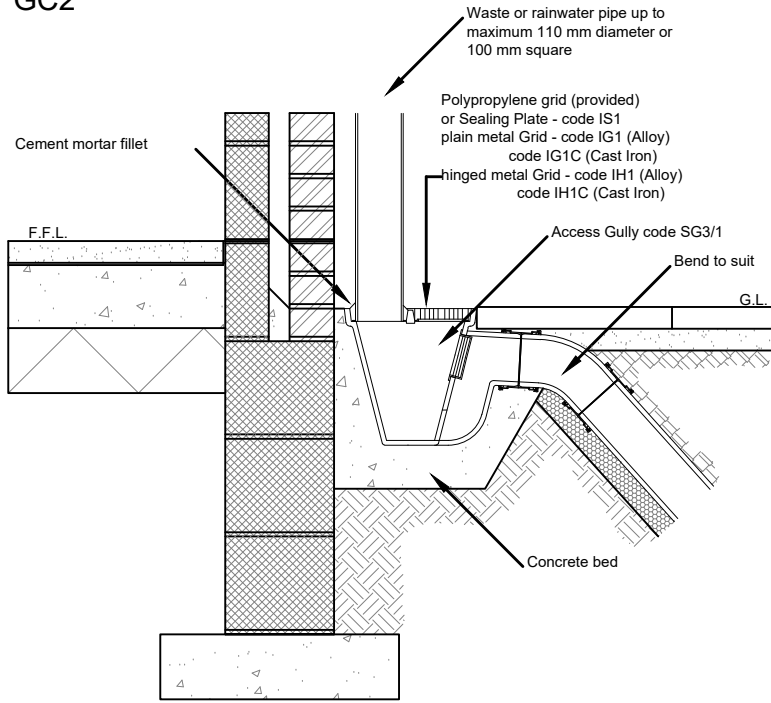


Mini Access Chamber / PPIC
Installation Detail
GEN1

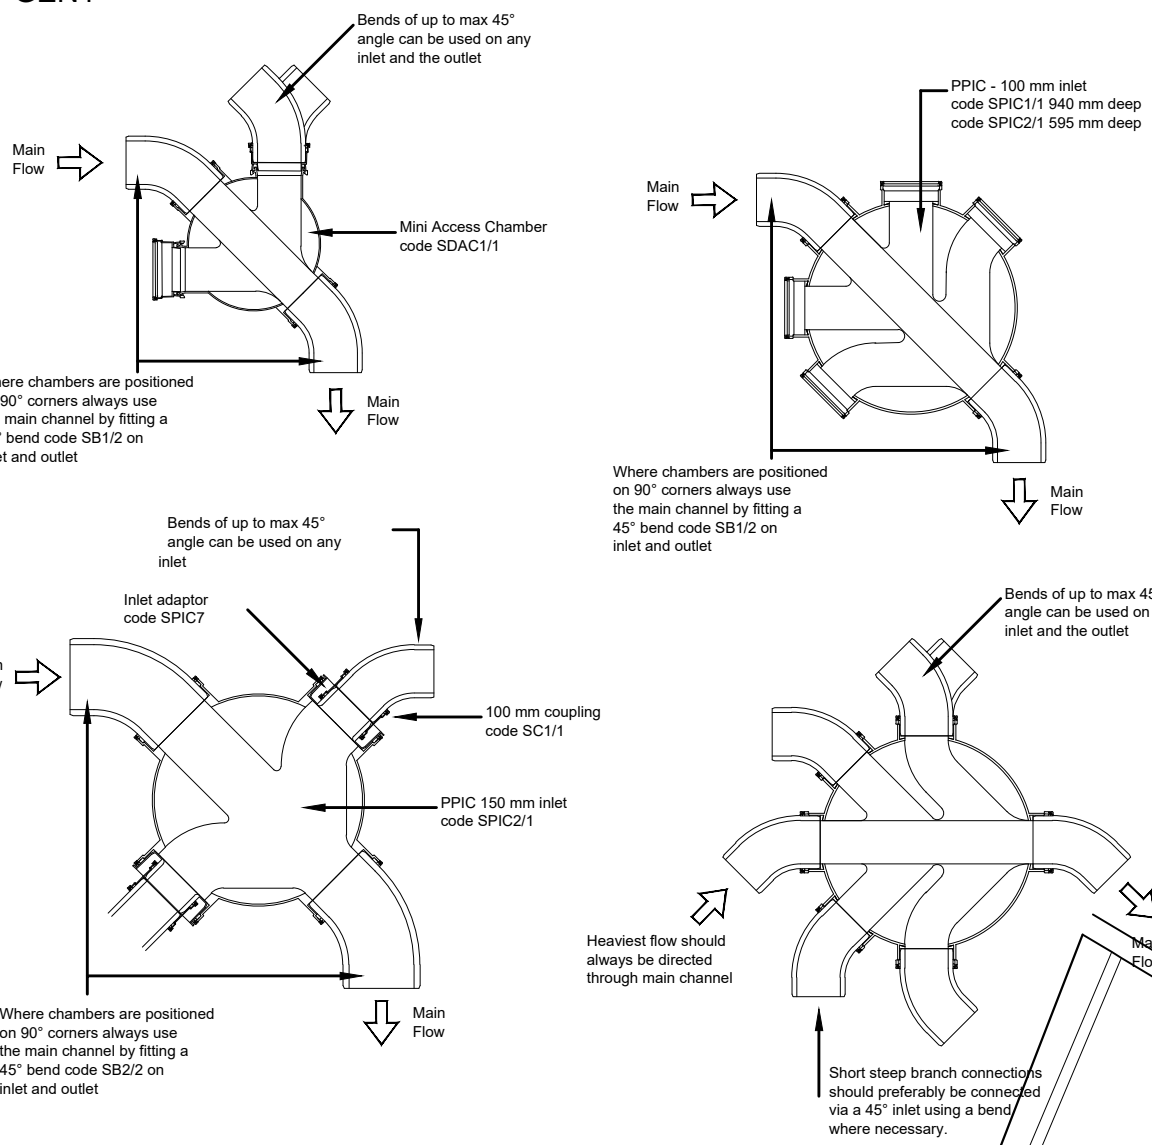

Mini Access Chamber
Installation Detail
AP2

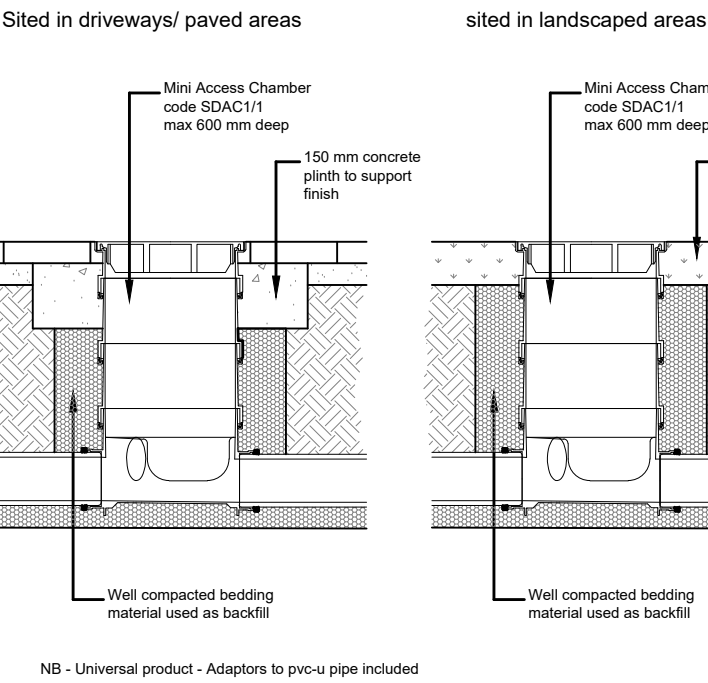

External Rainwater Pipe.
Connection Detail
DC4

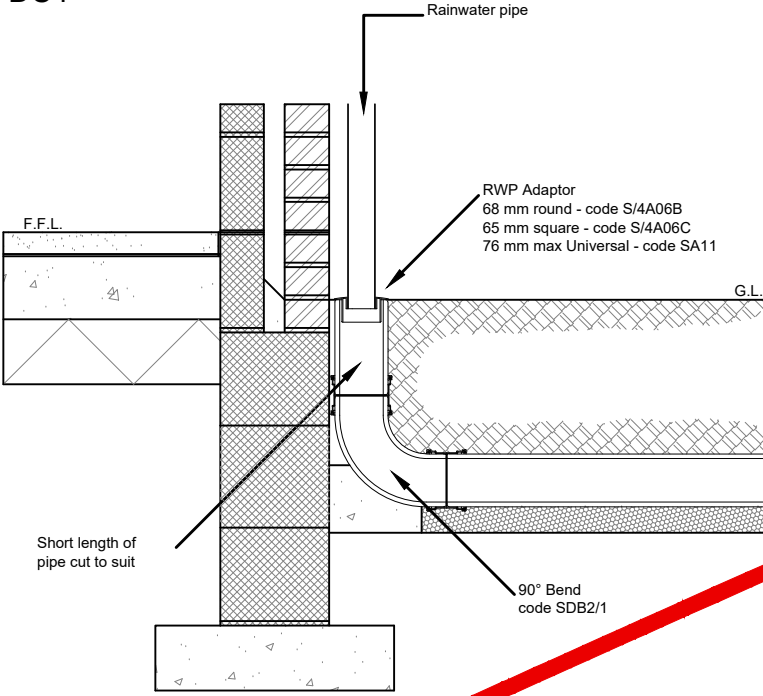

Do not scale from this drawing. **tractus:dma** must be notified immediately should any discrepancies be found. The contractor must check all dimensions on site before construction or manufacture of materials. This drawing or any portion of it may not be reproduced without the consent of **tractus:dma**.

NOTES

All efforts have been made in measuring existing site. However the contractor / builder is responsible, for checking & confirming all given dimensions on site prior to pricing & works.

Extent of boundary ownership confirmed by applicant.

Proposal -

Reserved Matters Application for the demolition of an Existing House and the construction of 3 no. New Build Detached Dwellings to meet end-user requirements as illustrated on the application plans.

PLANNING ISSUE

B	Proposed drainage plan revised.	20/03/23	DMA
A	Proposed drainage plan revised.	20/09/22	AM
Rev	Description	Date	By

tractus:dma
architectural design

Headfield Business Centre, Headfield Mills
Savile Road, Dewsbury, West Yorkshire, WF12 9LQ
t: 01924 462 550 m: 07791 717 404
e: asif@tractusad.co.uk

Client
MR & MRS McGRATH

Project
24 VIEWLANDS, SILKSTONE
COMMON S75 4QP

Drawing title
PROPOSED DRAINAGE PLAN

Drawn by
AM

Date
Sept 2022

Drawing no
PL-05


Project no
18/544

Scale at A1
1:100

Rev
B

©2022 **tractus:dma** architectural design

NORTH

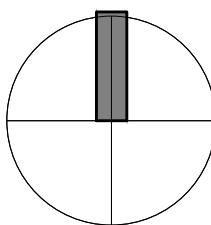

PROPOSED DRAINAGE PLAN
SCALE - 1:100

KEY:-

Surface Water Drainage

Foul Drainage

CDM 2015

RISKS

- RESTRICTED ACCESS TO SITE.
- SITE WELFARE REQUIREMENTS.
- SITE CLEARANCE.
- EXCAVATIONS/CONCRETE WORKS.
- TEMPORARY SUPPORT.
- WORKING AT HEIGHT.
- INSTALLATION OF TEMPORARY AND RE-ROUTED SERVICES.
- HANDLING LOADS.