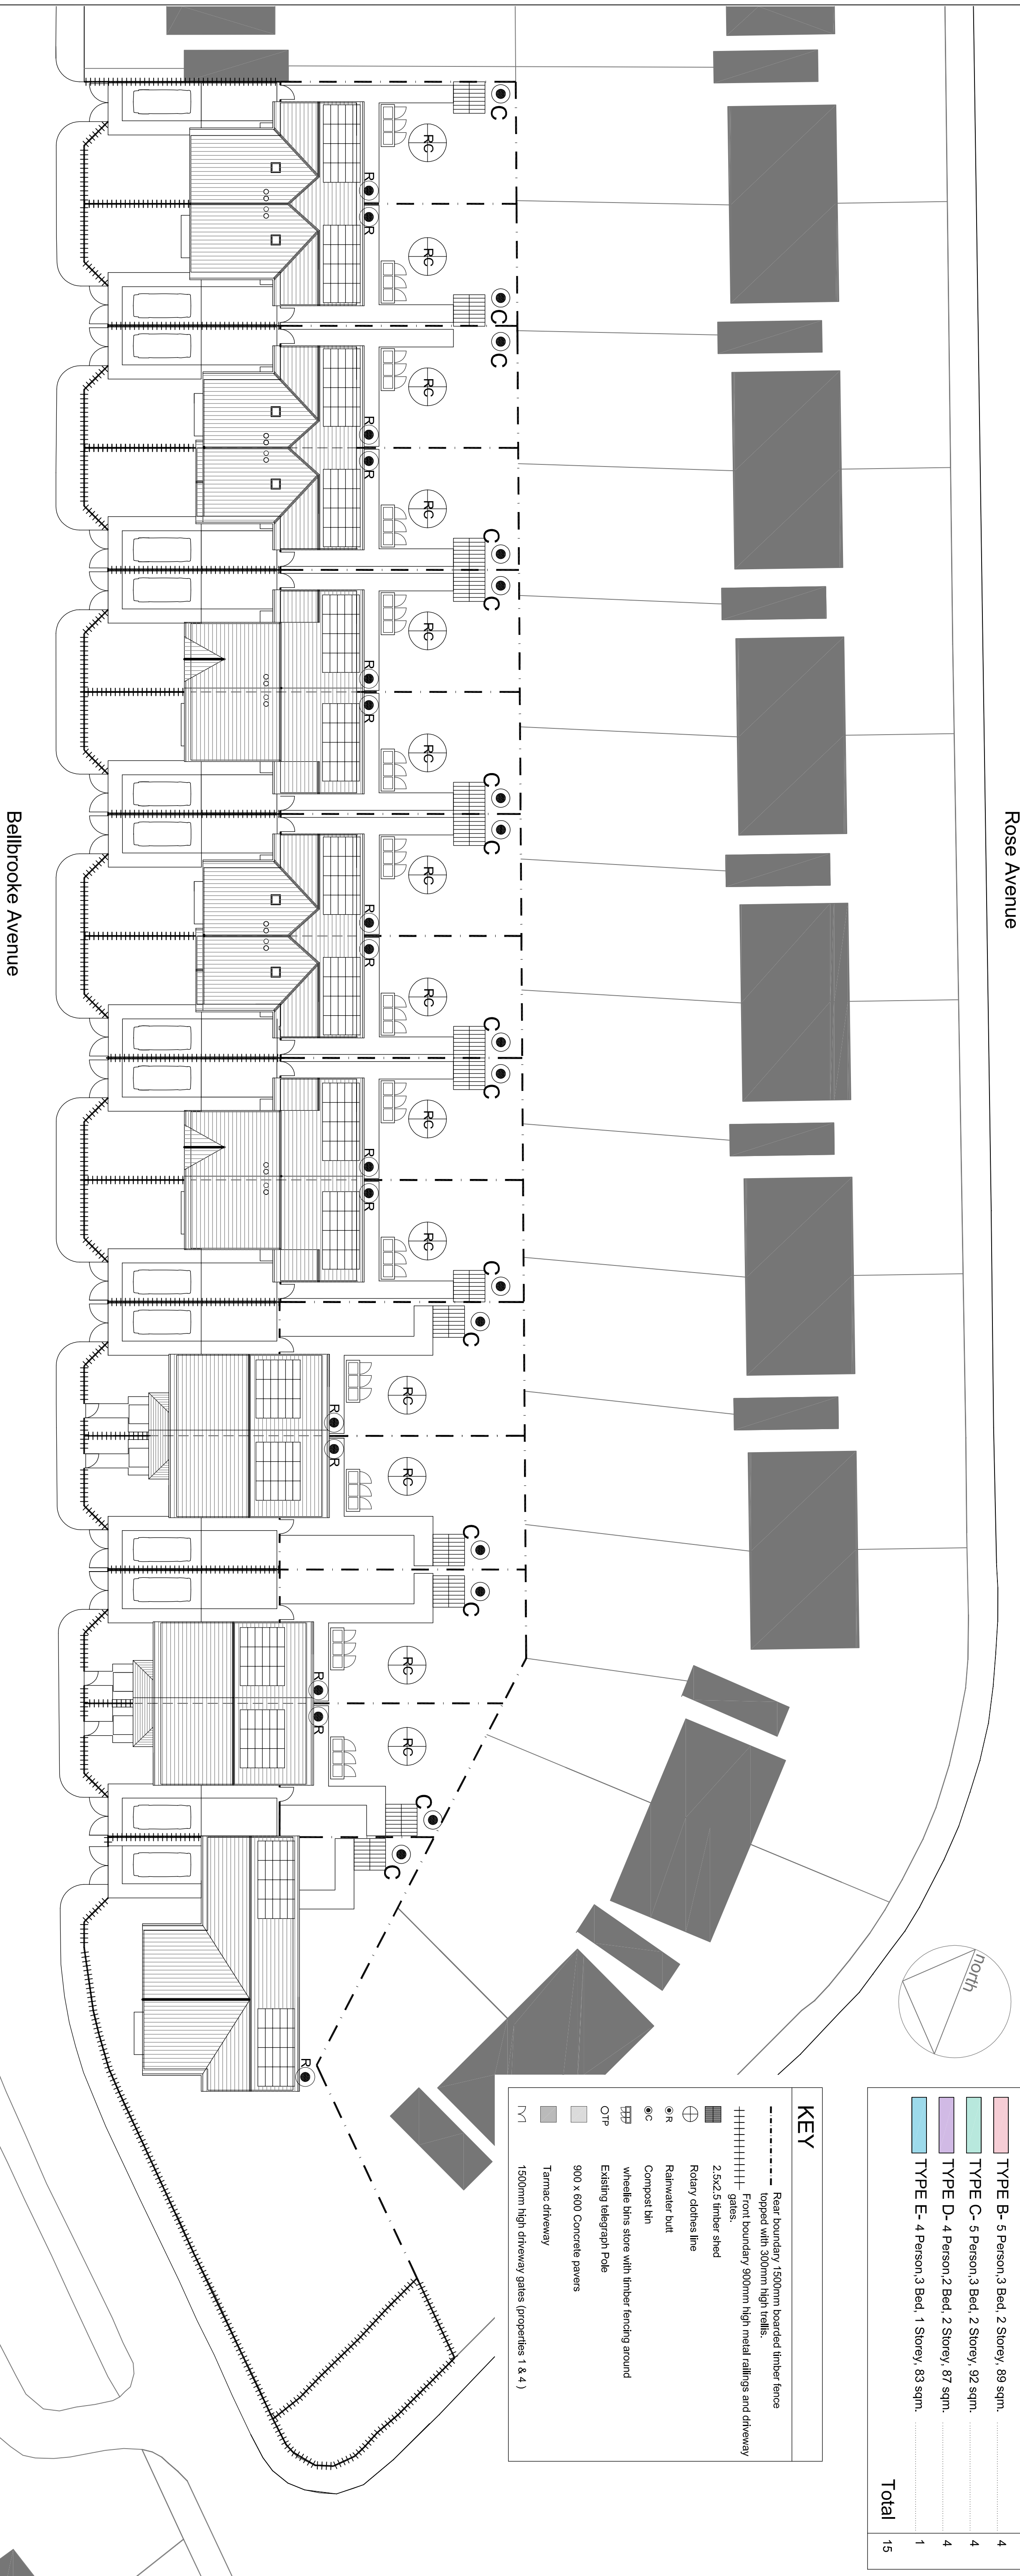


BELLBROOKE AVENUE -SITE LAYOUT

HOUSE TYPE	No
TYPE A- 5 Person 3 Bed, 2 Storey, 92 sqm.	2
TYPE B- 5 Person, 3 Bed, 2 Storey, 89 sqm.	4
TYPE C- 5 Person, 3 Bed, 2 Storey, 92 sqm.	4
TYPE D- 4 Person, 2 Bed, 2 Storey, 87 sqm.	4
TYPE E- 4 Person, 3 Bed, 1 Storey, 83 sqm.	1
Total	15

[illegible]