

Ground Floor Plan

1:200@A1

PLANNING ISSUE


Barnsley Partnership For Learning

BP4L_KRK_AHM_DR_04_BW_00_011

REV.05

JANUARY 2008

KIRK BALK ALC

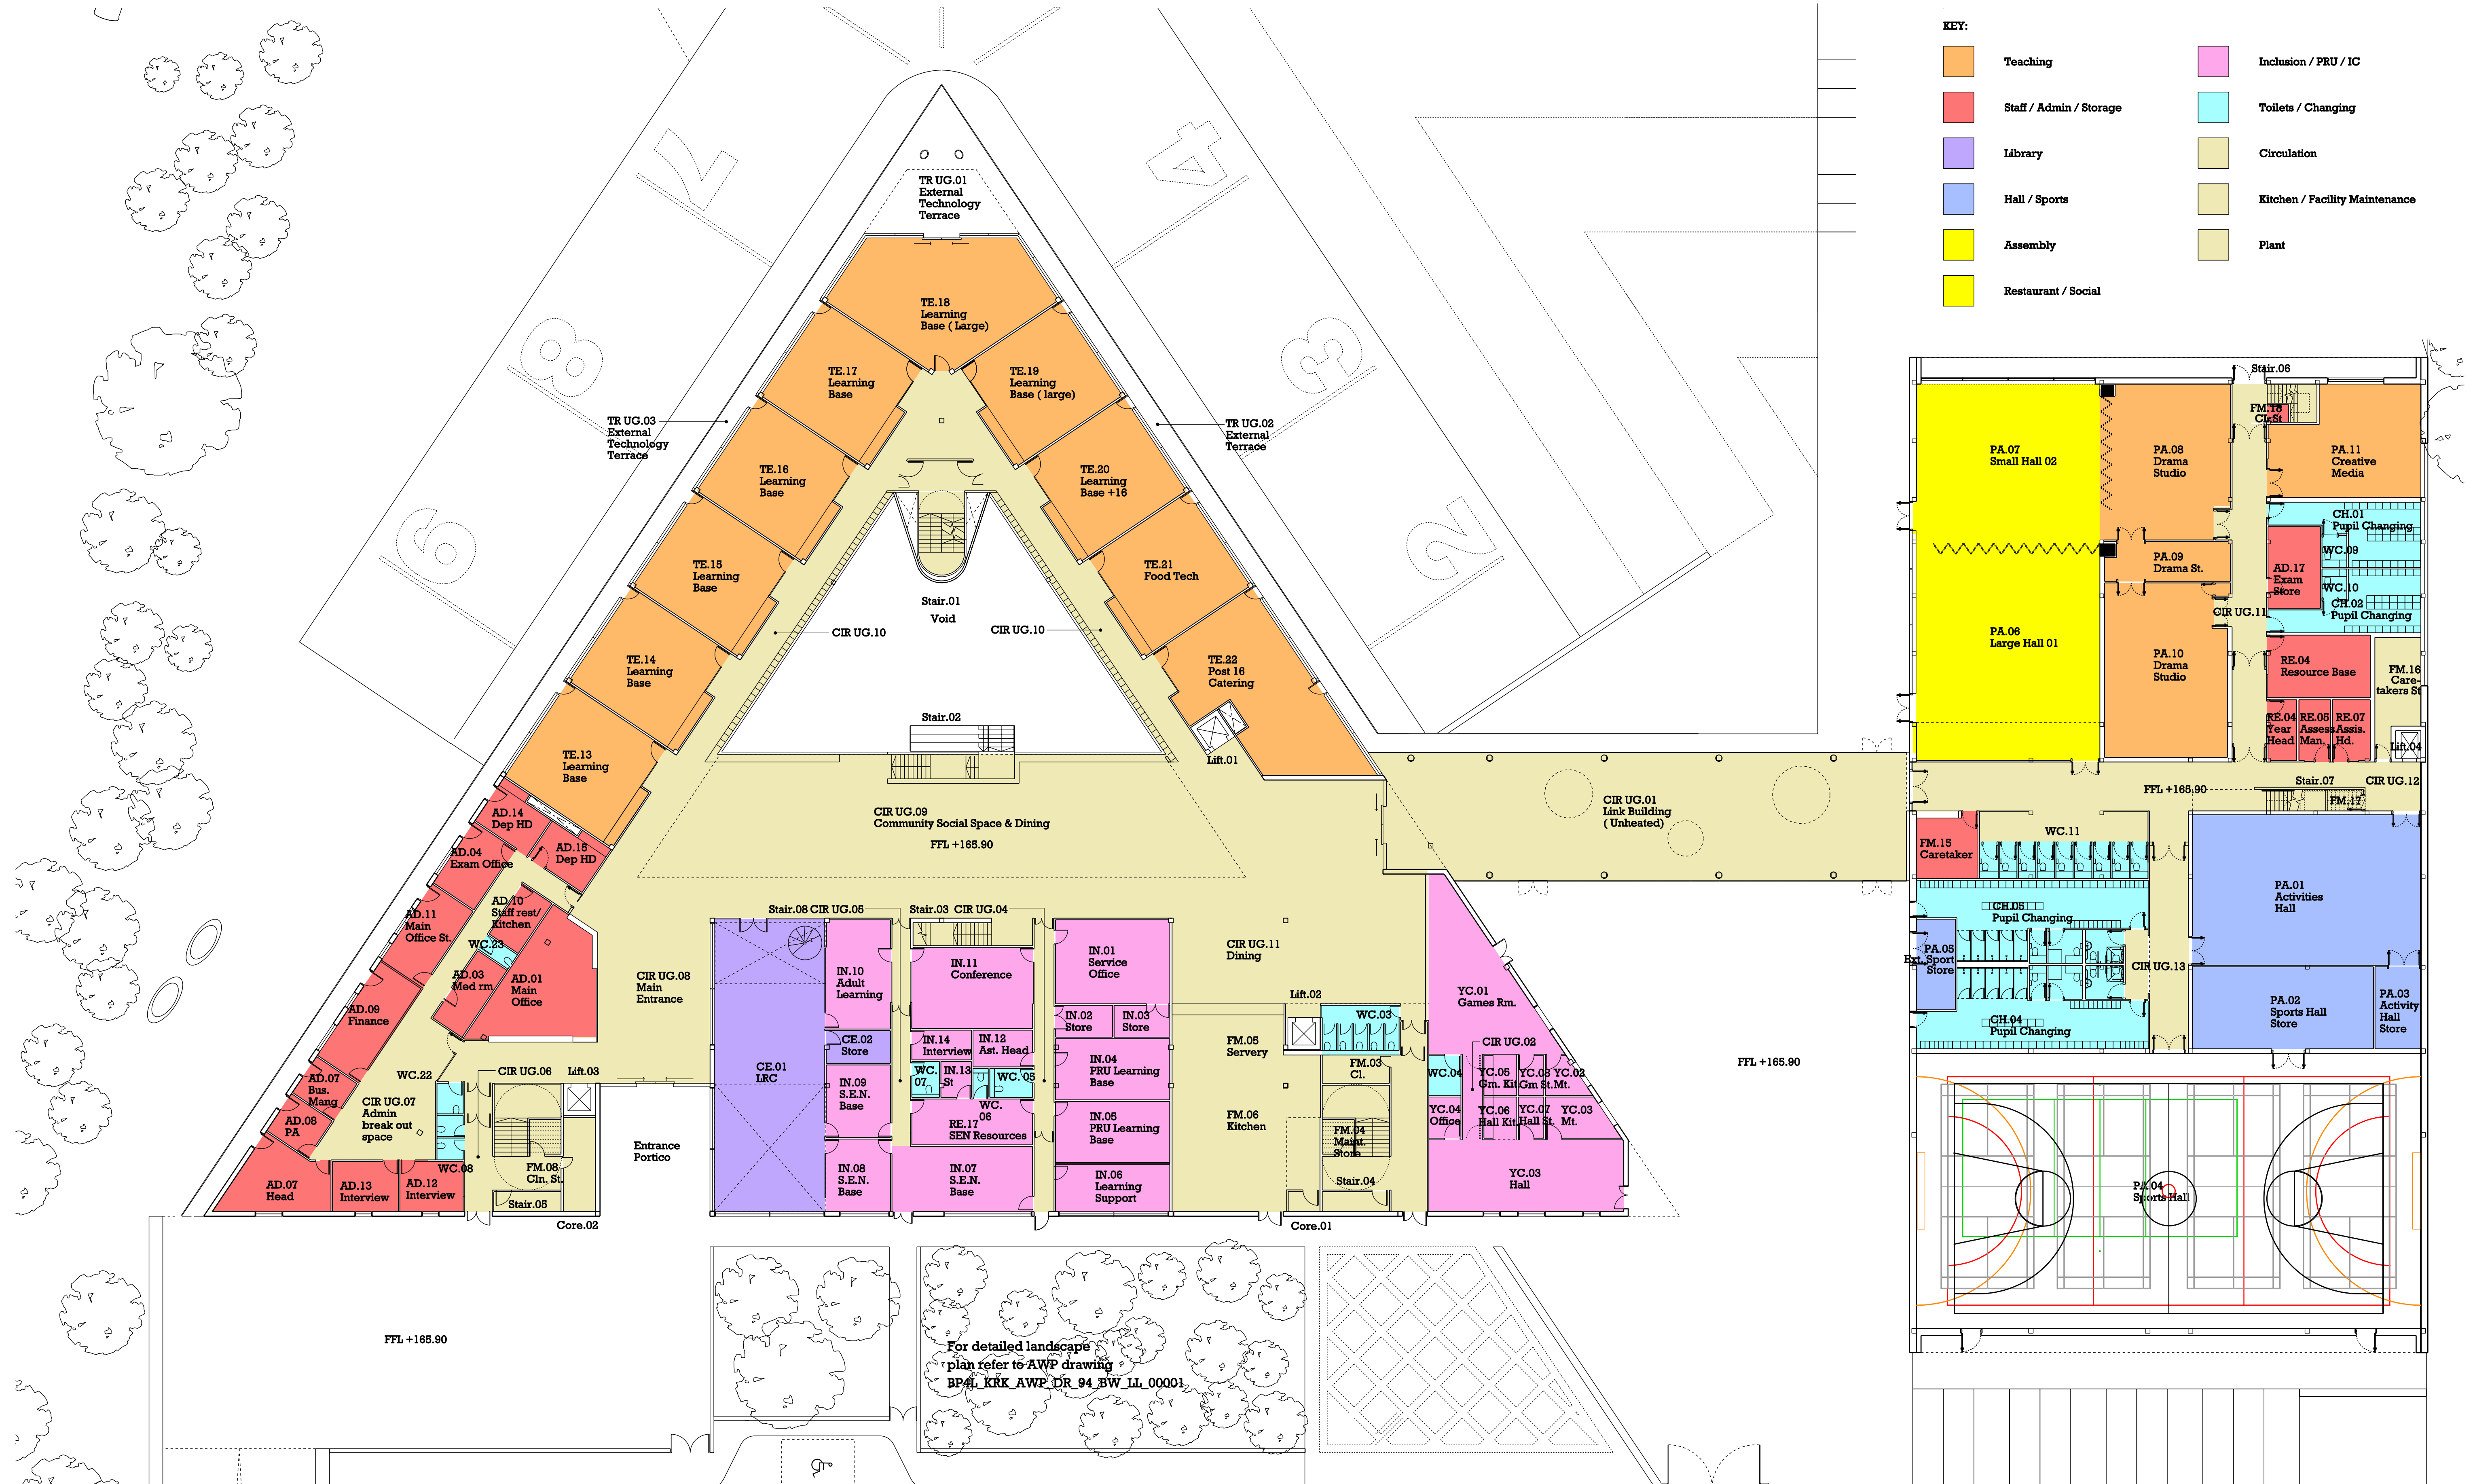

Do not scale from this drawing.

All dimensions to be checked on site by the contractor and such dimensions to be his responsibility.

Report all drawing errors, omissions and discrepancies to the architect.