



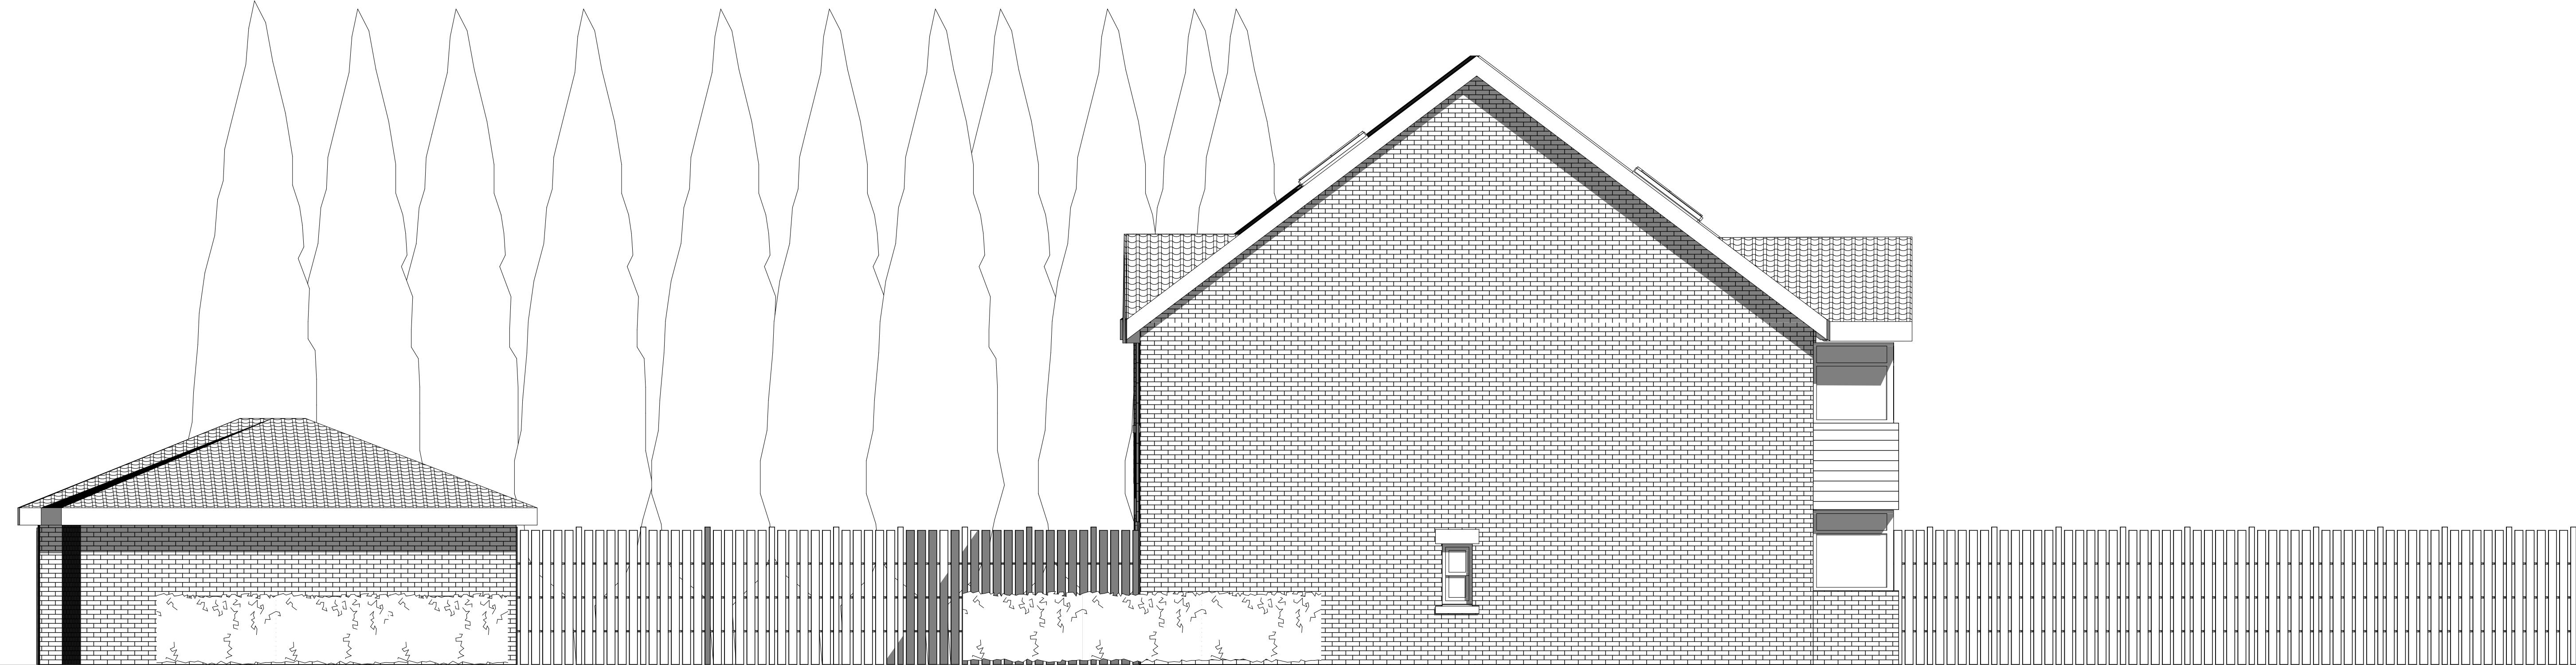

E-15

Elevation

1:50

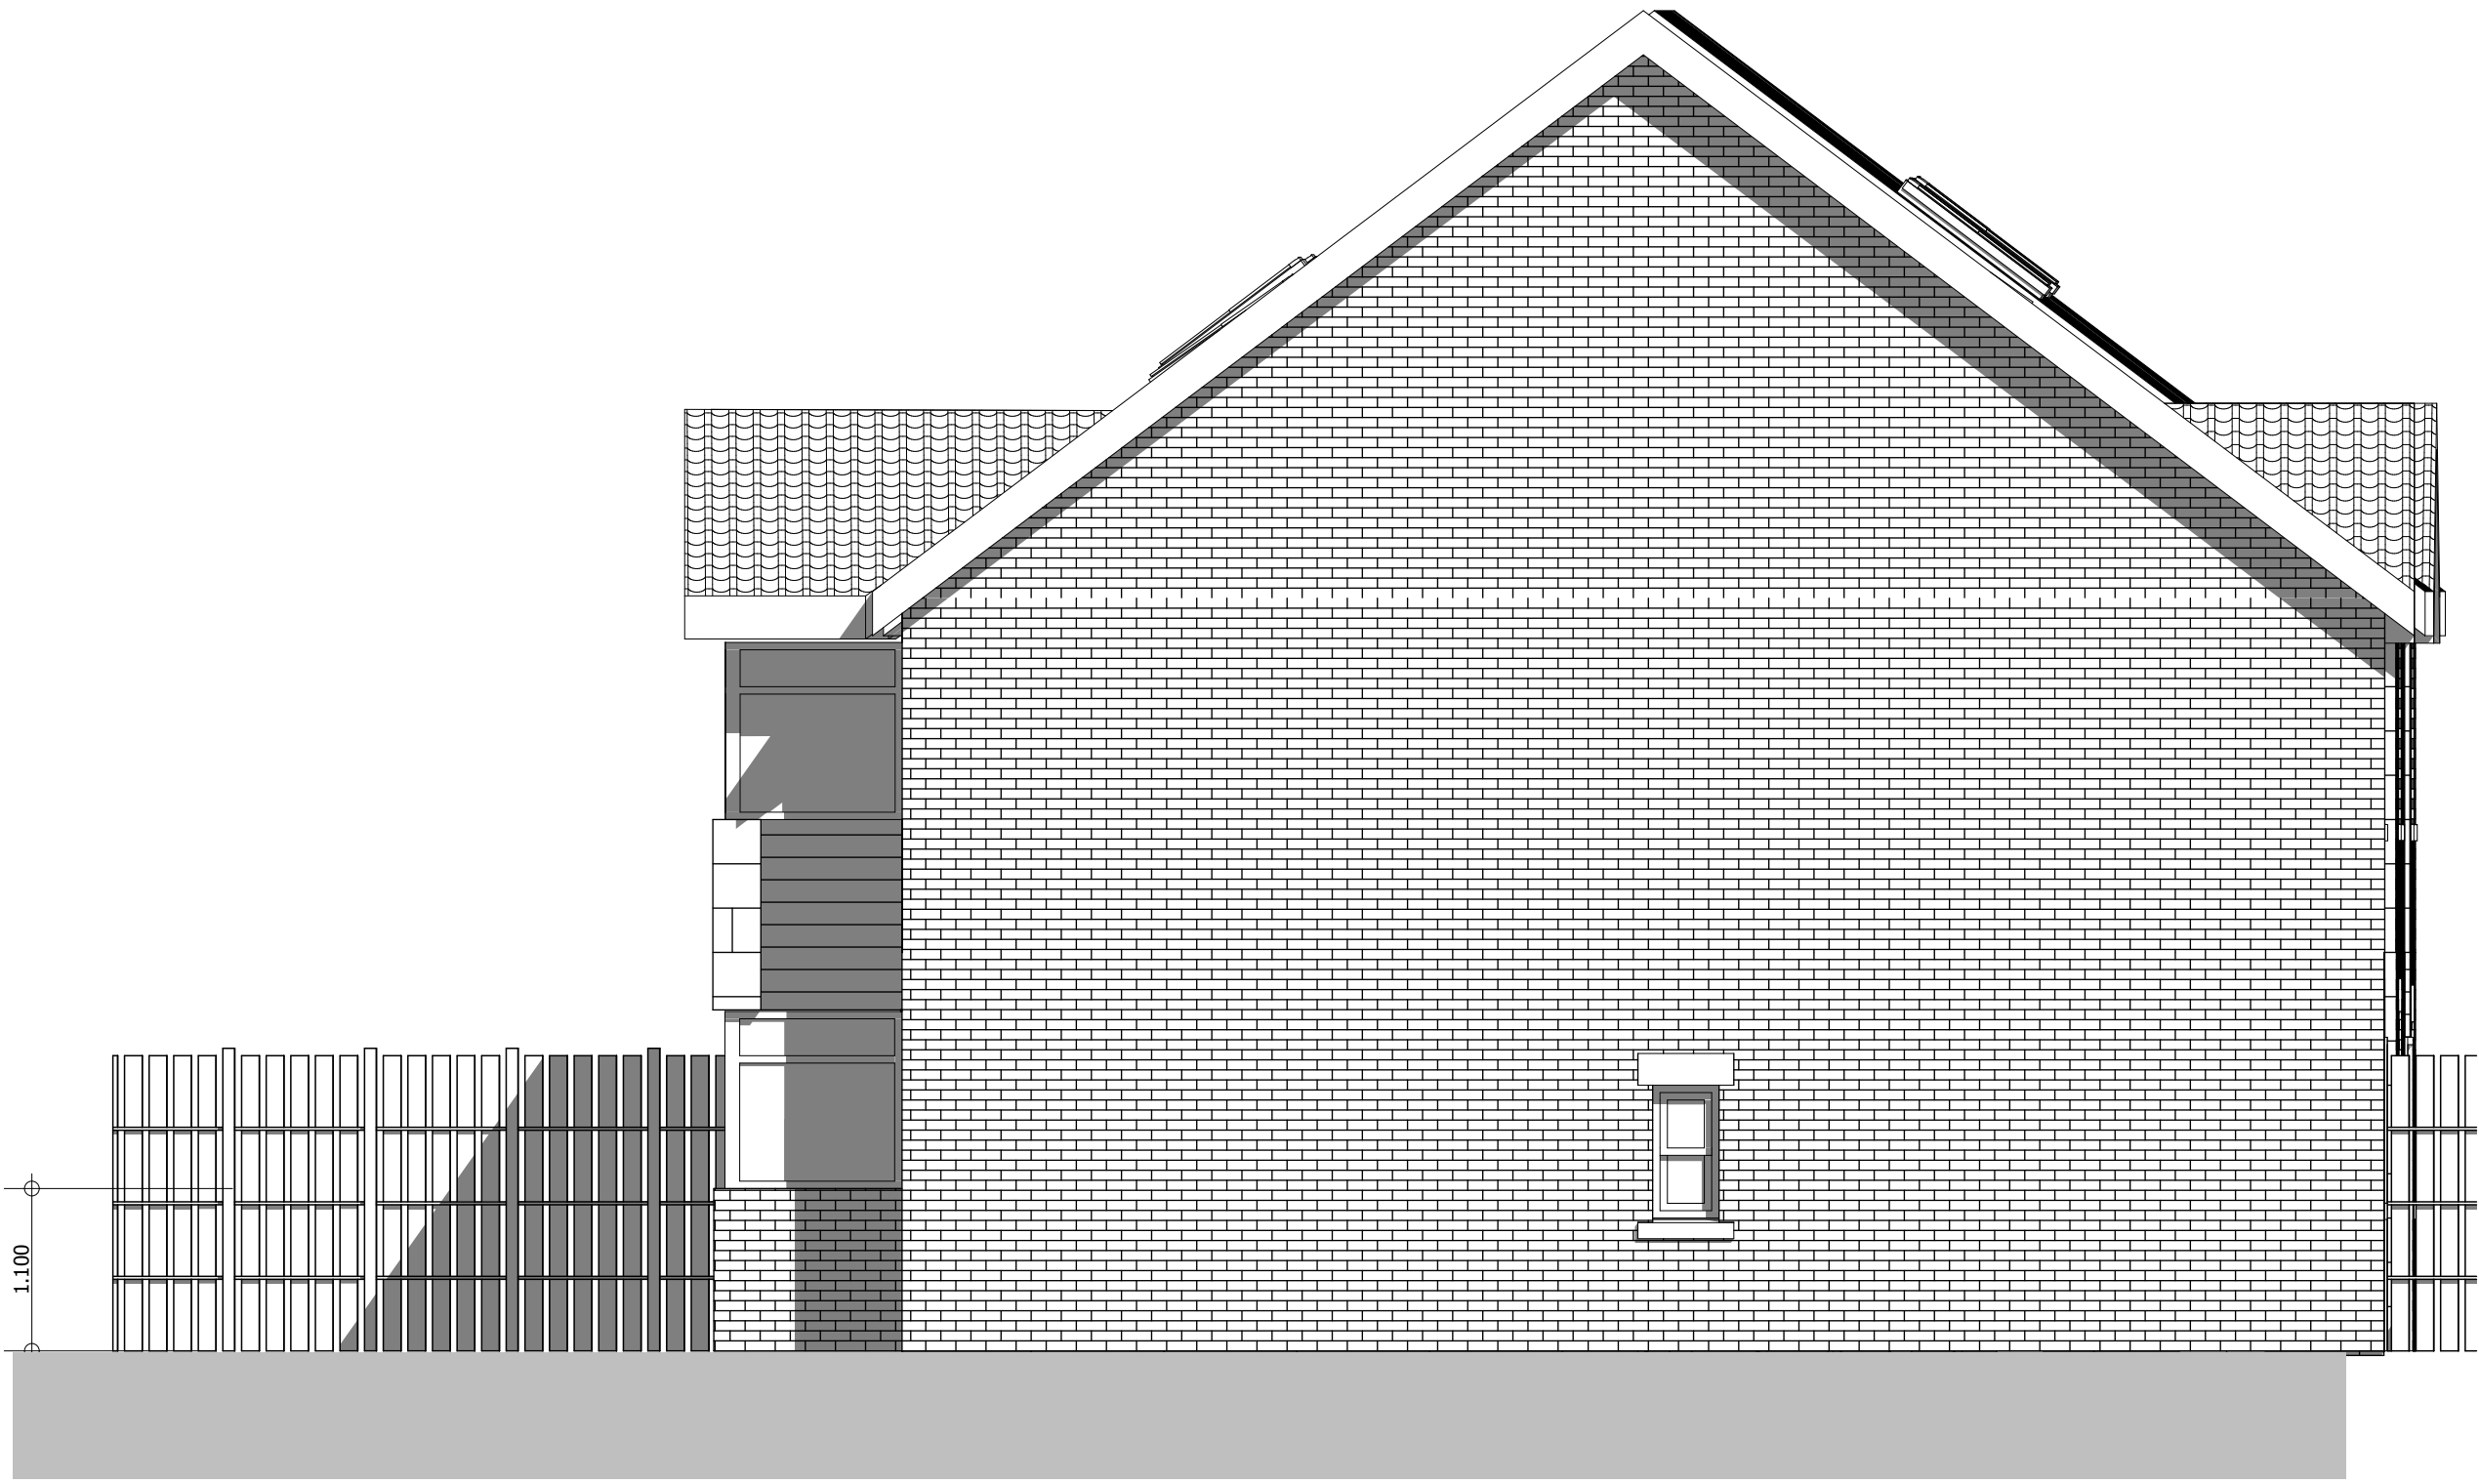

E-16

Elevation

1:50

A	24/1/14	Roof pitch to house reduced from 40 to 37 degrees, hipped roof added to double garage
Rev:	Date	Revision Notes

Client: Mr & Mrs D Wilson


Project: Proposed 2 Nr Residential Dwellings at:
The Caravan, Orchard Grove, Royston.
Barnsley S71 4FA

Drawing Title: Elevation 1

Scale: 1:50 Date:24/01/2014

Drawn By: AR Rev: A

Drawing Nr: E2

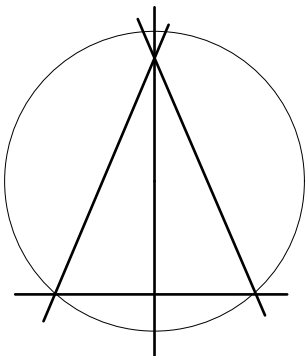

Alan Robinson
Chartered Architect BA Dip Arch RIBA BSc (Hons)
2 Gawber Road, Barnsley S75 2AF
Tel/Fax 01226 286066
Mob: 07947808933