




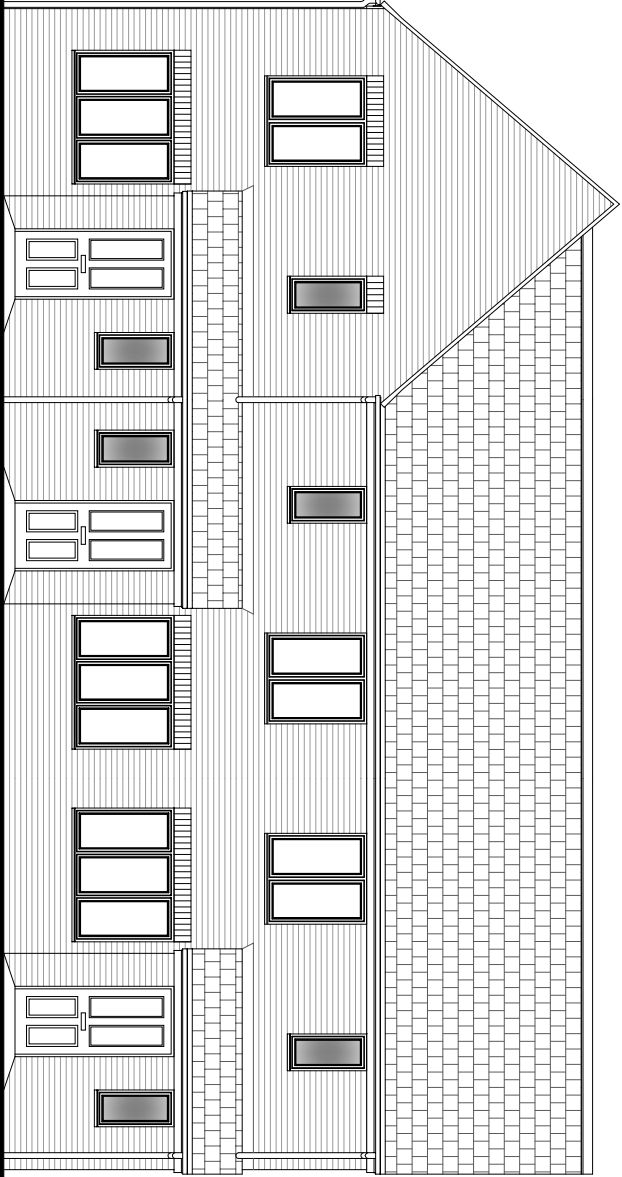


Front Elevation

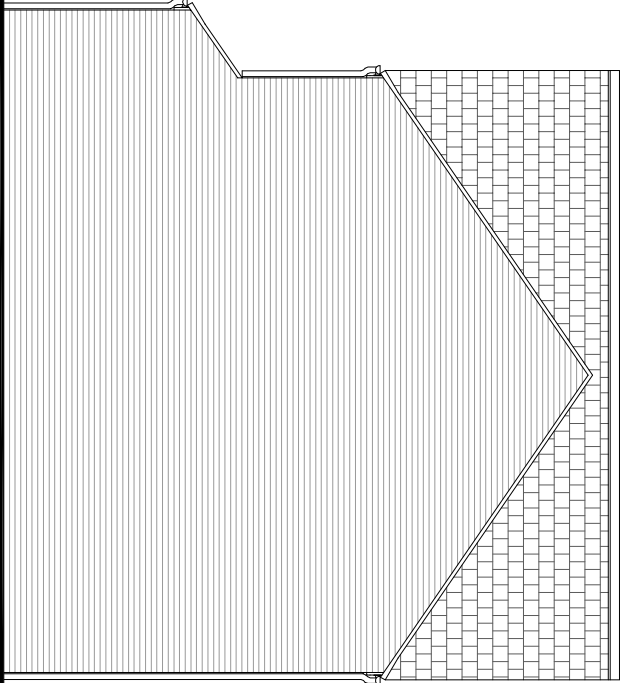


Side Elevation

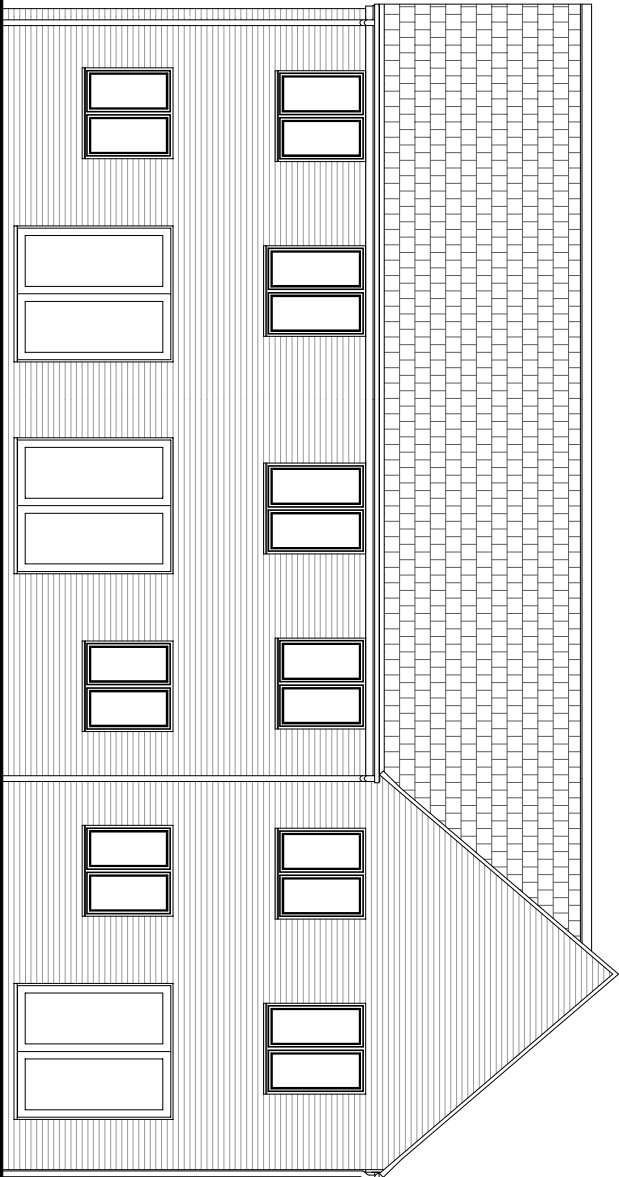


Rear Elevation

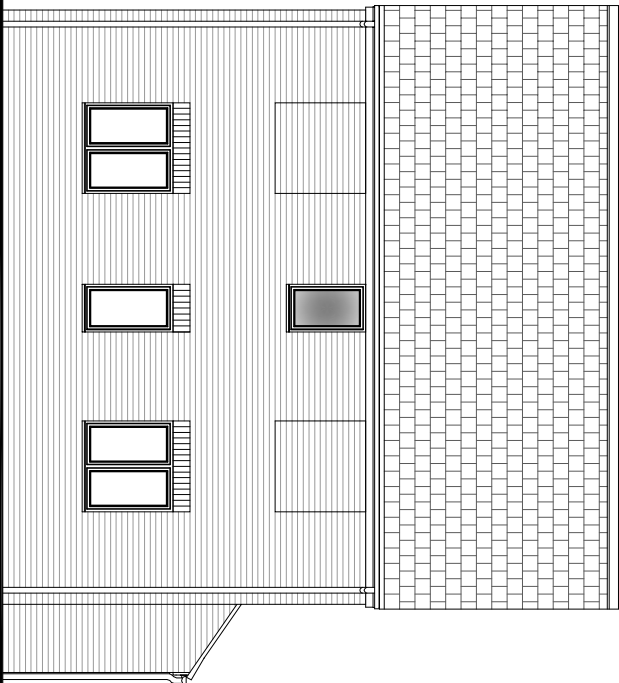

Side Elevation

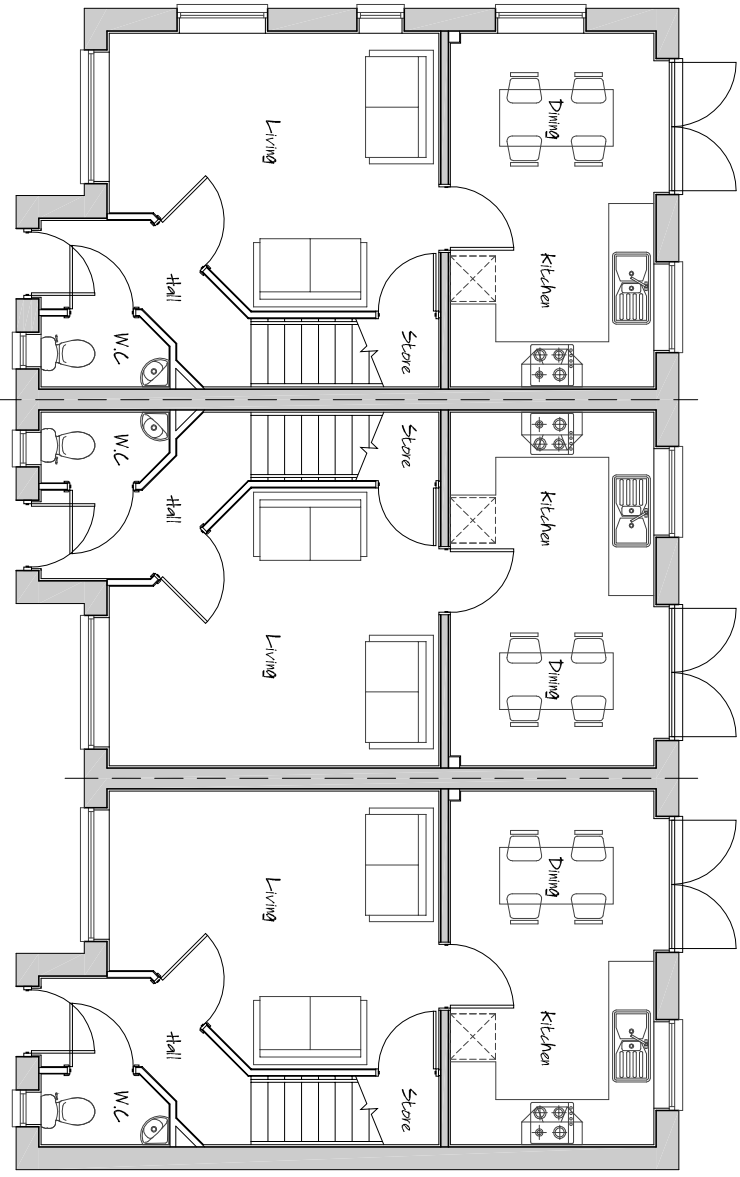

Ground Floor Layout

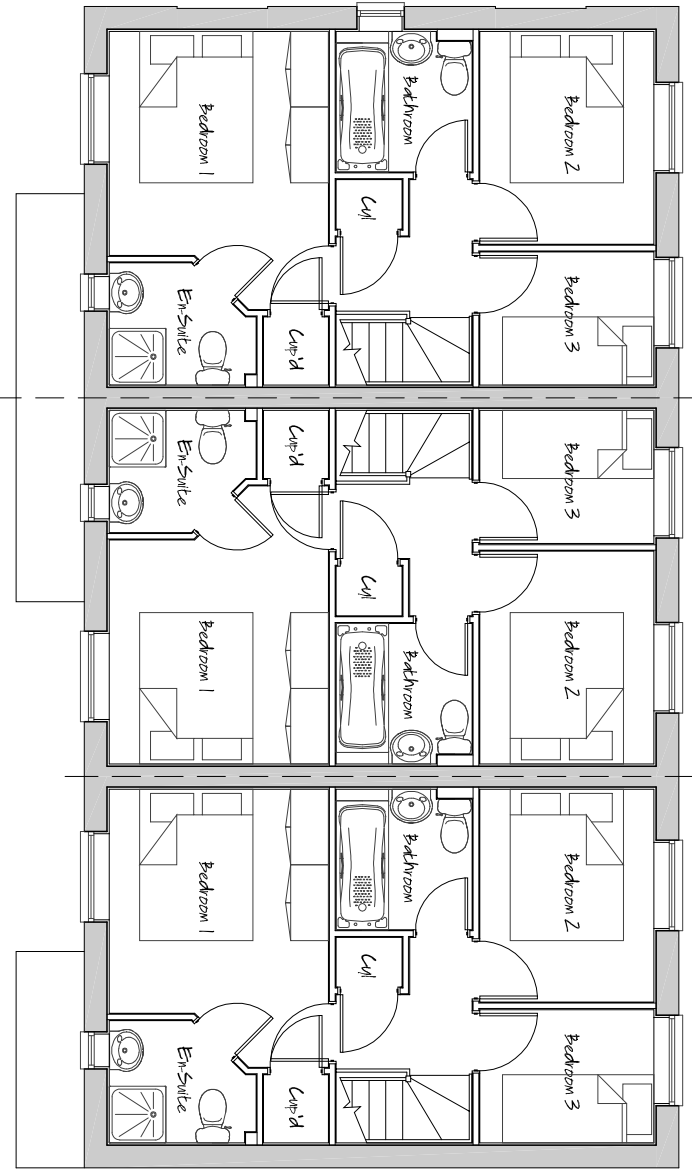

First Floor Layout

PLOTS 69-71 – PLANNING DRAWING

- architectural design
- town planning
- landscape architecture



John R Paley Associates

CLIENT

PERSIMMON WEST YORKSHIRE

PROJECT

RESIDENTIAL DEVELOPMENT
UPPER SHEFFIELD ROAD
BARNSELEY

DRAWING OF

PLOTS 69-71
PLOT SPECIFIC PLANNING DRAWING

MARKETING NAME

drawing no	rev	date
P09:4234:130	0	JULY 10

scale @ A2	drawn	check	date
1:100	RAN	CAH	JULY 10

1 Red Hall Crescent
Paragon Business Village
Wakefield
WF1 2DF

t-01924 383322
f-01924 384382
e-info@jrpassoc.co.uk