




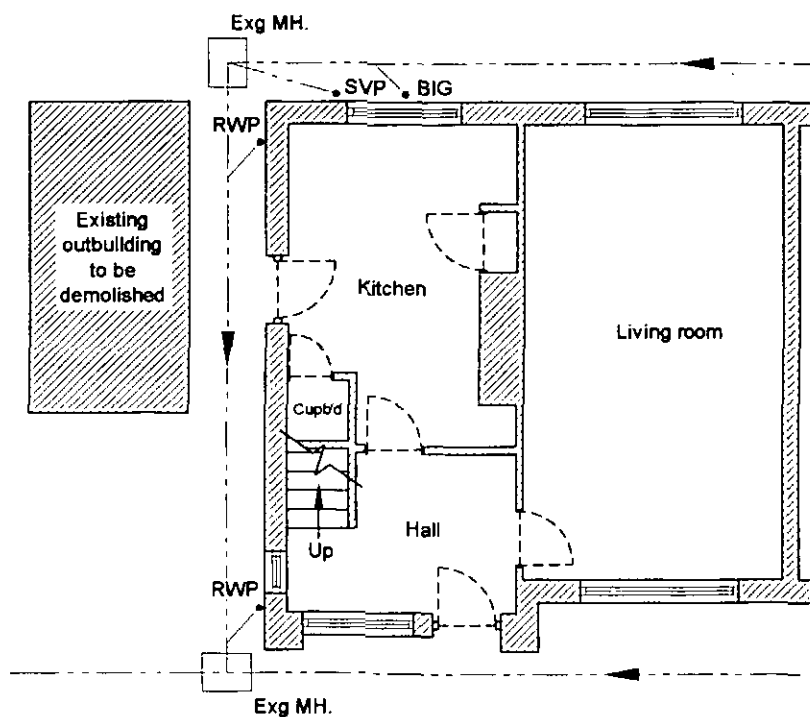


Ground Floor Existing 1:100

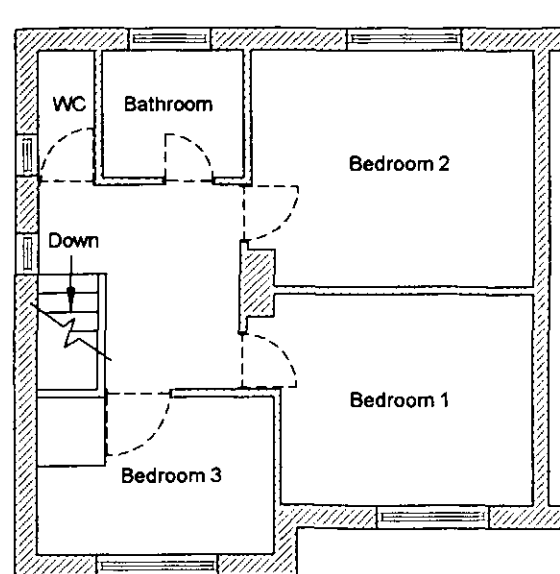


First Floor Existing 1:100

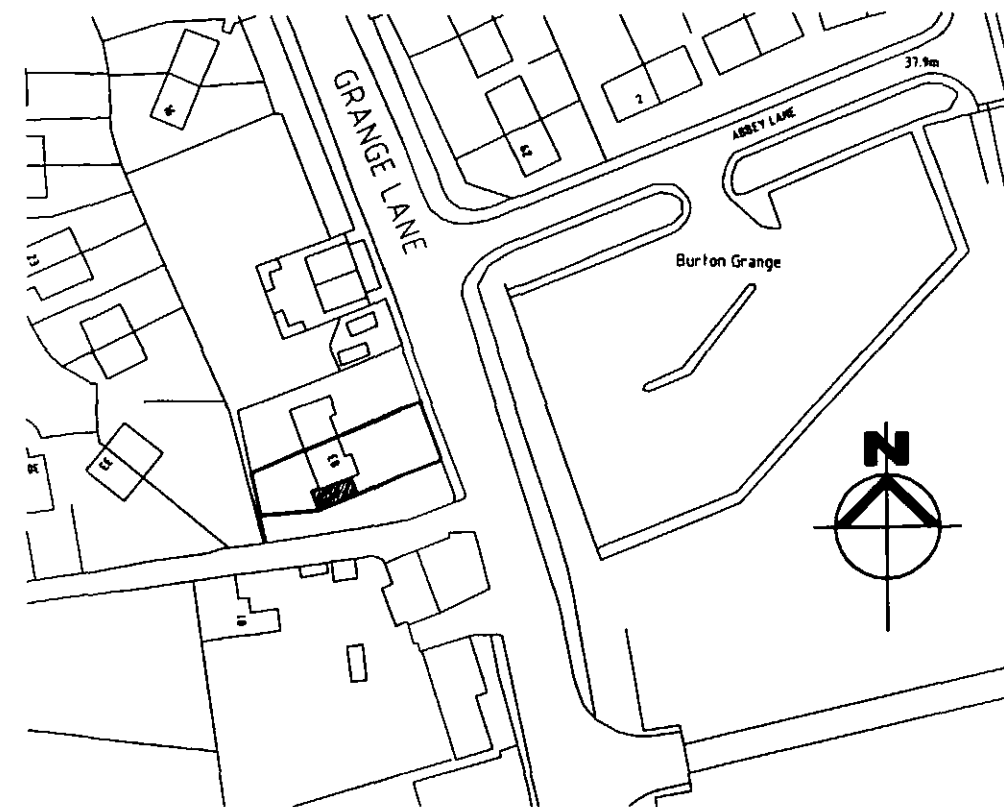


Site Location 1:1250

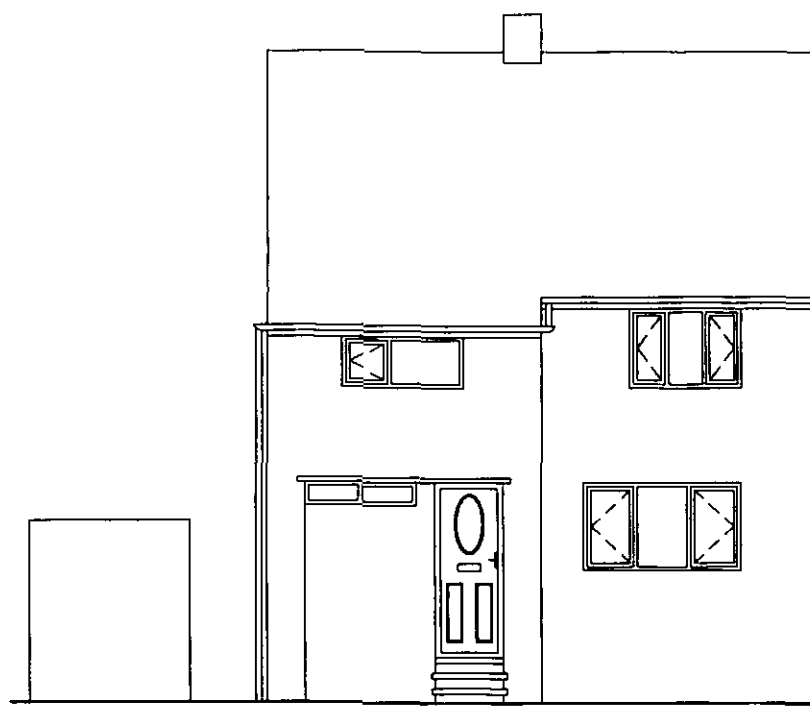

Front Elevation Existing 1:100

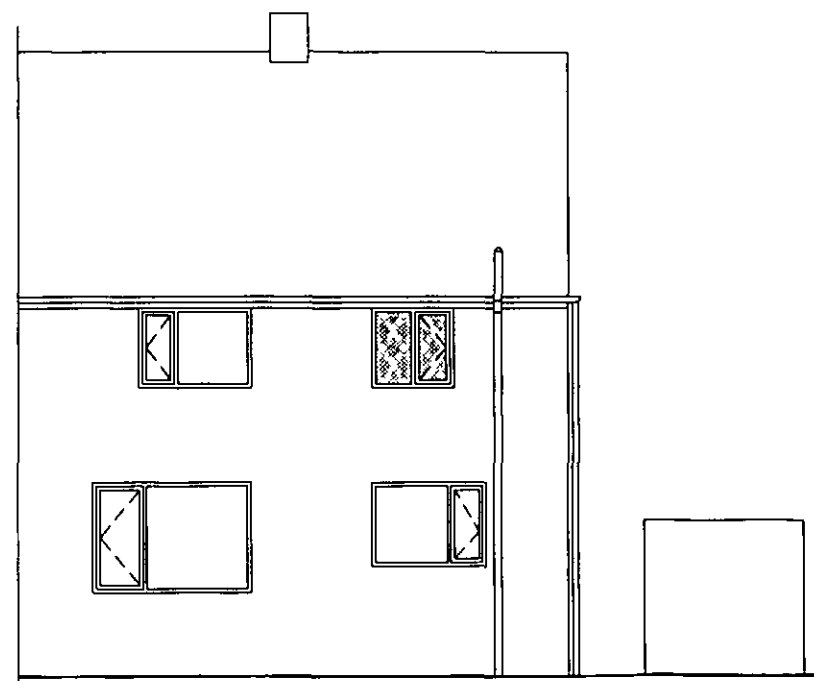

Rear Elevation Existing 1:100

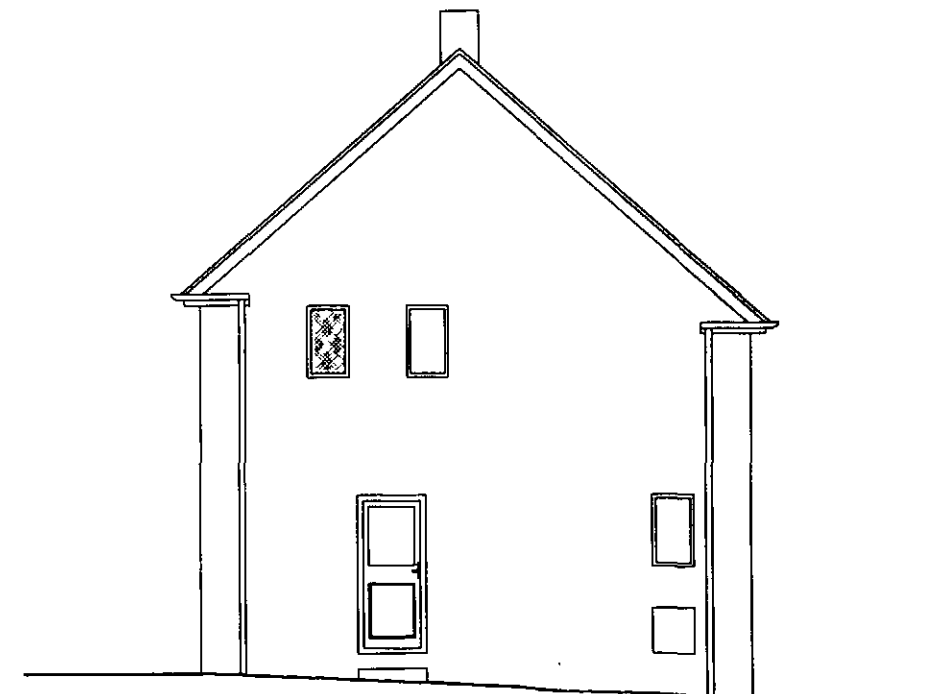

Side Elevation Existing 1:100

B - 14.06.10 - Boundary revised.
A - 12.04.10 - Border title revised.


JA DEAKIN

CAD DRAWING SERVICES LTD


95 Arundel Drive, Lundwood, Barnsley, S71 5LF. Tel: 07886030175
Email: info@jadcad-services.co.uk www.jadcad-services.co.uk

Project: Single Storey Side Extension
Address: 83 Grange Lane, Cundy Cross,
Barnsley, S71 5QF.
Drawing Title: Existing Plans & Elevations
Date: January 2010


Drawing No: 2010-1007-001
Revision B
Drawn By: JD
Scale @ A3: AS SHOWN
Drawing Status: APPROVAL

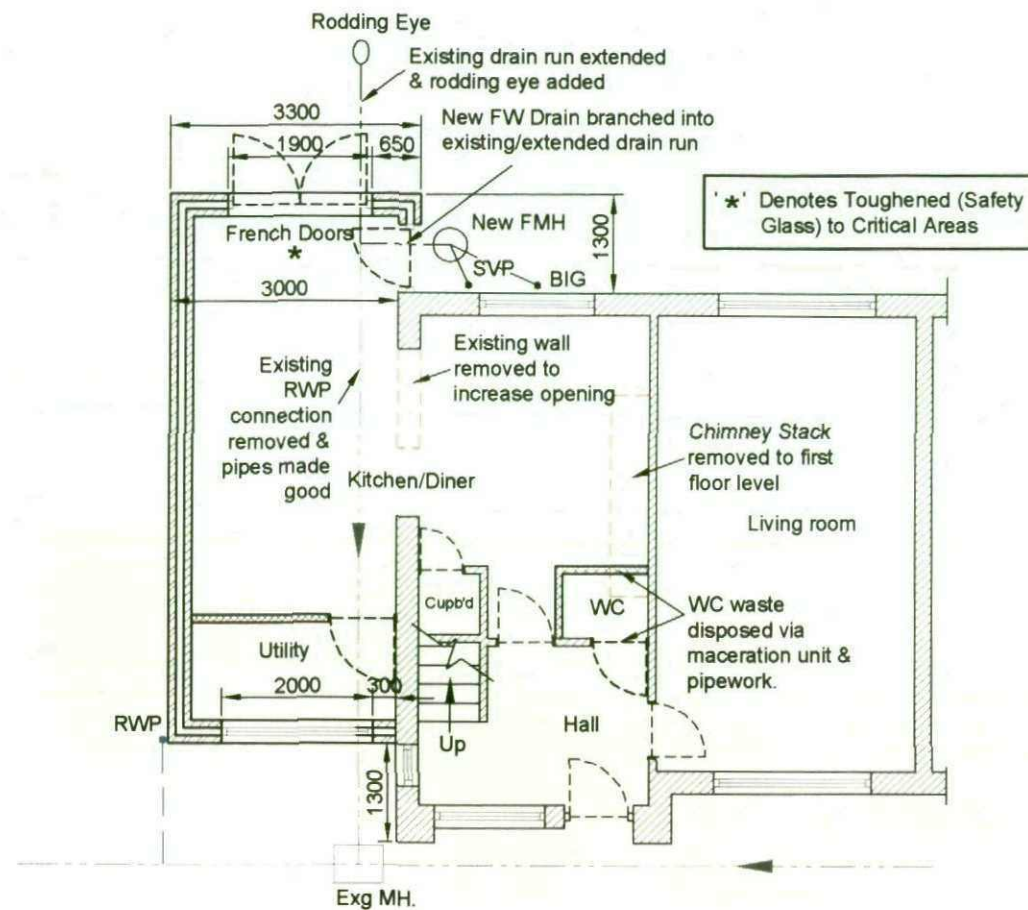

Ground Floor Proposed 1:100

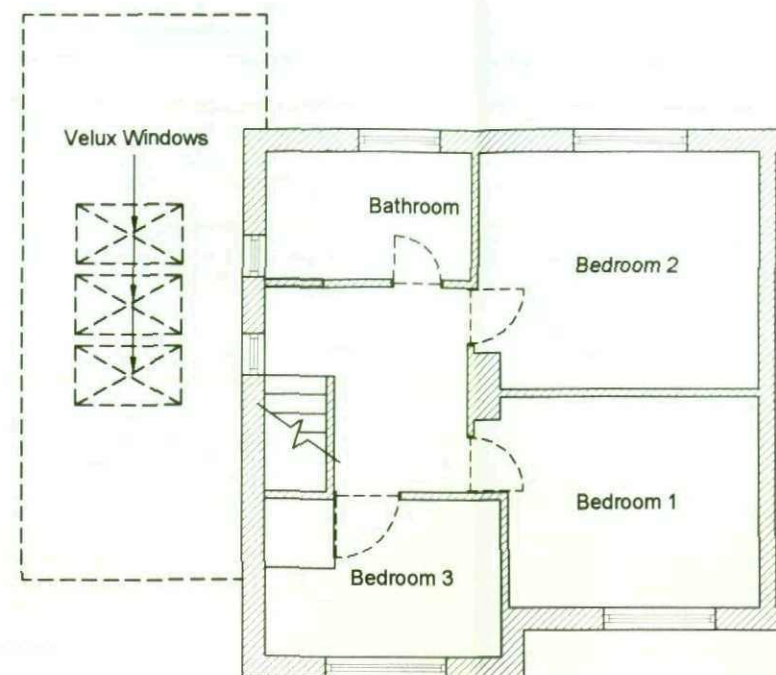


First Floor Proposed 1:100

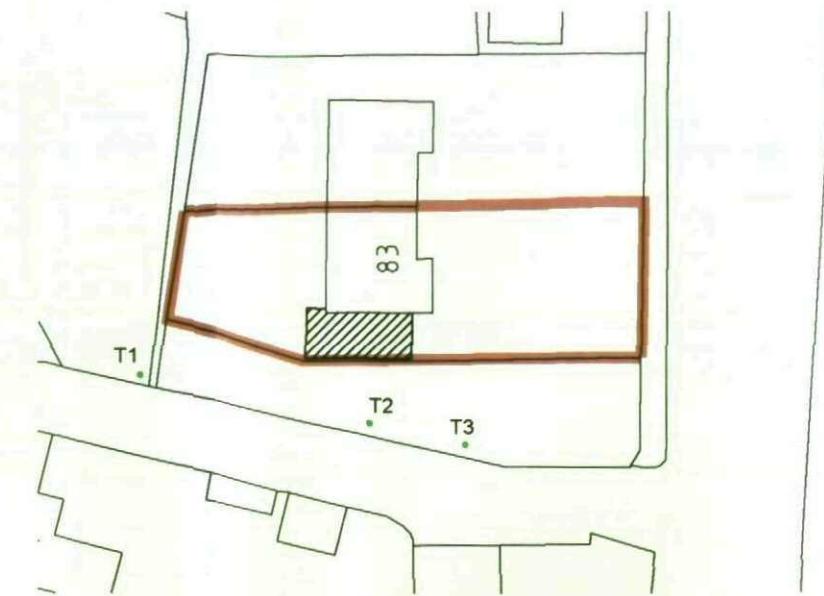


Site Plan 1:500



Front Elevation Proposed 1:100

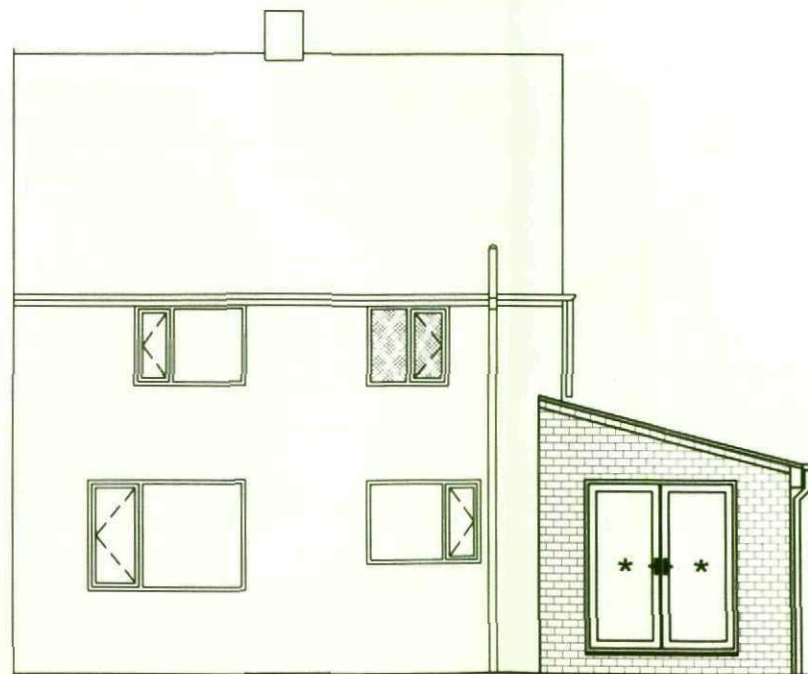

Rear Elevation Proposed 1:100

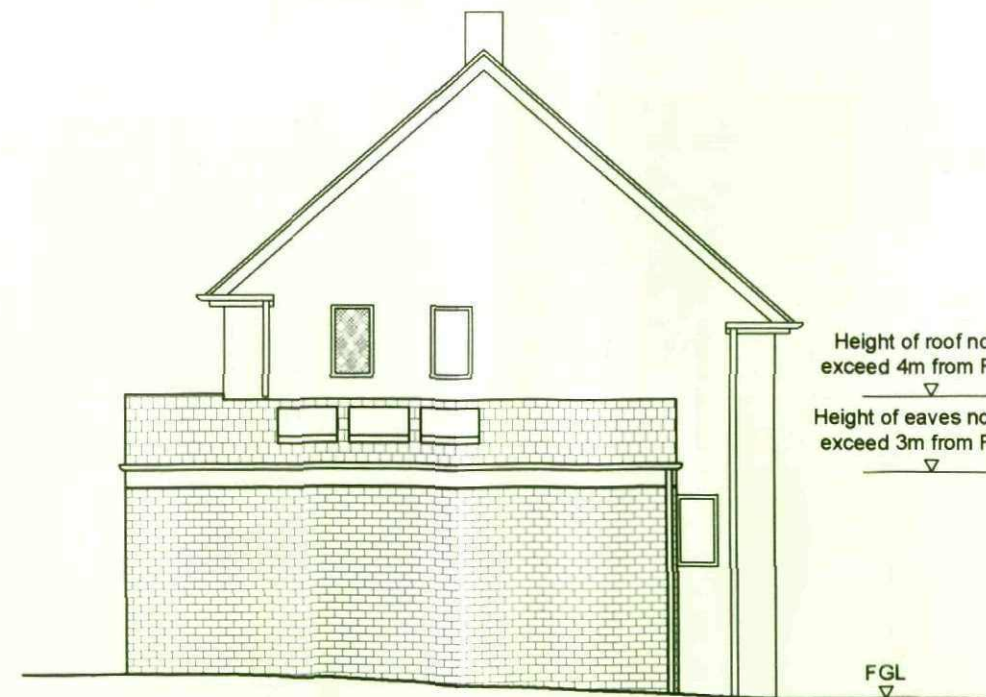

Side Elevation Proposed 1:100

B - 14.06.10 - Boundary revised.
A - 12.04.10 - Revised to single storey scheme.

Project: Single Storey Side Extension
Address: 83 Grange Lane, Cundy Cross,
Barnsley, S71 5QF.
Drawing Title: Proposed Plans & Elevations
Date: January 2010

Drawing No: 2010-1007-002
Revision B
Drawn By: JD
Scale @ A3: AS SHOWN
Drawing Status: APPROVAL

JA DEAKIN
CAD DRAWING SERVICES LTD
95 Arundel Drive, Lundwood, Barnsley, S71 5LF. Tel: 07886030175
Email: info@jadcad-services.co.uk www.jadcad-services.co.uk