


OPEN SPACE



SCHEDULE OF ACCOMMODATION

NO.	ACCOMMODATION	NO.
12	Apartment Block	25
8	Willow 1 Storey	26
25	Brampton 2 Storey	27
2	Atterbeck 2 Bed Detached / Terraced House	28
11	Hambury 3 Bed Detached / Terraced House	29
34	Ratford 3 Bed Detached / Terraced House	30
56	Satford 2 Storey	31
40	Hatfield 2 Storey	32
41	Clayton Corner 2 Storey	33
15	Clayton 2 Storey	34
1	Clayton 2 Storey	35
40	Roseberry 2 Storey	36
22	Kendal 4 Bed Detached	37
10	Chedworth 4 Bed Detached	38
1	Chedworth Corner 2 Storey	39
19	Whitby 2 Storey	40

SITE ENTRANCE

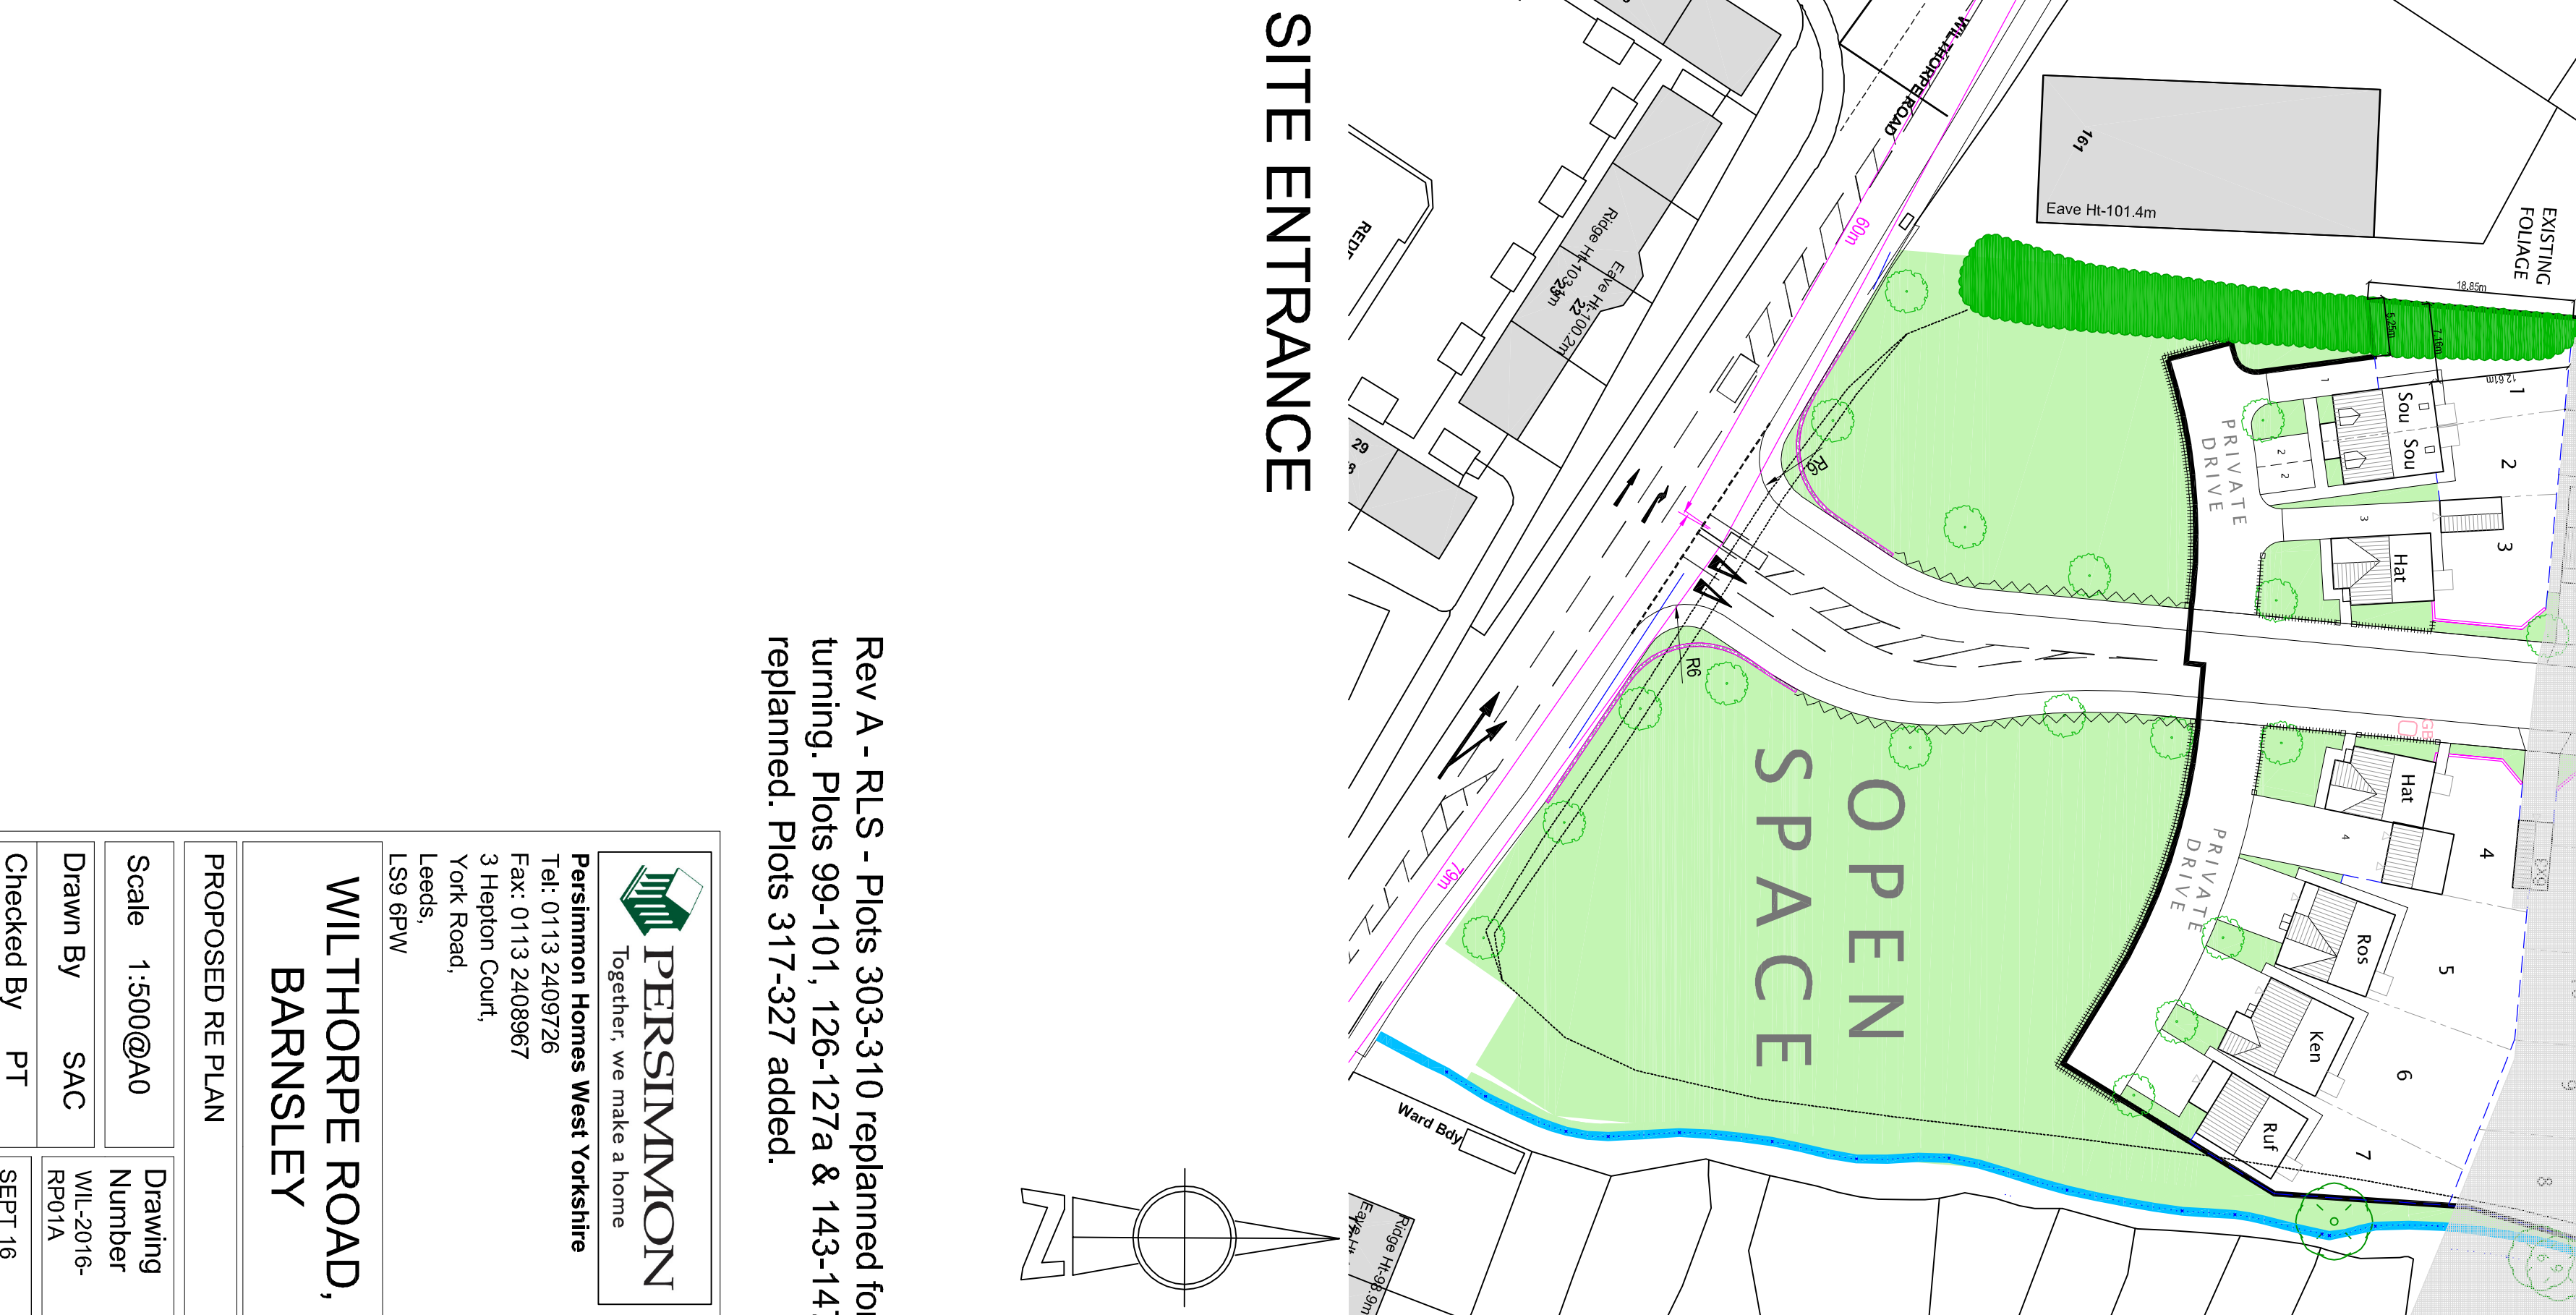

Rev A - RLS - Plots 303-310 replanned for turning. Plots 99-101, 126-127A & 143-147 replanned. Plots 317-327 added.

WILL THORPE ROAD, BARNSELEY

PERSIMMON
Together, we make a home
Persimmon Homes West Yorkshire
Tel: 0113 2409726
Fax: 0113 2409867
V. Thompson Court,
Leeds, LS9 6PW

PROPOSED RE-PLAN

Scale 1:500@A0
Drawn By SAC
Checked By PT

Drawing Number WIL-2016-RP01A
SEPT 16

Total = 337