


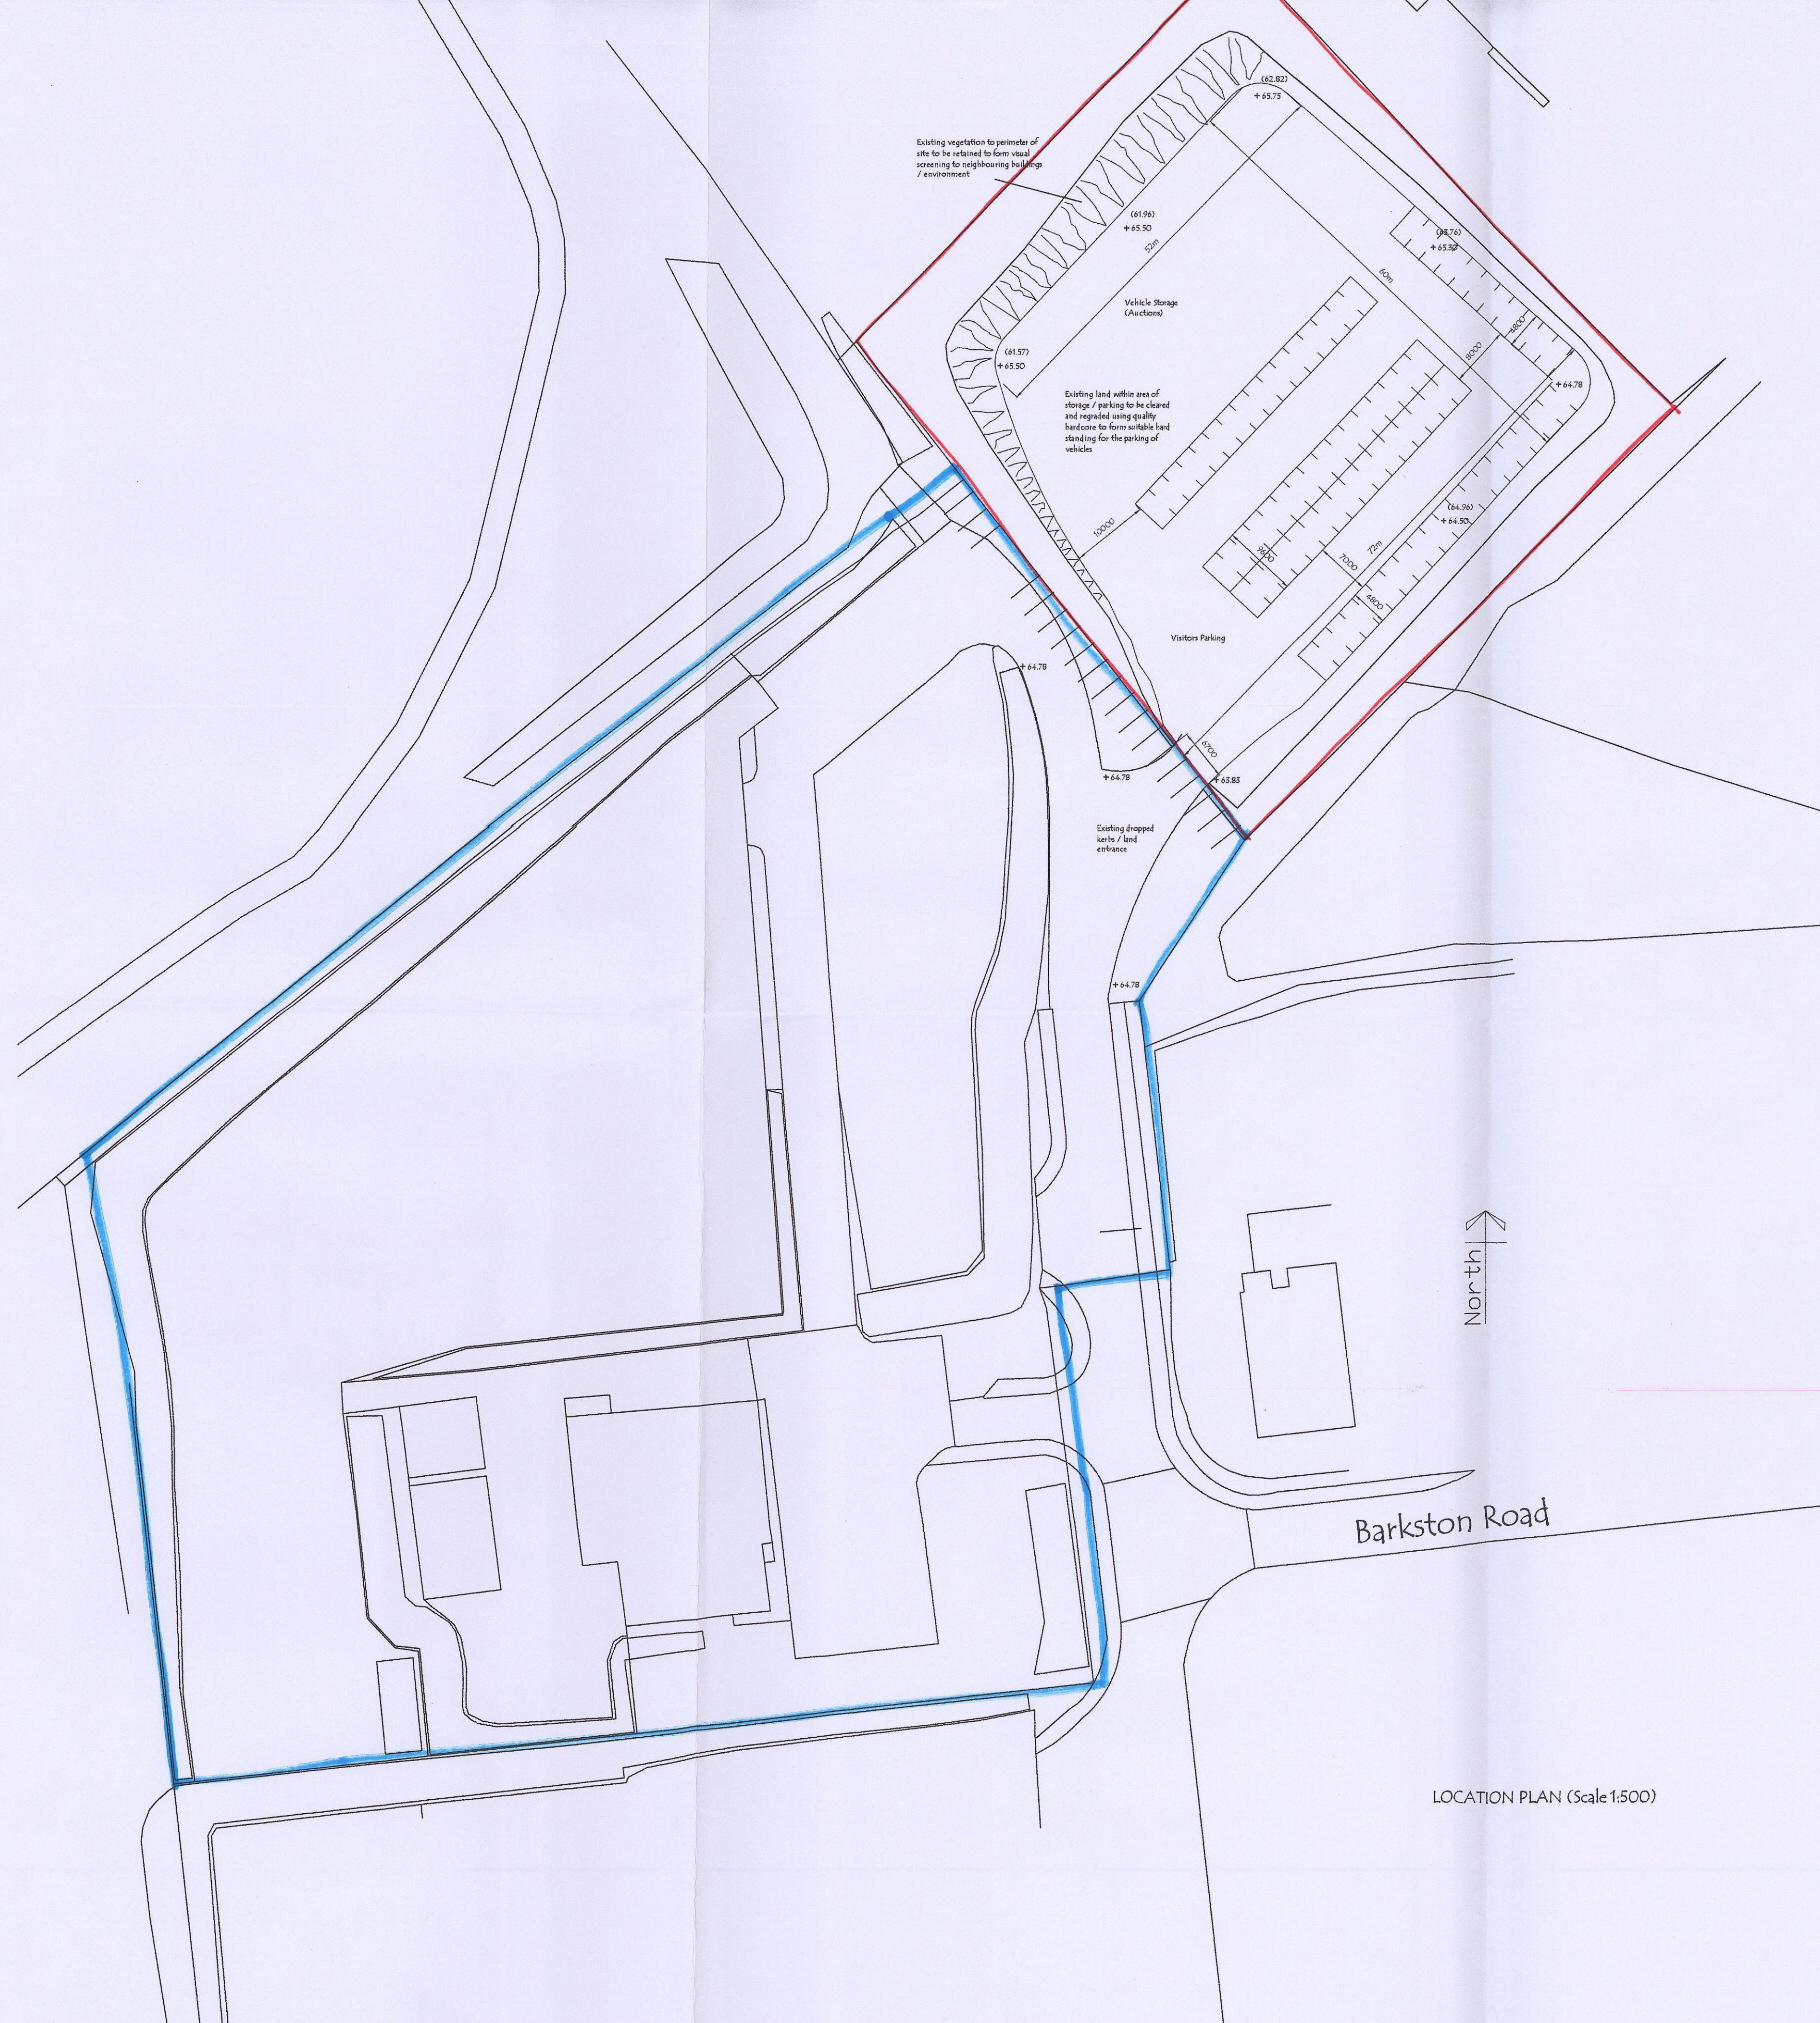

SECTION THROUGH BANKING
 NORTHWEST BOUNDARY (Scale 1:50)

LOCATION PLAN (Scale 1:500)

DMBC CORPORATE MAIL ROOM
11 SEP 2016
Received by: ORIGINAL COPY

Carfeld Building Surveying Ltd
 Architectural and Building Consultants
 Carfeld House, Pinfold Lane
 Kirk Smeaton VF8 3JT Tel: 01977 621360

Project
 Watts and Associates
 Barkston Road
 Carlton Industrial Estate
 Barnsley

Title
 Change of Use of Scrub Lane to
 Provide Parking / Storage

Date Aug 15	Scale As Shown	Dwn
----------------	-------------------	-----

Dwg No 15-11 / SK01	Rev.
------------------------	------