





Front Elevation.

1 : 100

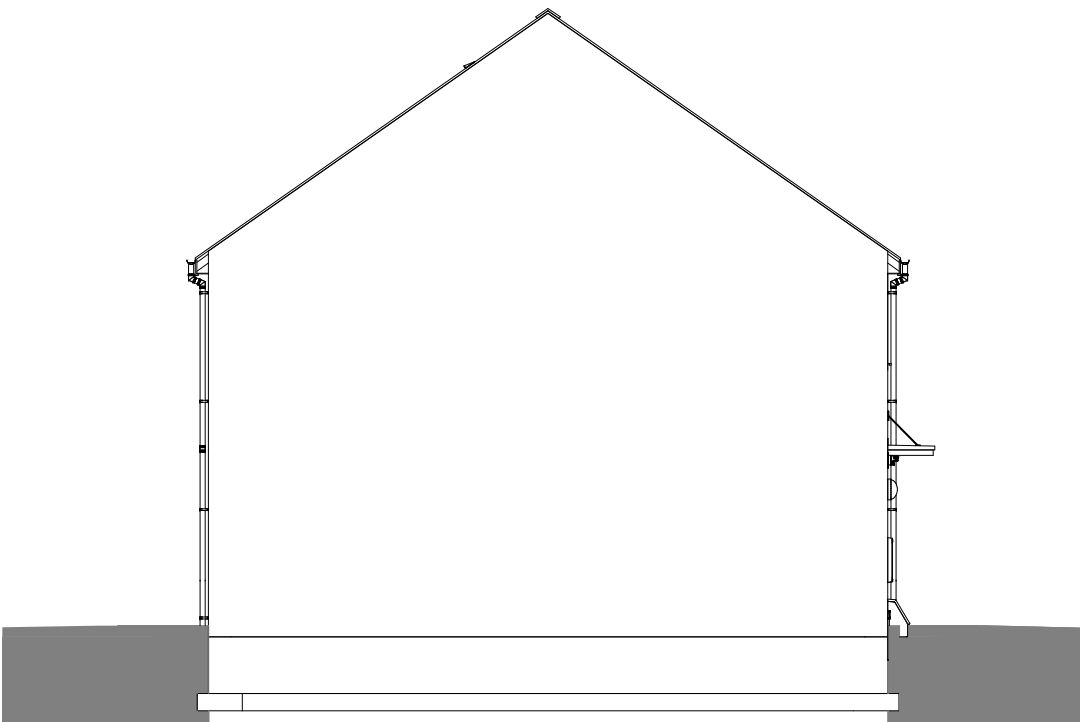


Left Elevation.

1 : 100

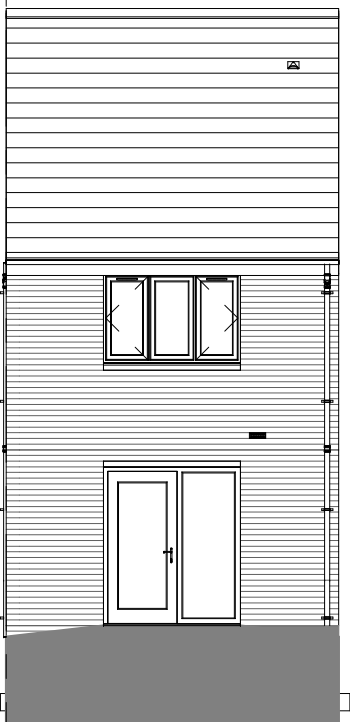


Rear Elevation.

1 : 100

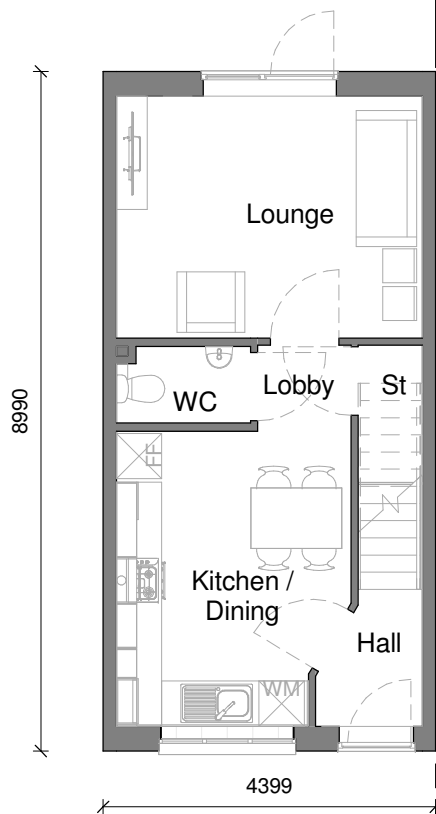

Ground Floor.

1 : 100

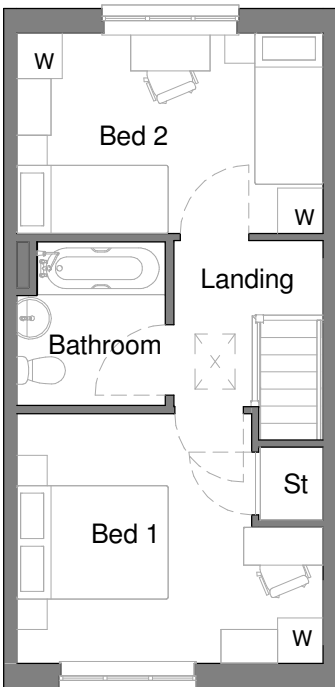

First Floor.

1 : 100

Planning Sheet Notes:

Type and style of roof tiles and facing materials including external features such as canopies, cills, heads, fascias, windows and doors as site specification and to Local Authority Approval. SHOWN INDICATIVE ONLY ON THIS PLAN

Area Schedule - Sales		
Name	Area	Area Sq Ft
Ground Floor GIA	33.75 m ²	363.24 SF
First Floor GIA	33.75 m ²	363.24 SF
	67.49 m ²	726.48 SF

Area Schedule - Build		
Name	Area	Area Sq Ft
Ground Floor Build	34.37 m ²	369.93 SF
First Floor Build	34.37 m ²	369.93 SF
	68.74 m ²	739.87 SF

 Keepmoat Homes						
House Type Range				Sub Range		
2018 Range				DQS		
Scale at A3		Date	Drawn	Checked		
As indicated		05.12.17	JF	NTL		
Pack Title						
The Lawton Working Drawing Pack						
Sheet Name						
Planning Drawings						
Colours Code:	House Type Code		Plotting	Handing	Style	Issue
	LAWTON		END	AS	BB	01
Project Drawing Pack No:	Project			Pack No.	Rev	Sheet
	18CORE			2010	1	201