




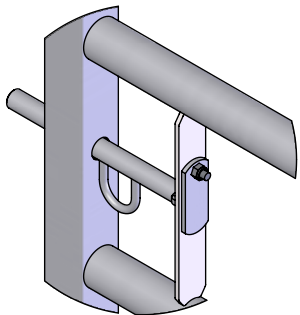

20 DIA. KEYHOLE / PENDULUM
SLIDING BOLT DETAIL

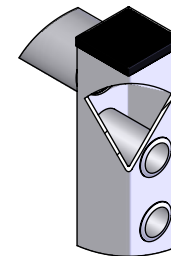

SLEEVED STILE DETAIL

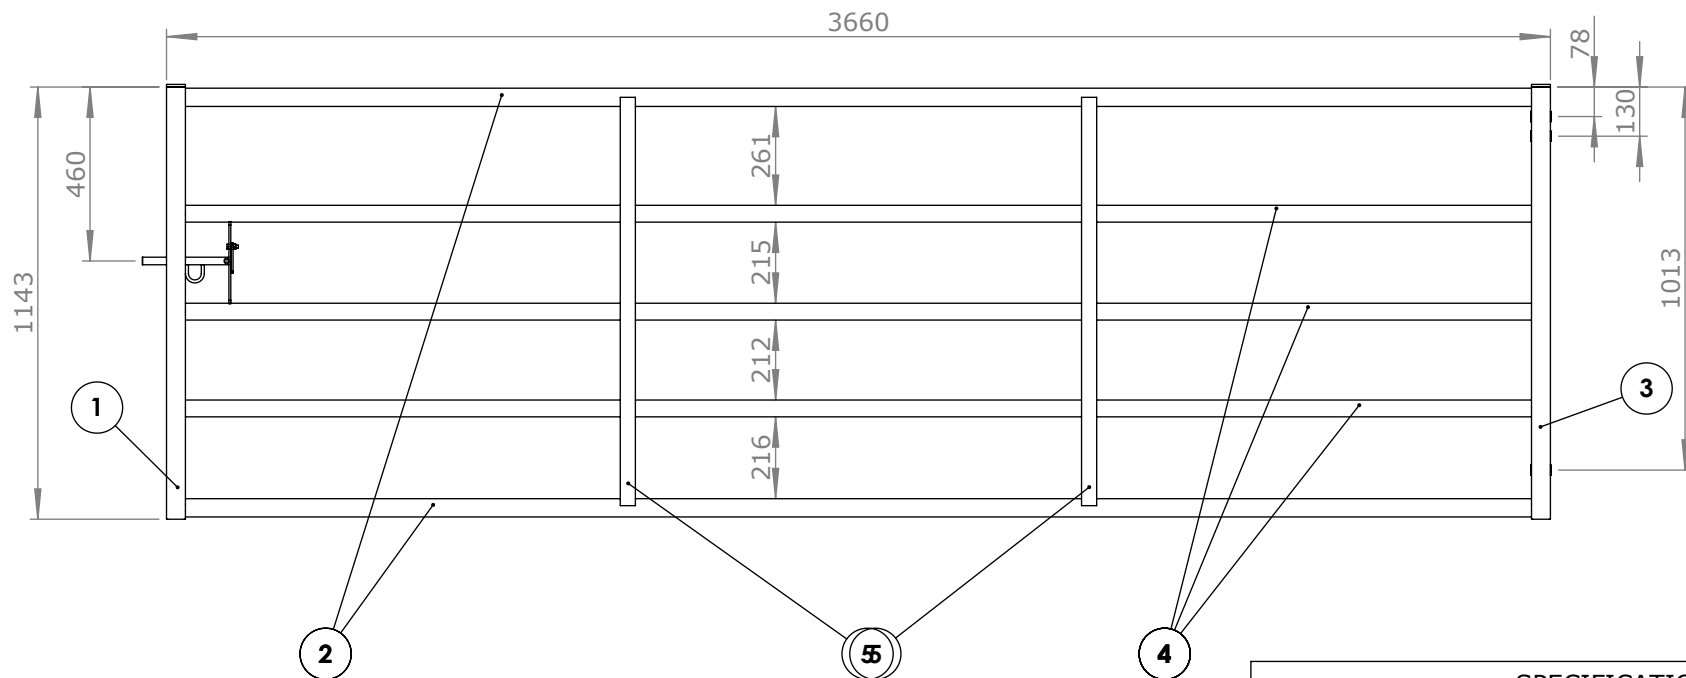

SPECIFICATION	
5	40 X 6 FLAT
4	Ø44.5 TUBE
3	50 X 50 SHS
2	Ø48.3 TUBE
1	50 X 50 SHS
REF NO.	DESCRIPTION
TITLE	
3660L 5 RAIL CATTLEYARD GATE	