


This document should not be relied on or used in circumstances other than those for which it was originally prepared and for which Anthony Snowden Architect was commissioned. Anthony Snowden Architect accepts no responsibility for this document to any parties other than the person by whom it was commissioned. Do not scale from this drawing. All dimensions to be checked on site. Report any discrepancies immediately.

DRAWN	AS	DATE	22.10.08
DESCRIPTION	REV	DATE	
Amended projecting stair	01	17.02.09	


Copyright in this document belongs to Anthony Snowden Architect and all rights in it are reserved by the owner. No part of this drawing may be copied, transferred or made available to users other than the original recipient including electronically without prior permission from Anthony Snowden Architect			

WORK STAGE		SCALE	
D		1:100	
PROJECT NO.	DRAWING NO.	REV.	
001	003	01	

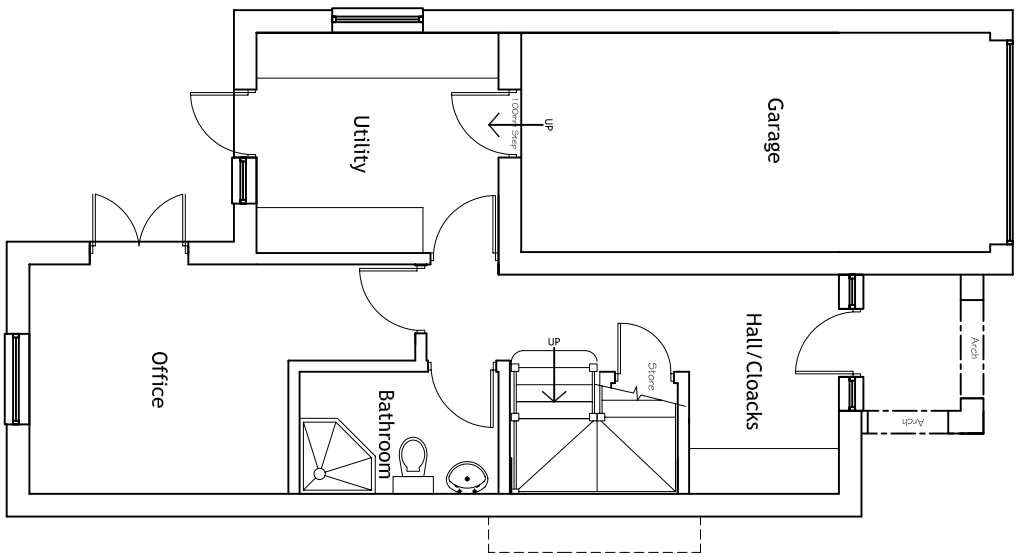


GROUND FLOOR PLAN

0 1m 2m 3m

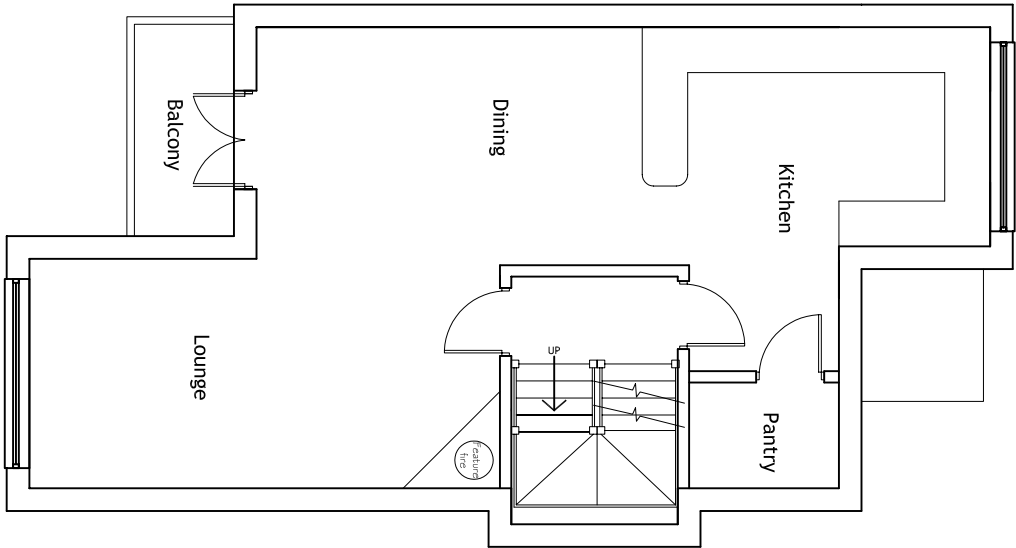

FIRST FLOOR PLAN

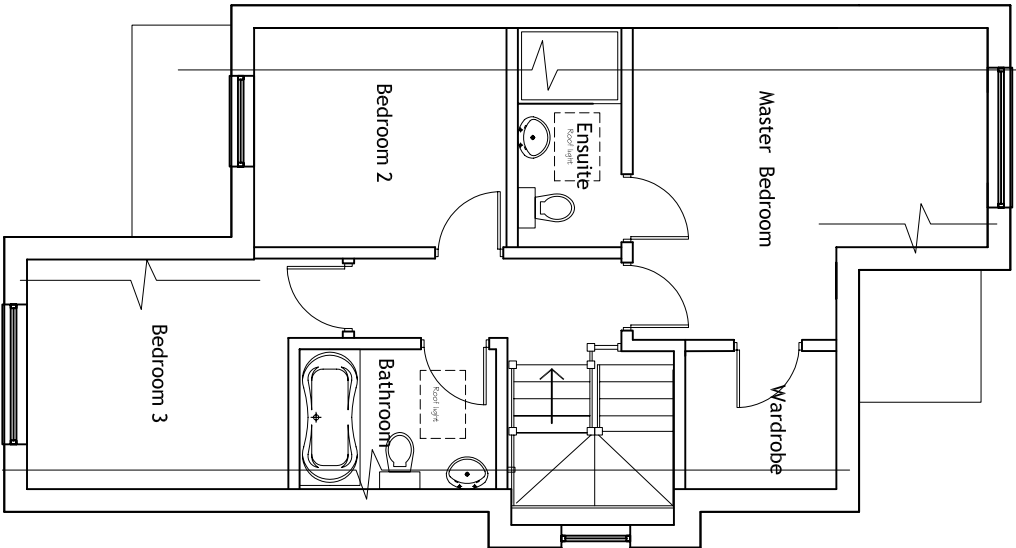

SECOND FLOOR PLAN

PROJECT TITLE
PROPOSED RESIDENTIAL DEVELOPMENT DARFIELD
CLIENT
MR M HIBBERT

DRAWING TITLE
PROPOSED FLOOR PLANS
© ANTHONY SNOWDEN ARCHITECT 2008
RIBA
9 THORNCLEIFFE GARDENS AUCKLEY DONCASTER DN9 3PE