




Image of Typical Paladin Fence

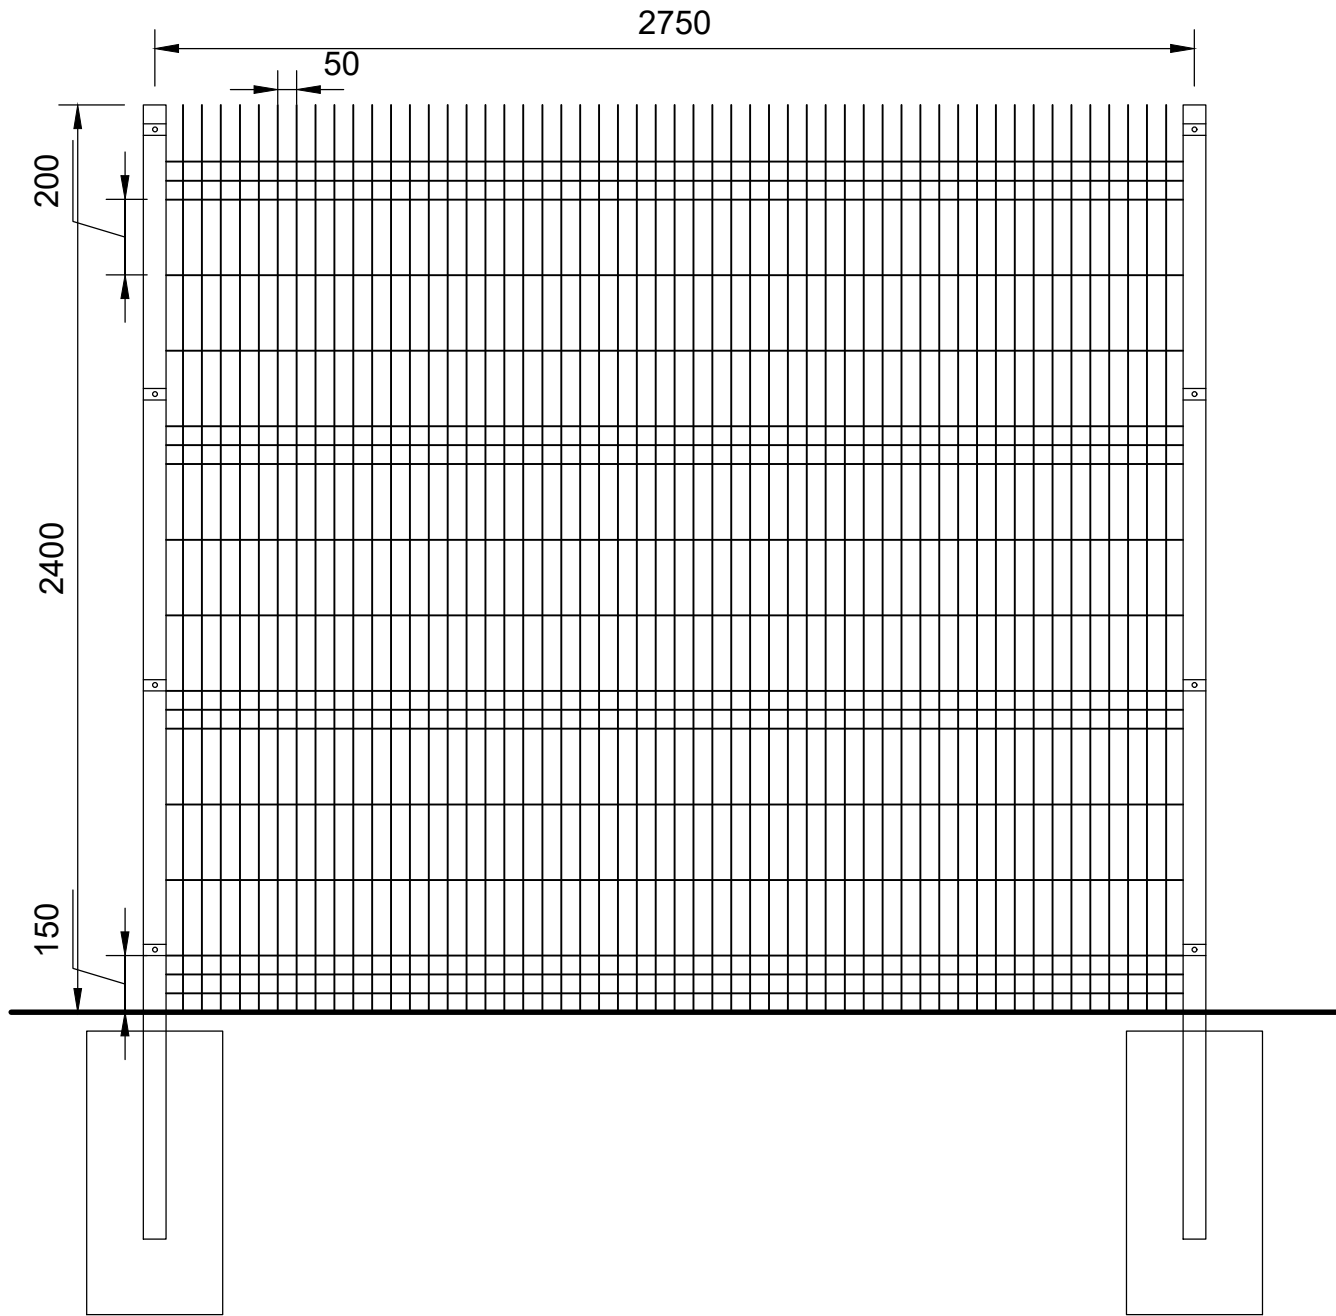


Elevation

Polyester powder coated weld mesh
close wired paladin fence; colour black.




Plan

Typical Paladin Fence Detail

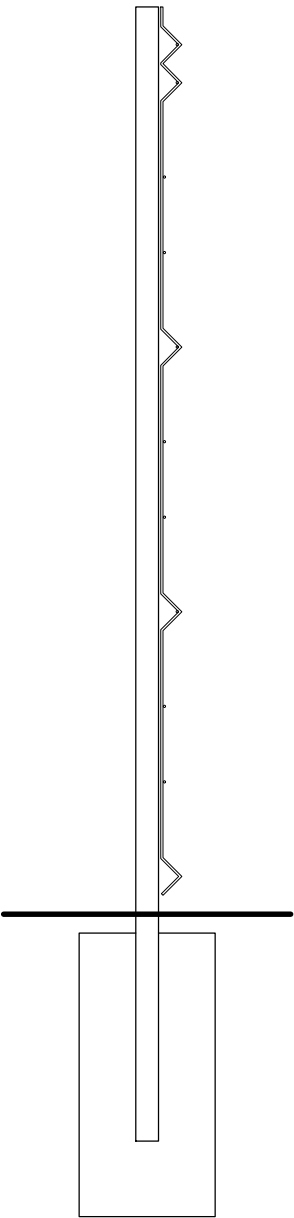

Section

notes
this drawing and design is the copyright of aja architects and must not be reproduced in part or in whole without prior written consent, contractors must verify all dimensions on site before commencing work or preparing shop drawings if in doubt ASK.
Where this drawing contains any Ordnance Survey mapping material, it has been reproduced under license number 10002276.
Ordnance Survey © Crown copyright

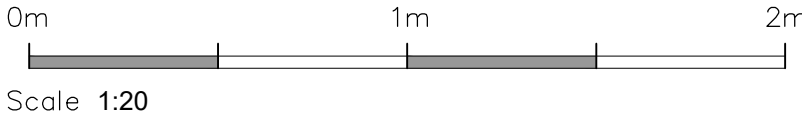

no.	date	revision	by
-----	------	----------	----



aja architects
1170 Elliott Court
Herald Avenue
Coventry Business Park
COVENTRY CV5 6UB

T: 024 7625 3200
E: aja@aja-architects.com
W: www.aja-architects.com

AJA Architects is the trading style of AJA Architects Consulting Limited (a limited company no. 1069279) and AJA Architects LLP (a limited liability partnership registered in England No. OC36721).

client

Wordsworth Property Ltd

project
Proposed VMU & External Works Whaley Road Barnsley
drawing

Proposed Paladin Fence

scale	1:20 @ A1	drawn	Zi
checked	spp	date	26-06-2026

no
7628-020