


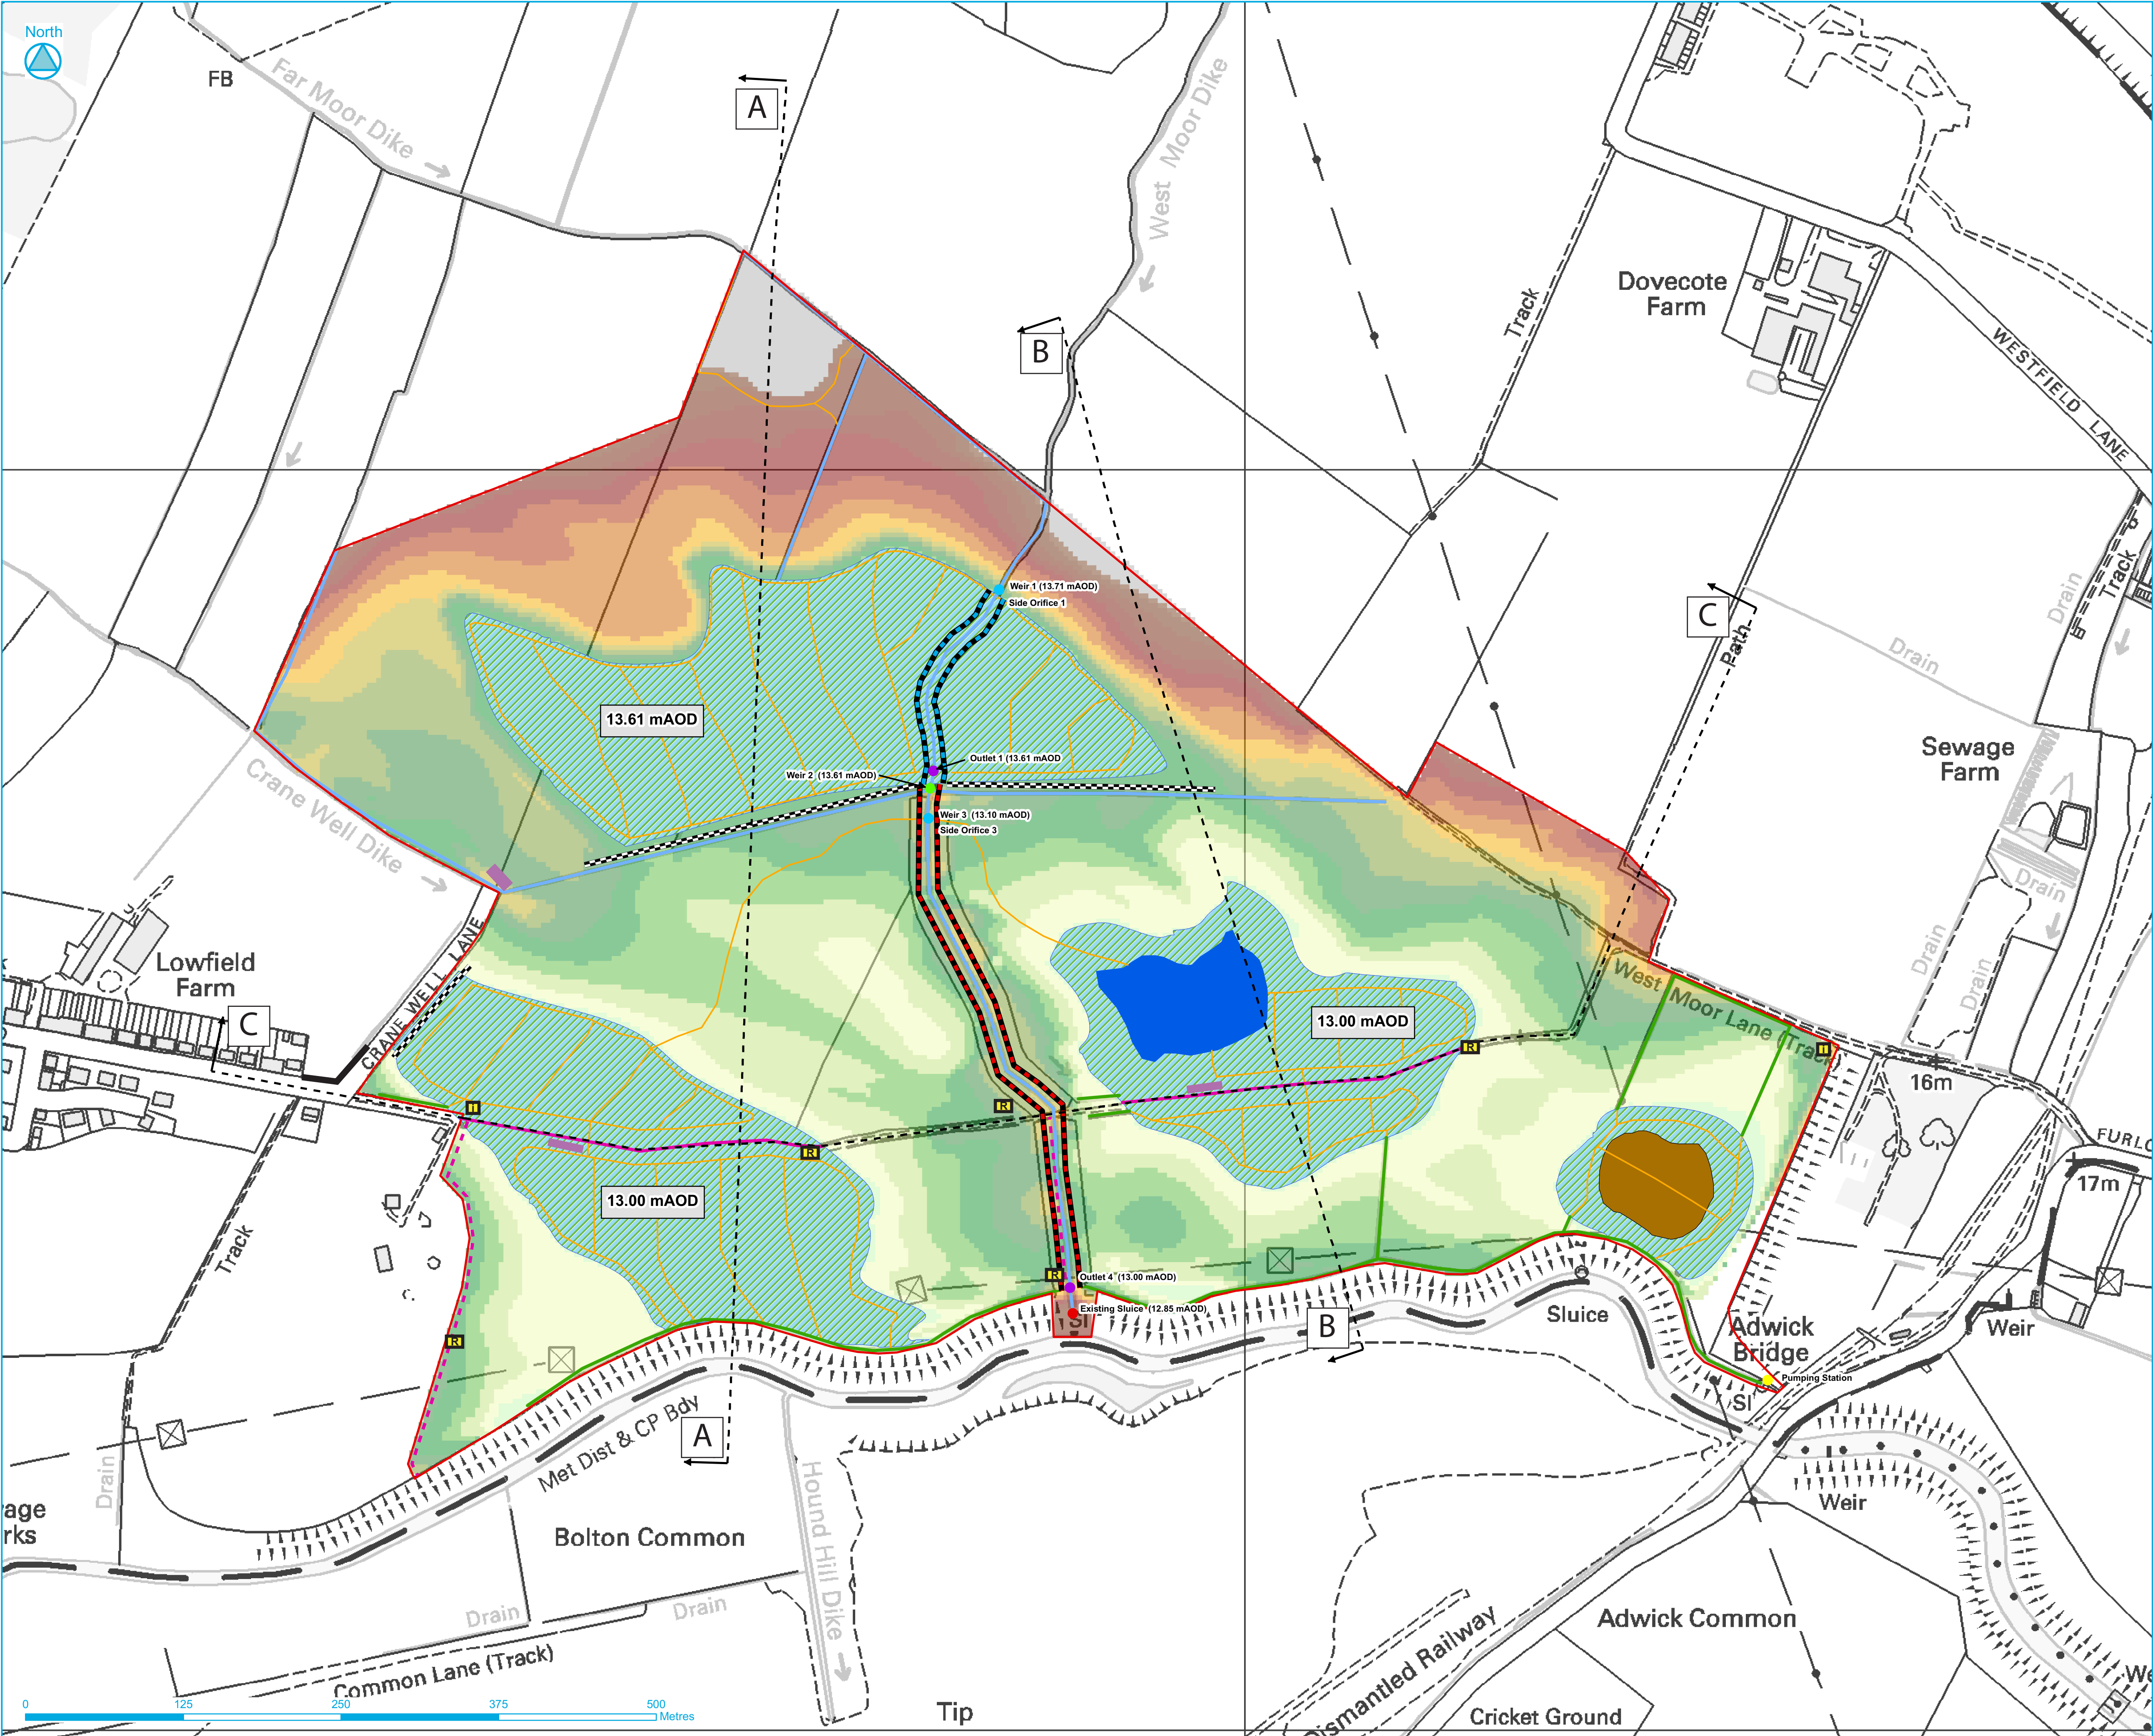

Site boundary

Wet grassland

Fen / Reed bed

Open water

Structures

Existing sluice

Proposed outlet with flap valve

Pumping station

Proposed weir

Proposed weir and side orifice

Proposed bund

Existing embankment

Proposed embankment

Proposed culvert

Proposed raised trackway

Proposed river link path

Ditches

High level gravity

Low level pumped

Proposed feeder ditches and foot drains

Elevation (mAO)

<13.00

13.25 - 13.50

13.50 - 13.75

13.75 - 14.00

14.00 - 14.25

14.25 - 14.50

14.50 - 14.75

14.75 - 15.00

15.00 - 15.25

15.25 - 15.50

15.50 - 15.75

15.75 - 16.00

16.00 - 16.25

16.25 - 16.50

16.50 - 16.75

16.75 - 17.00

17.00 - 17.25

>18.30

Visitor Infrastructure

Information board with rest perch

Rest perch

Wildlife viewing screen with rest perch

JBA consulting

www.jeremybenn.co.uk

t: +44 (0)1925 437020

f: +44 (0)1925 437029

e: info@jbaconsulting.co.uk

The Brow House

Wilderspool Park

Greenall's Avenue

Warrington

WA4 6HL

Other offices at

Atherstone, Doncaster, Edinburgh, Newcastle upon Tyne, Northallerton, Skipton, Tadcaster & Wallingford

for

RSPB

Adwick Washland Habitat Creation

General Arrangement

Drawn by: Mike Williamson

Checked by: Andy Wood

Approved by: Kevin Keating

File Name: N:\2010\Projects\2010s4268 - RSPB - Adwick Washland\Reports\final planning application\2010s4268-034 - Rev A - General Arrangement.pdf

Drawing Number: 2010s4268-034 - Rev A

Date: 29/09/2010

Date: 07/10/2010

Date: 13/10/2010

Status: For Planning

Scale: 1:2,500

Original @ A1

© Crown Copyright. All Rights Reserved.

RSPB Licence 100621767 2010