




Front Elevation


Rear Elevation

Left Side Elevation

Right Side Elevation

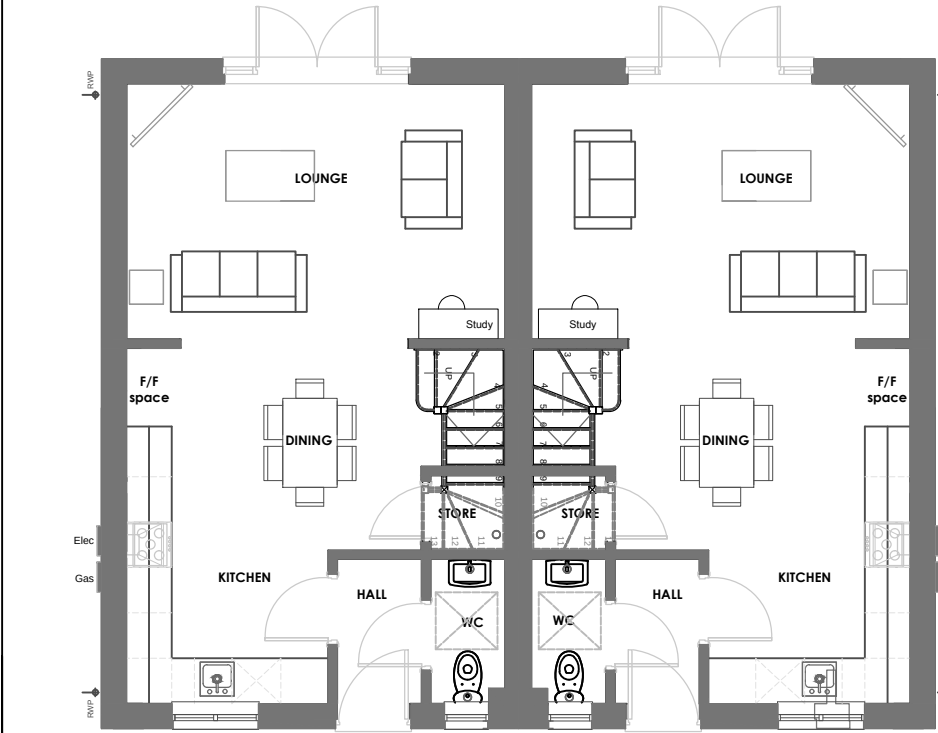

Ground Floor Plan

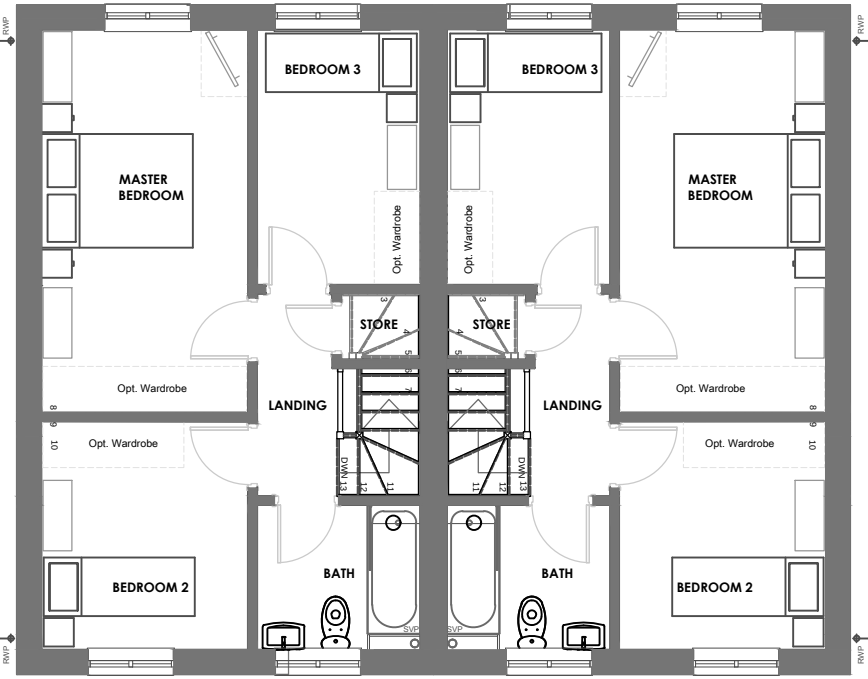

First Floor Plan

Housetype: BEDALE (SY) - 898 SQ.FT BEDALE (SY) - 898 SQ.FT Drawing Title: Planning Drawings	Date: September 2018		Scale @ A3: 1:100 Plans 1:100 Elevations		Rev.	Description	Date
	Drawing reference: RH25/S/898/OP/AS						
	Drawing Number: 00		Rev. --				