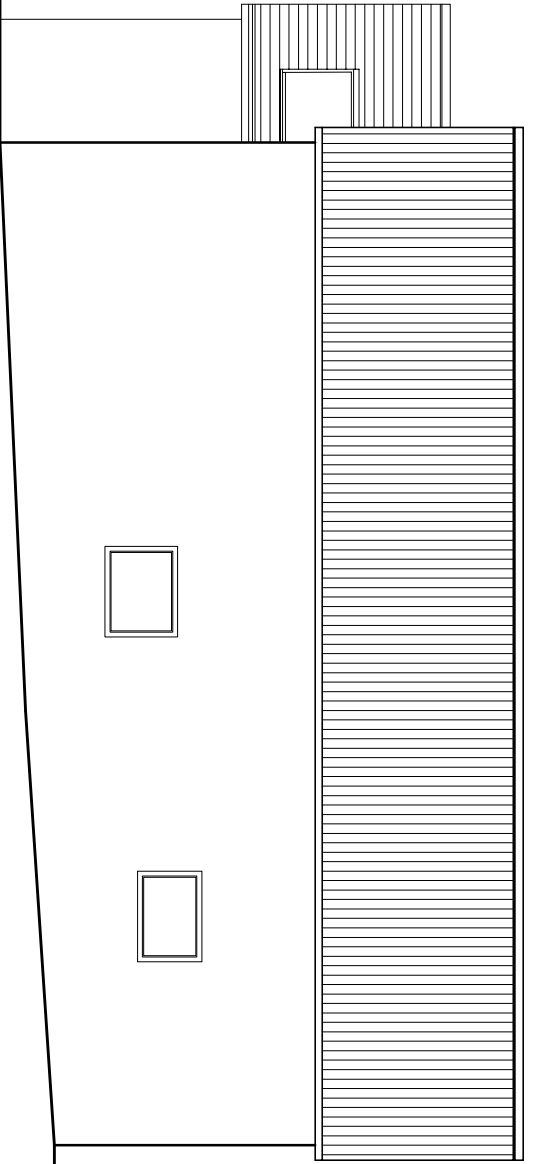
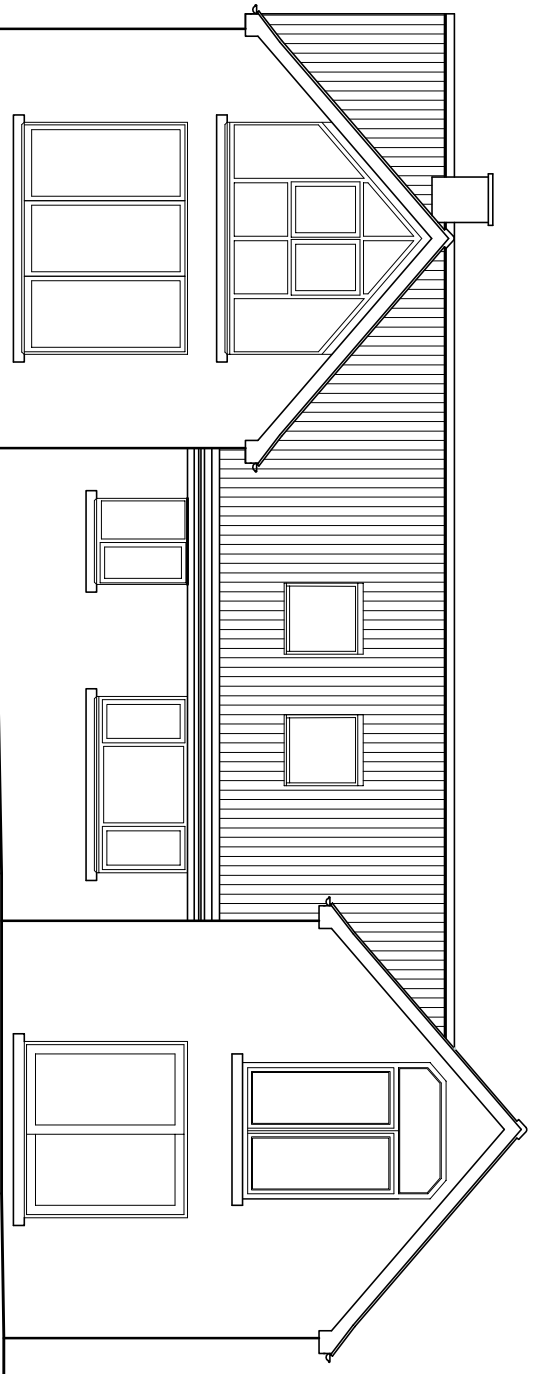
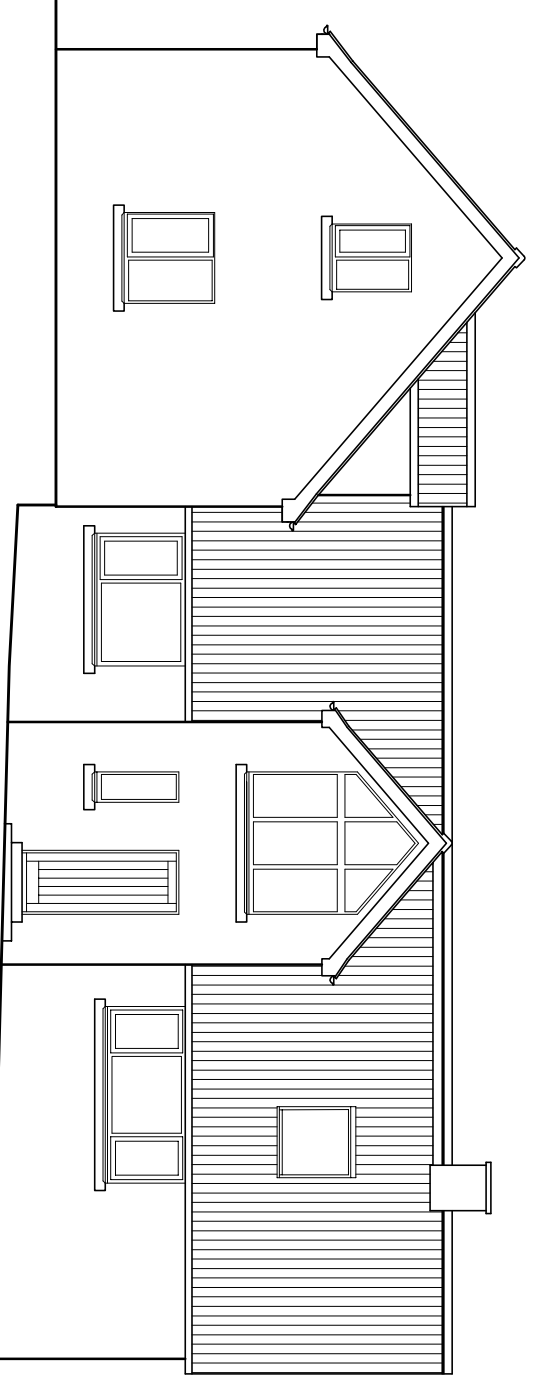
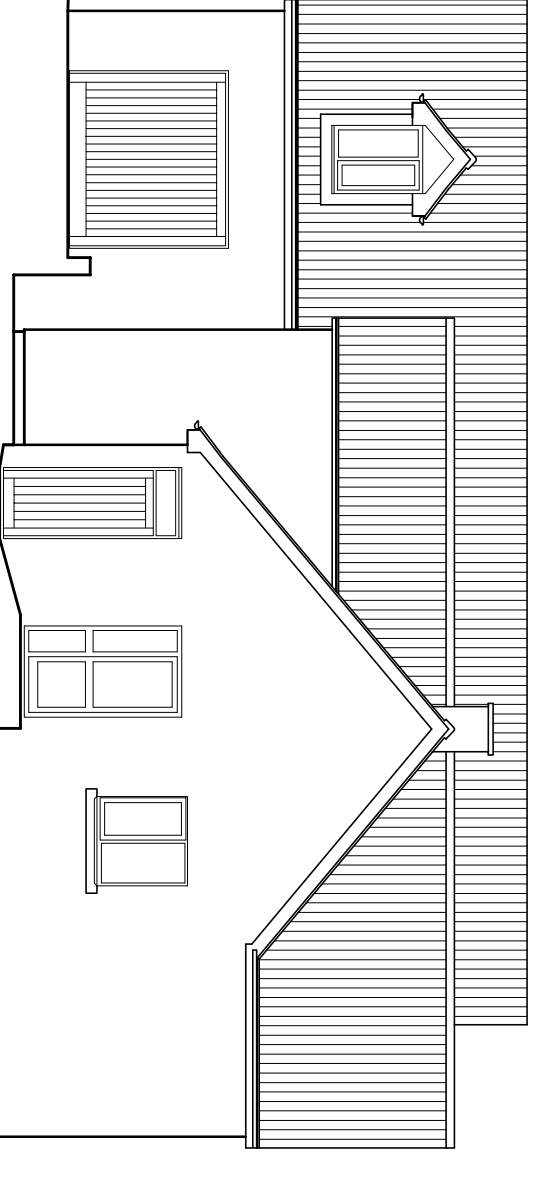
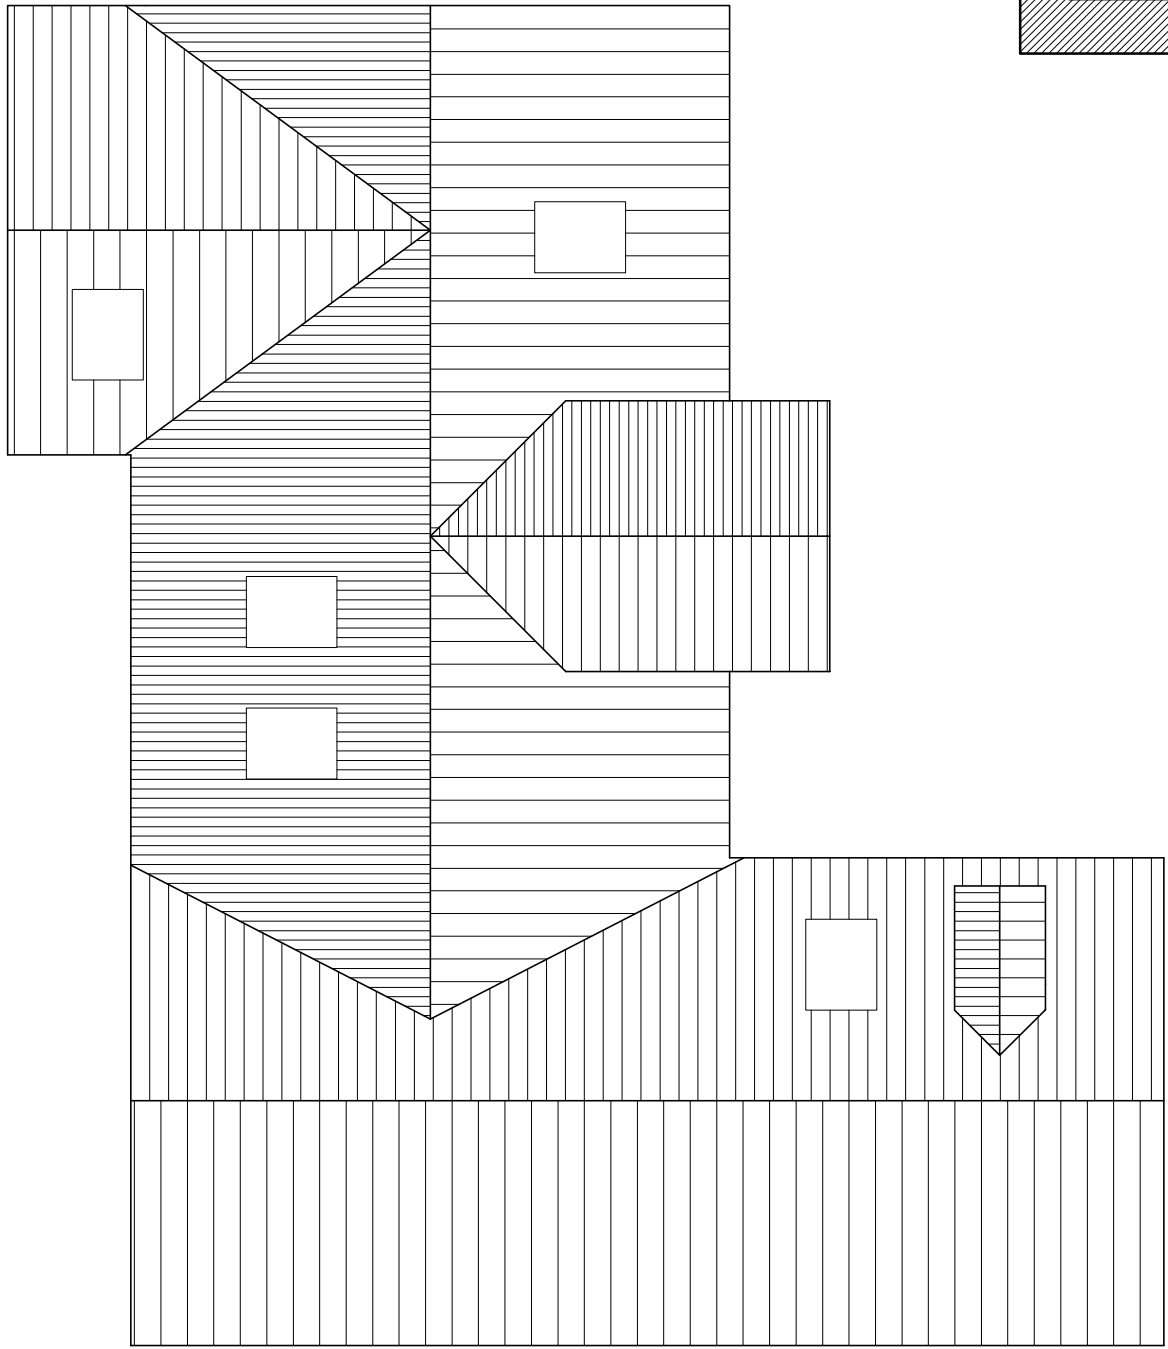
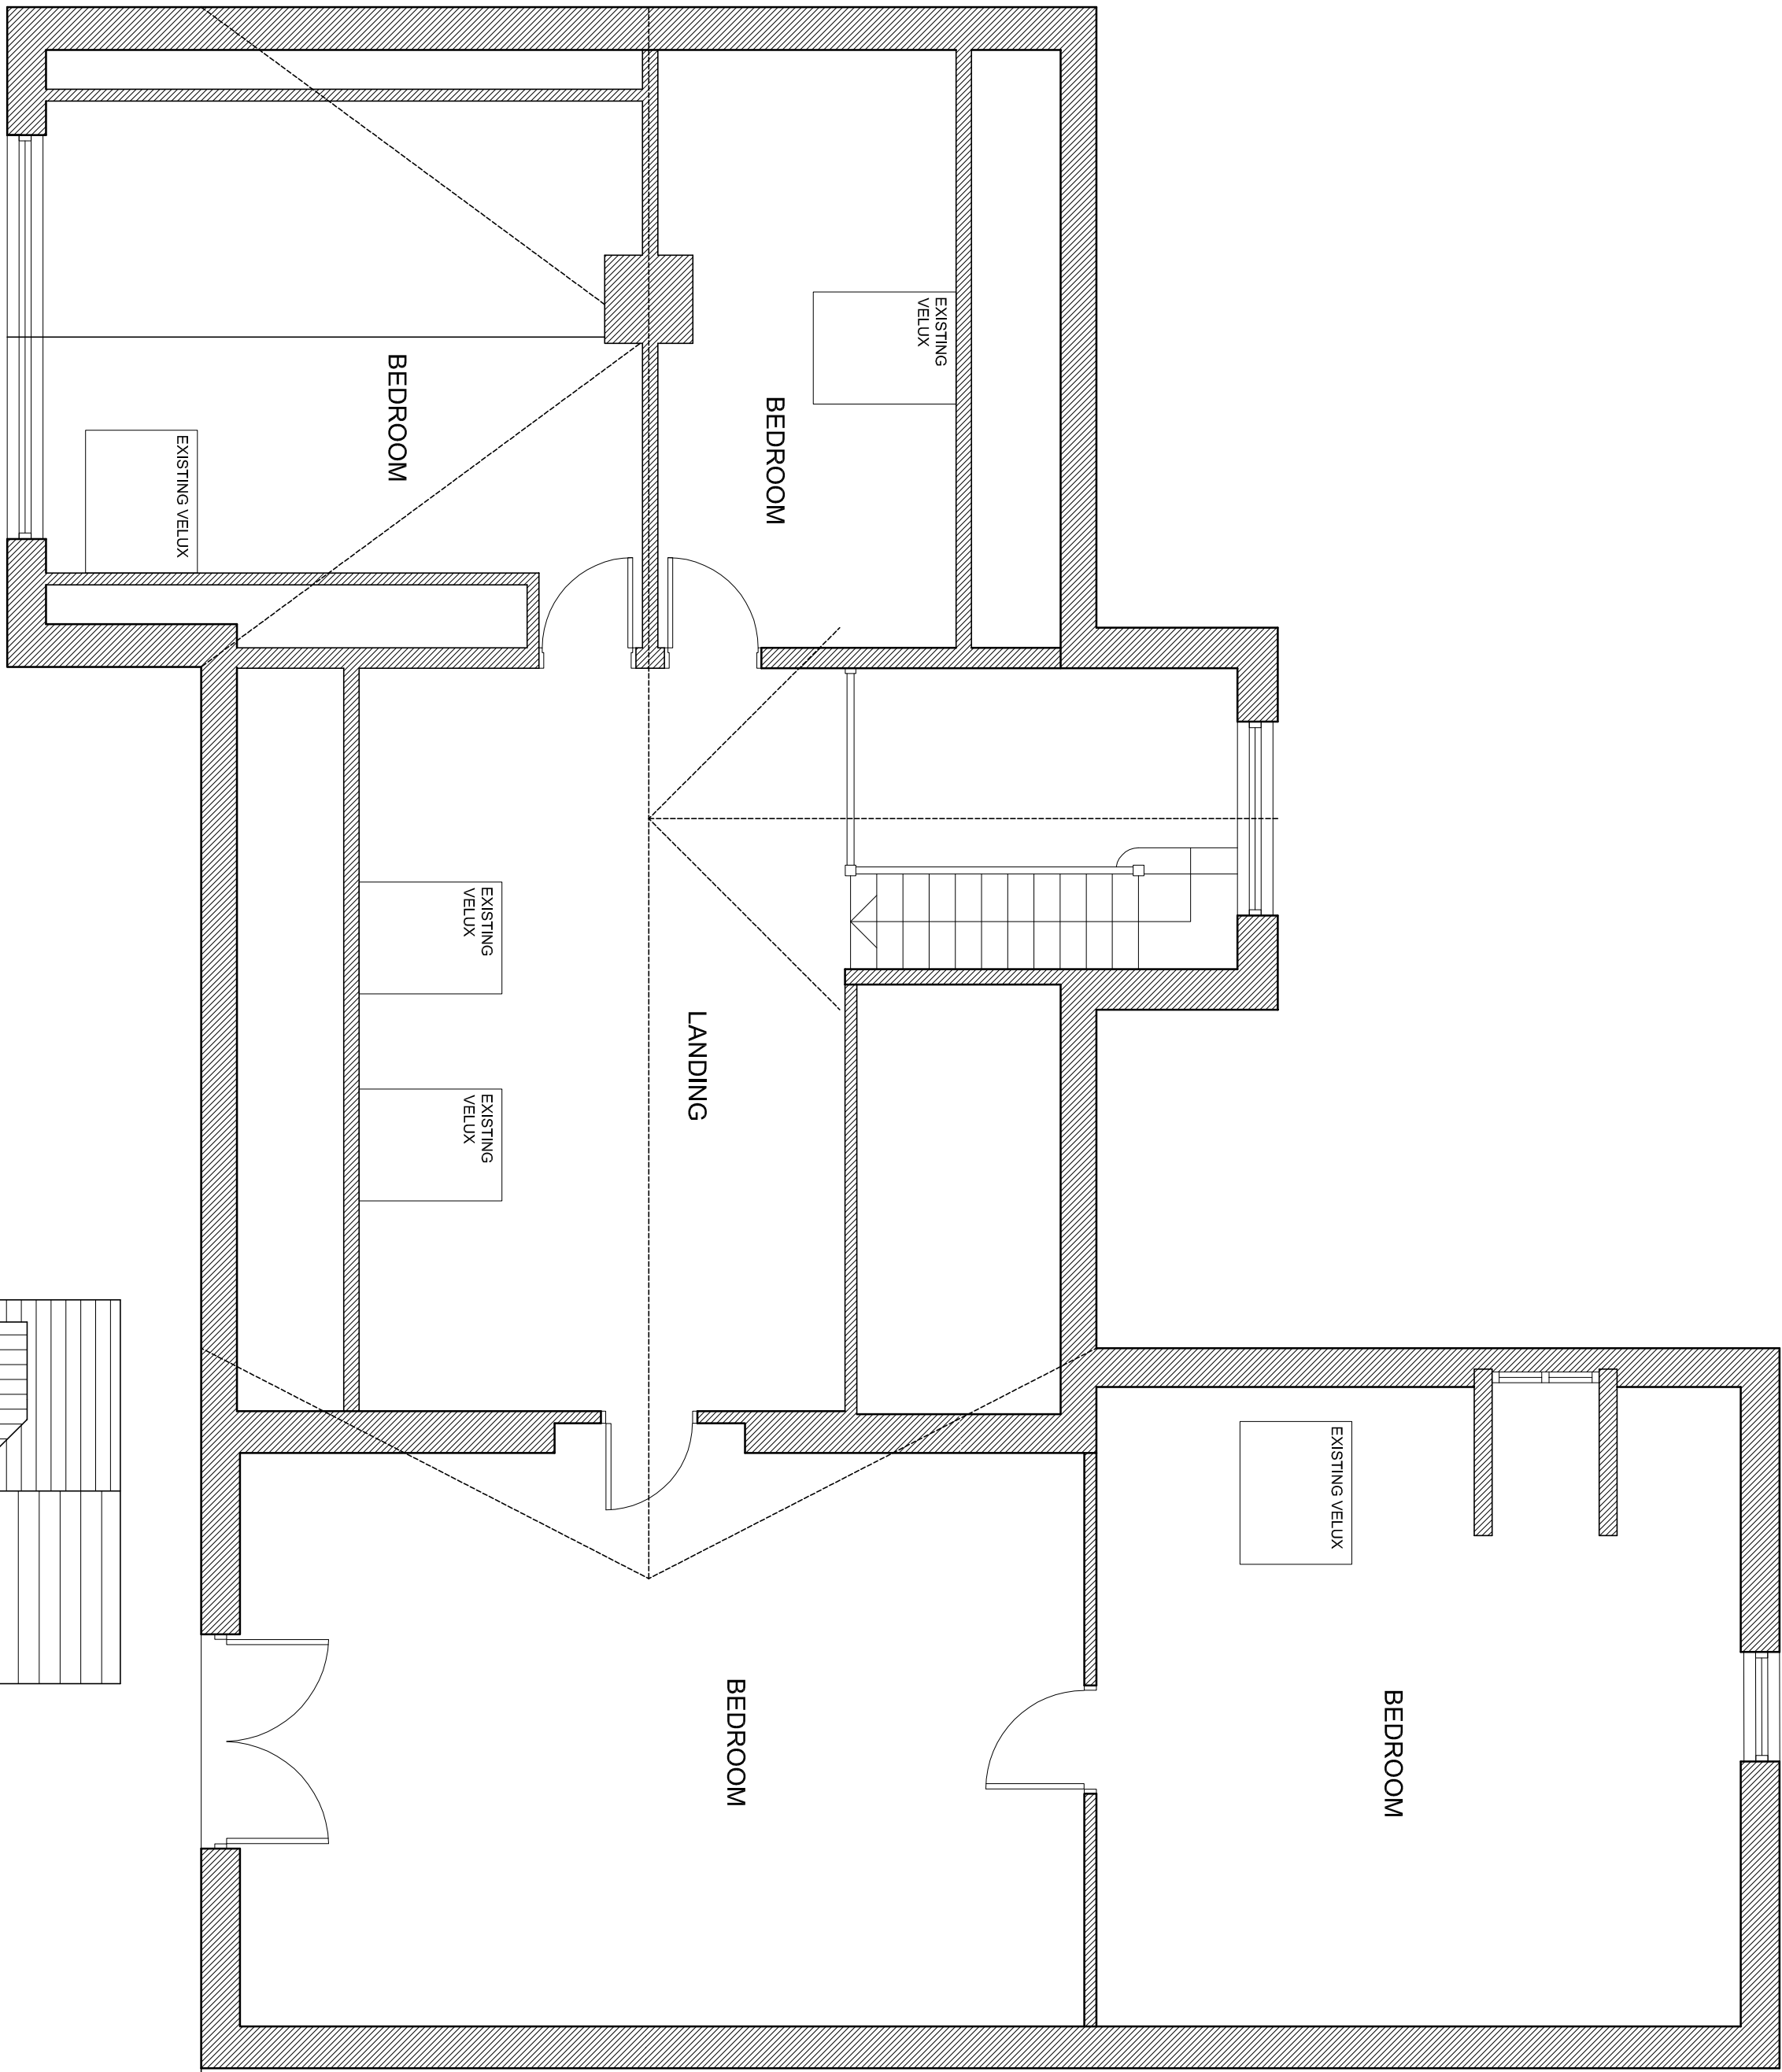
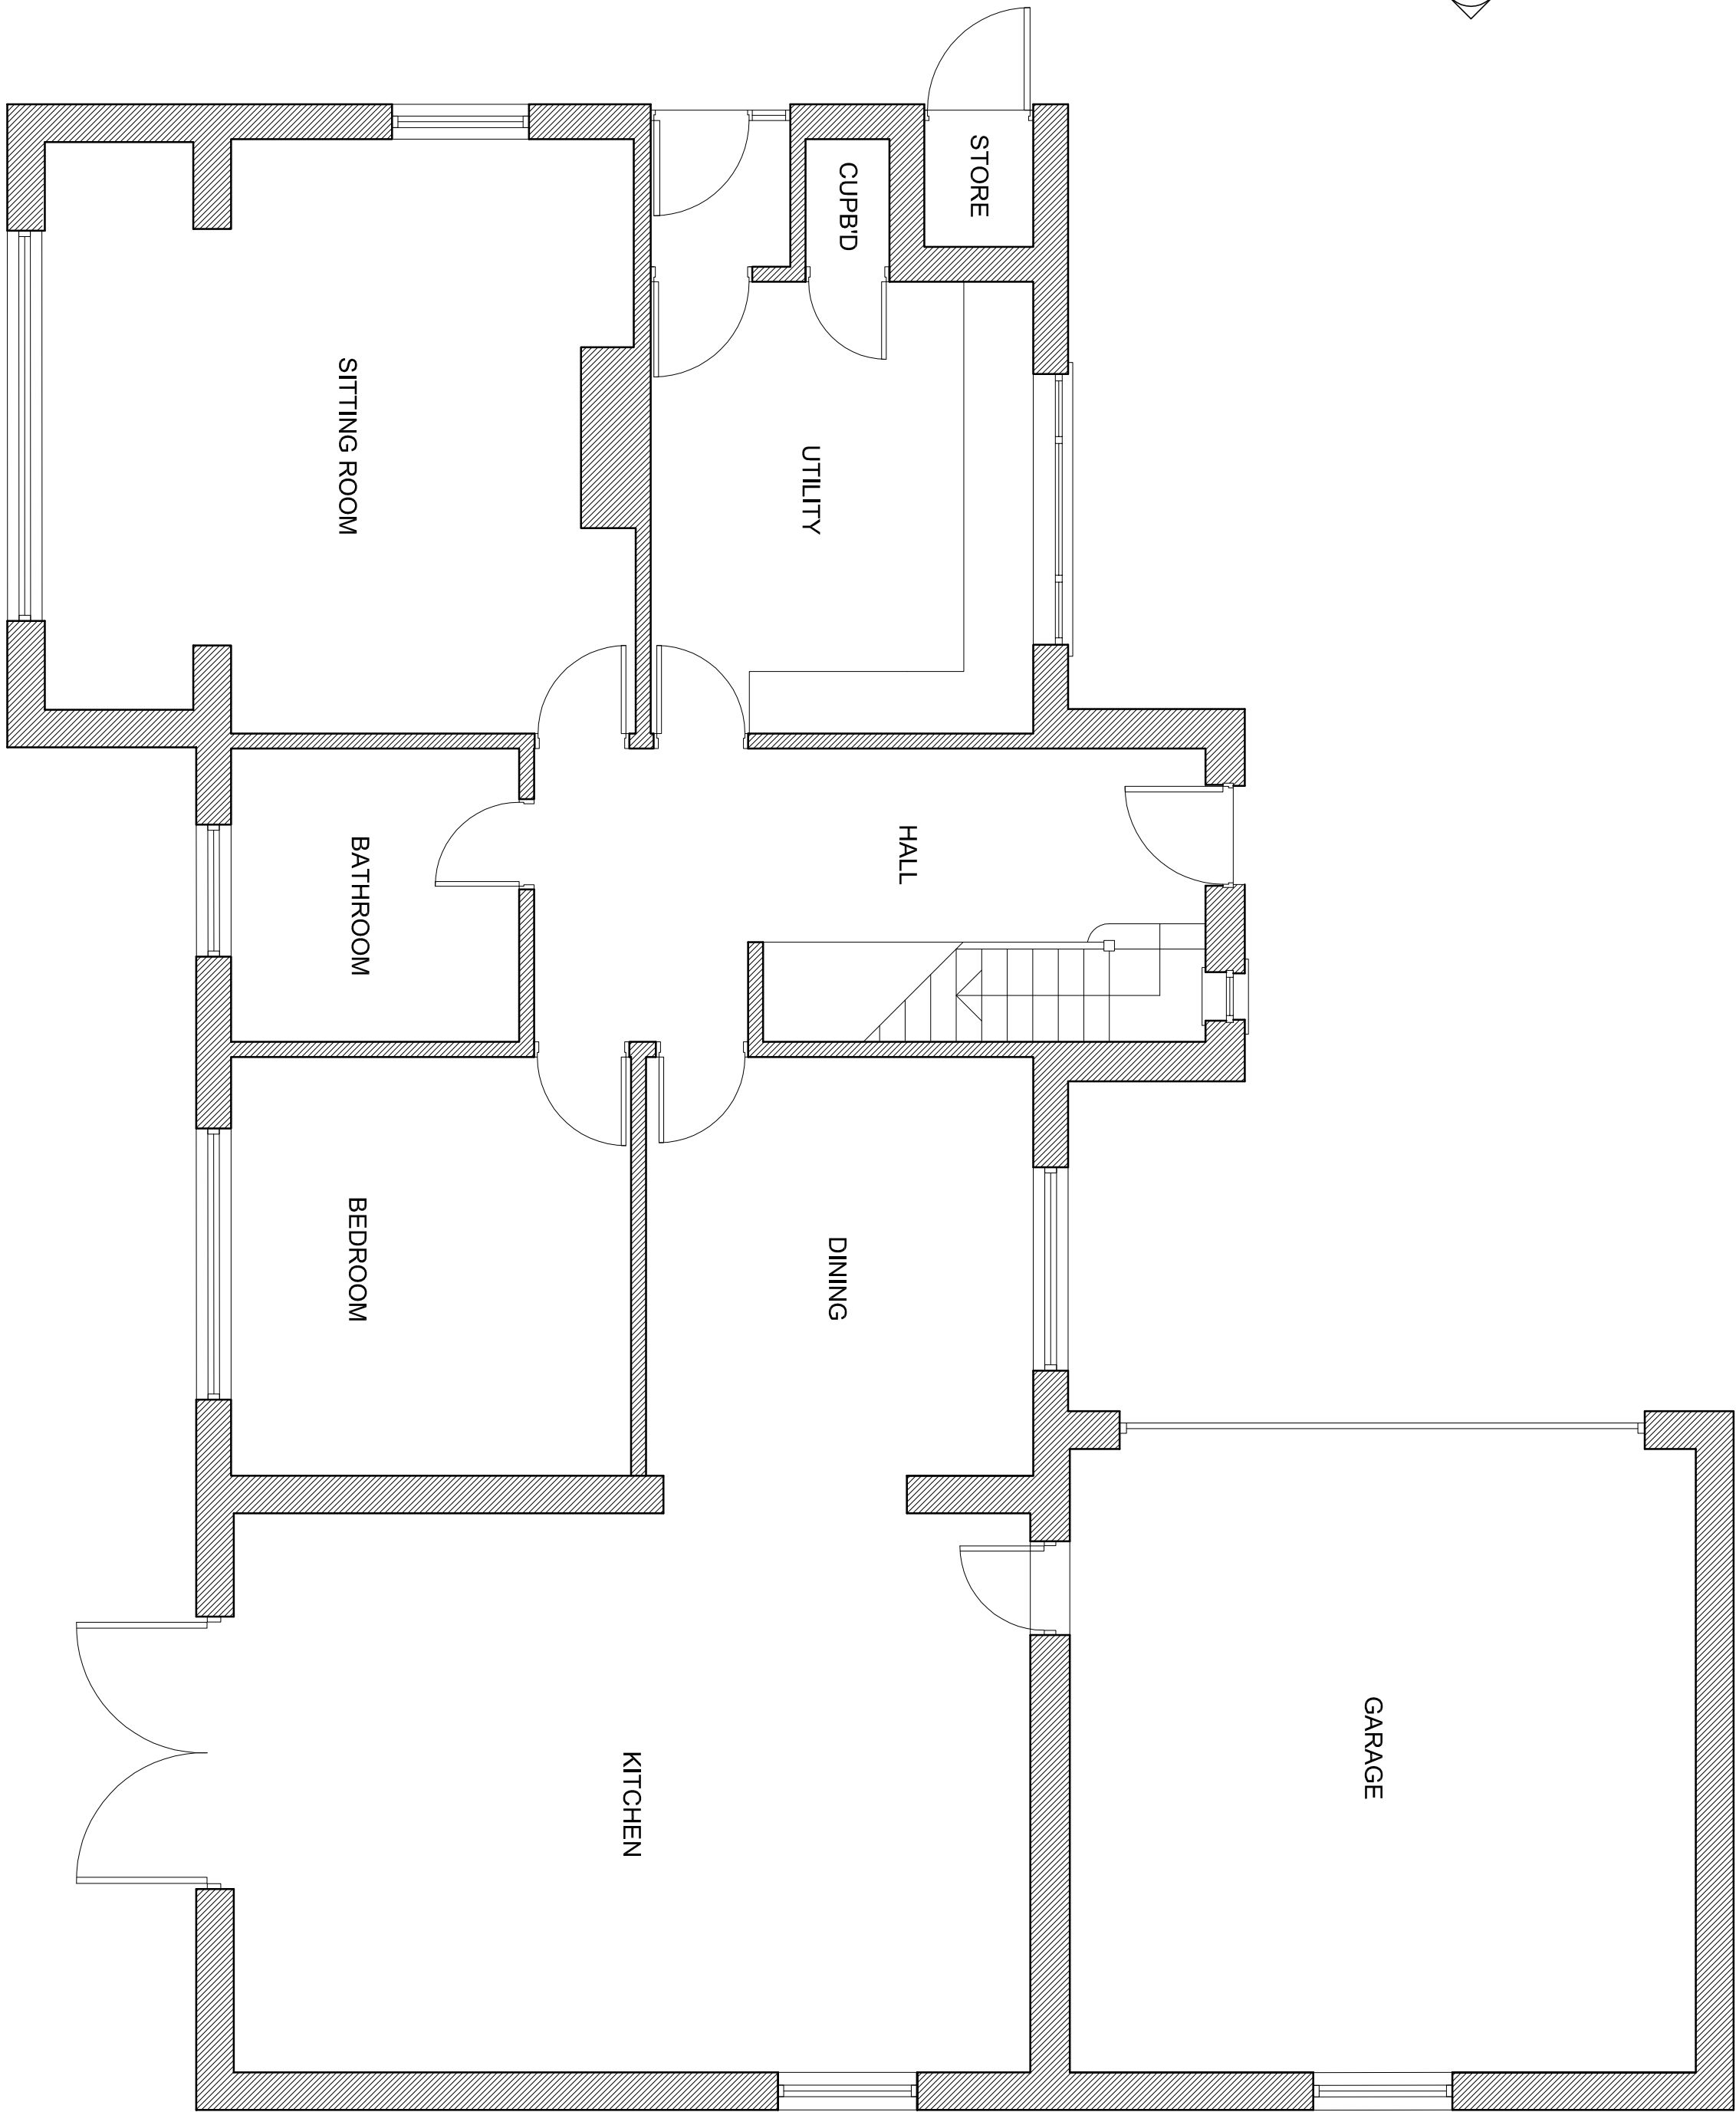


Coda Studios Ltd
70-71 Cornish Place, Cornish Street,
Sheffield, S6 3AF
Tel: 0114 2796003
e:information@coda studios.co.uk

Andy Kaye Client

Manchester Road Job

Existing Plans & Elevations Title

DRAWN	CHECKED	DATE	SCALE	AS ISSUE	AS ISSUE
OK	ASH	06/2014	-	AS SHOWN	
REVISION	DRAWING STATUS	DRAWING NUMBER			
-	PLANNING	2214-002			

© COPYRIGHT © DENTS ON THE DESIGN AND INFORMATION SHOWN ON THIS DRAWING
The Contractor must verify all dimensions on site before making any changes
Architect to be notified of any discrepancies in dimensions immediately.