
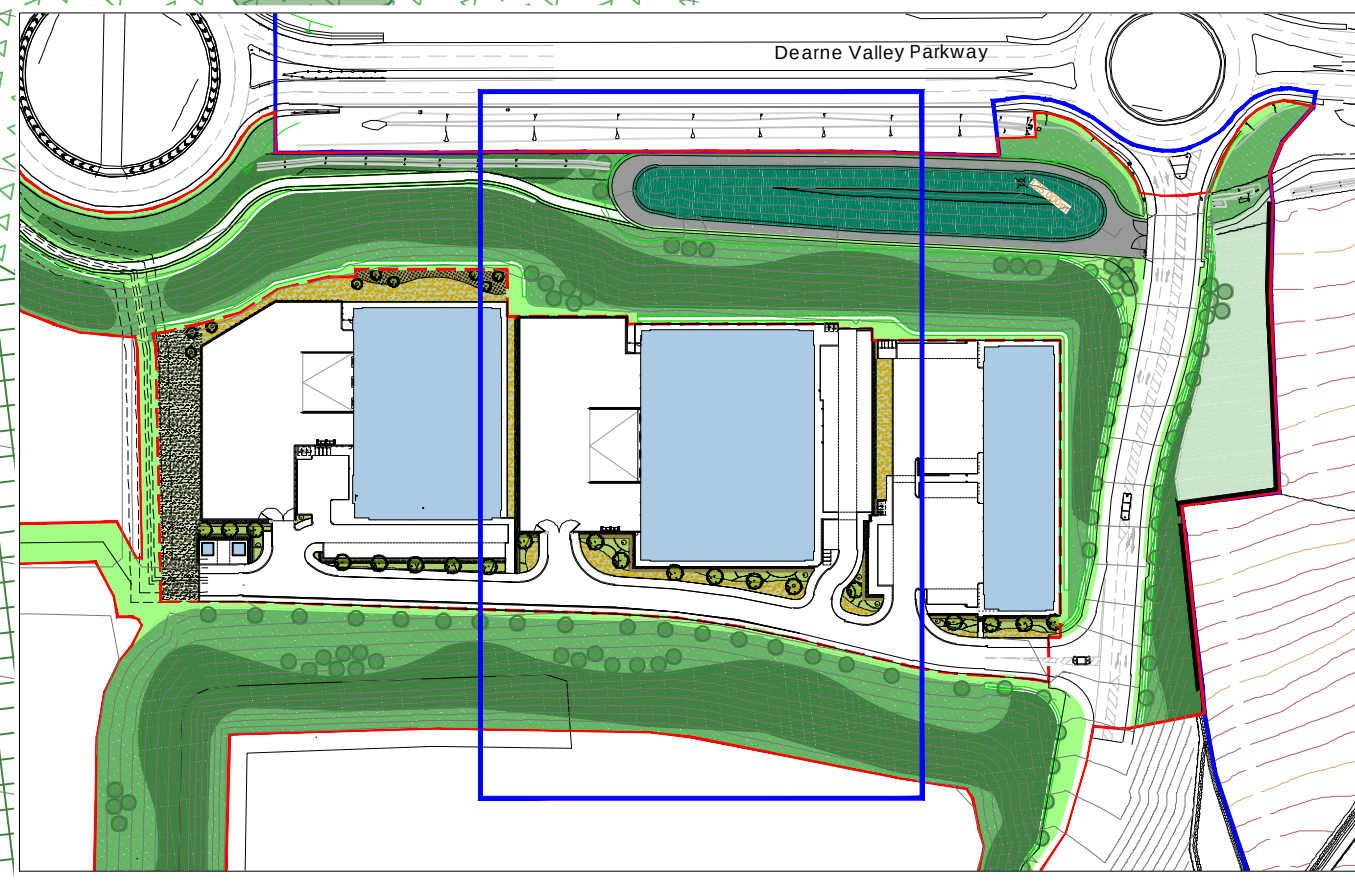


Note:
Information is based on OS map and received information and is subject to full topographical and building survey.
Assumed site boundary and site constraints subject to confirmation.
All Legal easements and extent of existing underground services locations are subject to confirmation.

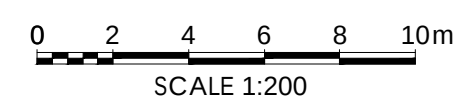

Plan location Key

E	15.11.21	Updated inline with comments received	NBS	JMR
D	19.05.21	Updated inline with comments received	NBS	JMR
C	17.06.21	Updated inline with comments received	NBS	JMR
B	12.06.21	Updated inline with comments received	NBS	JMR
A	06.05.21	Updated inline with comments received	NBS	JMR

Rev	Date	Description	Rev By	Chkd By
Drawing Title		PROPOSED SITE PLAN - PLOT 2		

Job Orig No	12006-2-113	Rev	E
-------------	-------------	-----	---

2 St. Johns North,
Wakefield, WF1 3QA
t. 01924 291800

Carvers Warehouse, 77 Dale Street,
Manchester, M1 2HG
t. 0161 2388555

☐ The Old Rectory, 79 High Street,
Newport Pagnell, MK16 8AB
t. 01908 211577

☐ 101 London Road,
Reading, RG1 5BY
T. 0118 9507700

10 Great Court, St Christopher Place

PARTNERSHIP

ARCHITECTS

10 Green Court, St Christopher's Place,
London, W1U 1JJ
T: 0207 4991215

Prop No	PROPOSED INDUSTRIAL DEVELOPMENT			Drawing Title	PROPOSED SITE PLAN - PLOT 2			
	Deanne Valley Parkway Rockingham Barnsley			20th Dec 2016	12006E-2-113		Rev	CD
Client	Harworth Group							
Status	PLANNING							
Scale	1:200		Drawing Size	A0				
Date	03.03.21	Drawn by	NBB	Checked	JMR			