



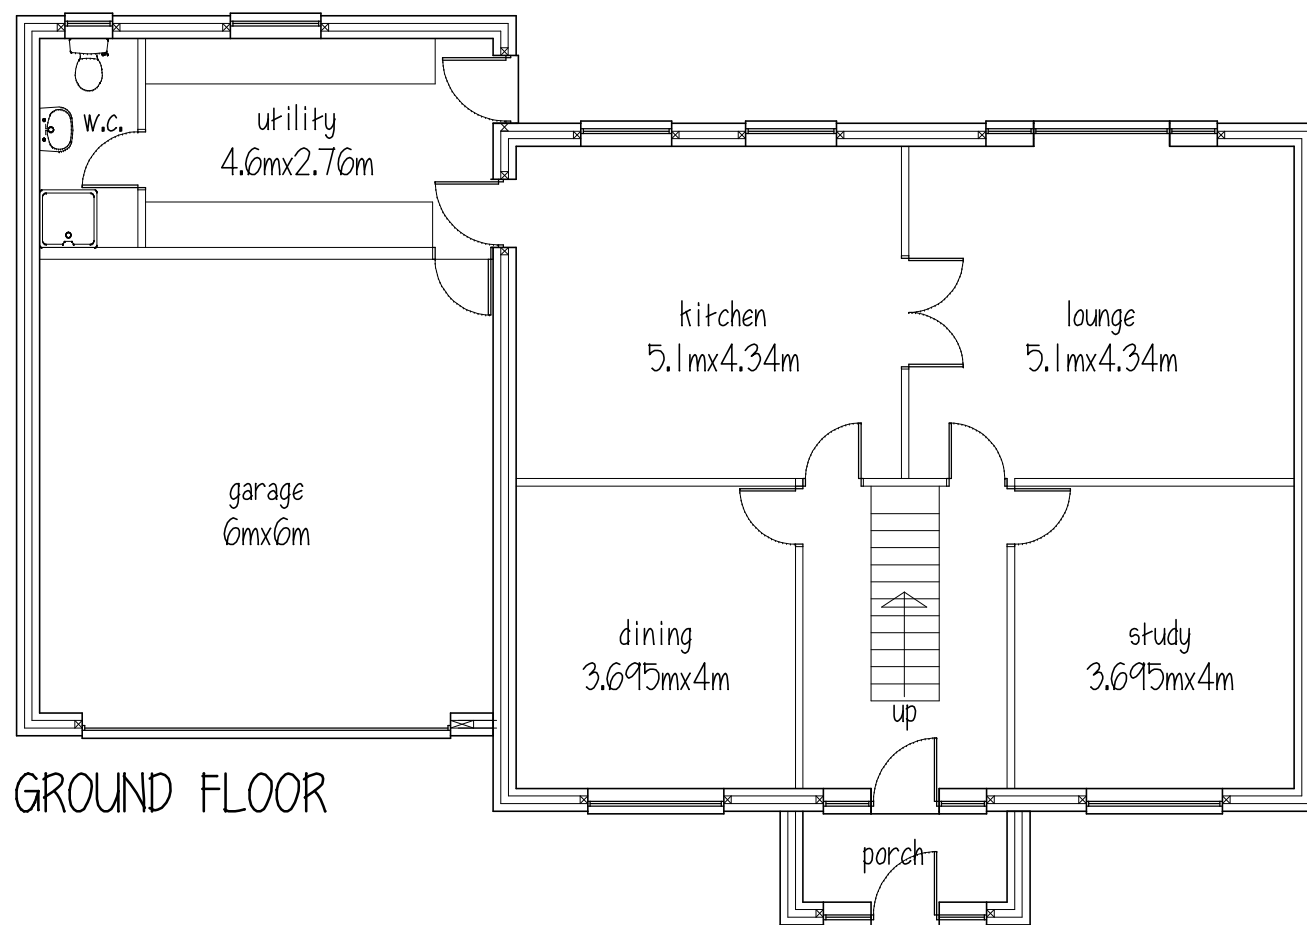


GROUND FLOOR

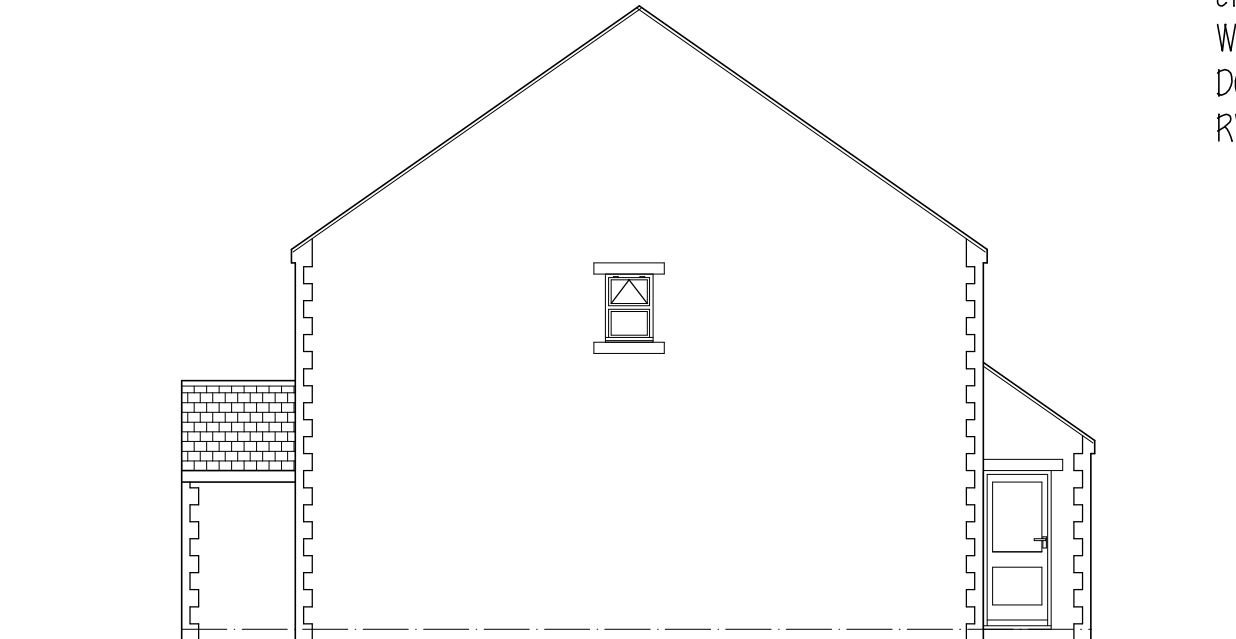

SIDE ELEVATION

ROOF - bradstoneold quarried artificial stone slates
 WALLS - coursed natural stone with art. stone heads
 cills and quoins.
 WINDOWS - cottage style casement in white
 DOORS - vertically boarded timber
 RW GOODS - black

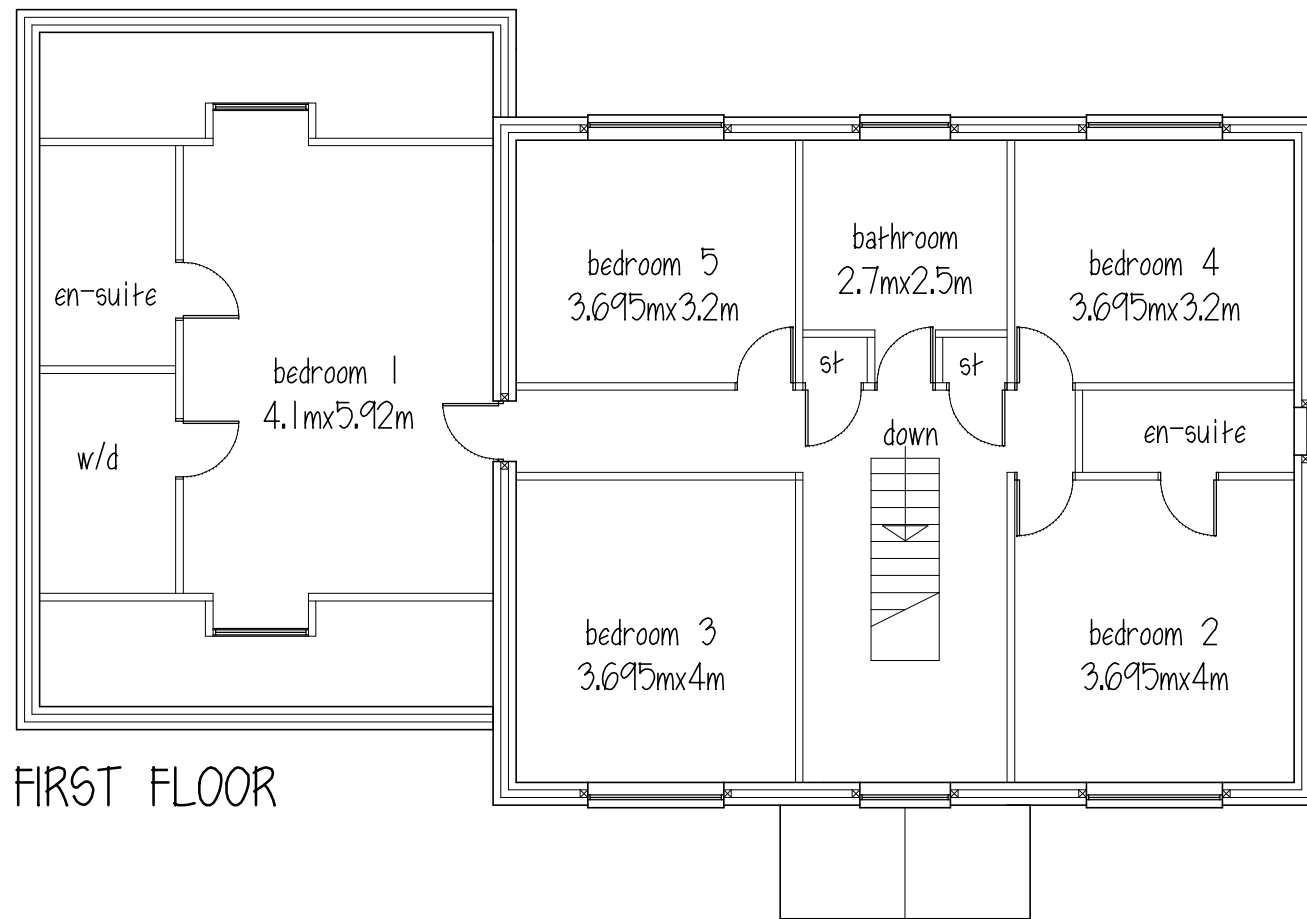


FIRST FLOOR



REAR ELEVATION



FRONT ELEVATION

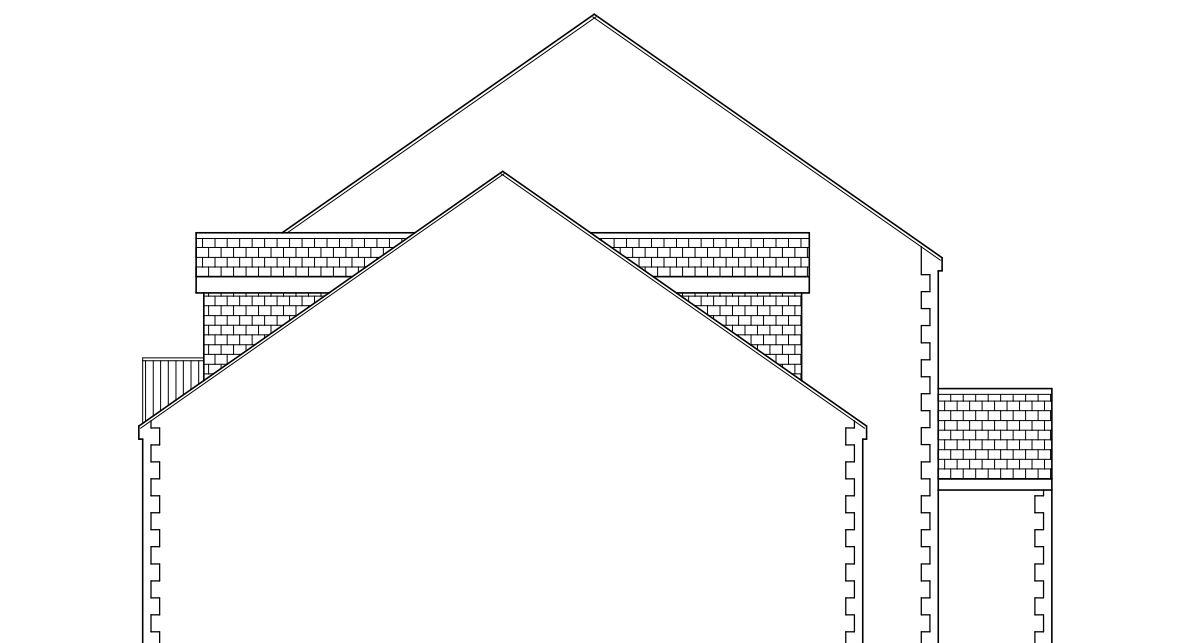

SIDE ELEVATION (GARAGE)

PROPOSED DWELLING
 PLOT 2, ADJ ORCHARD HOUSE
 BRIERLEY RD
 BRIERLEY

PLANS & ELEVATIONS

1:100@A2 FEB16 Rev A

Peter Thompson

"Linwood"

Barnsley Road

Dodworth

Barnsley S75 3JR m. 07973251730

e-mail peter-thompson@hotmail.co.uk



M.C.I.A.T.

t&f. 01226 201391