




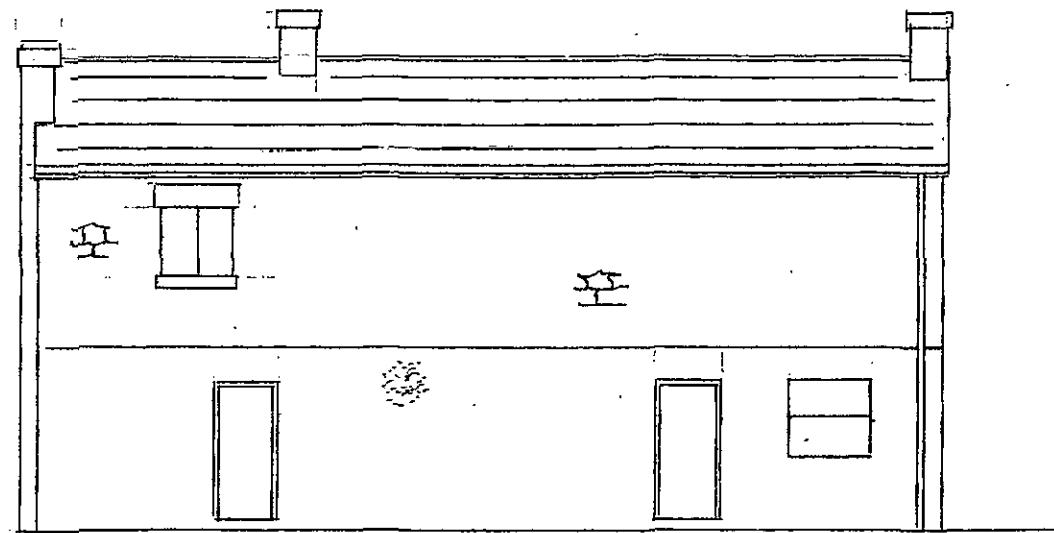


EXISTING REAR ELEVATION

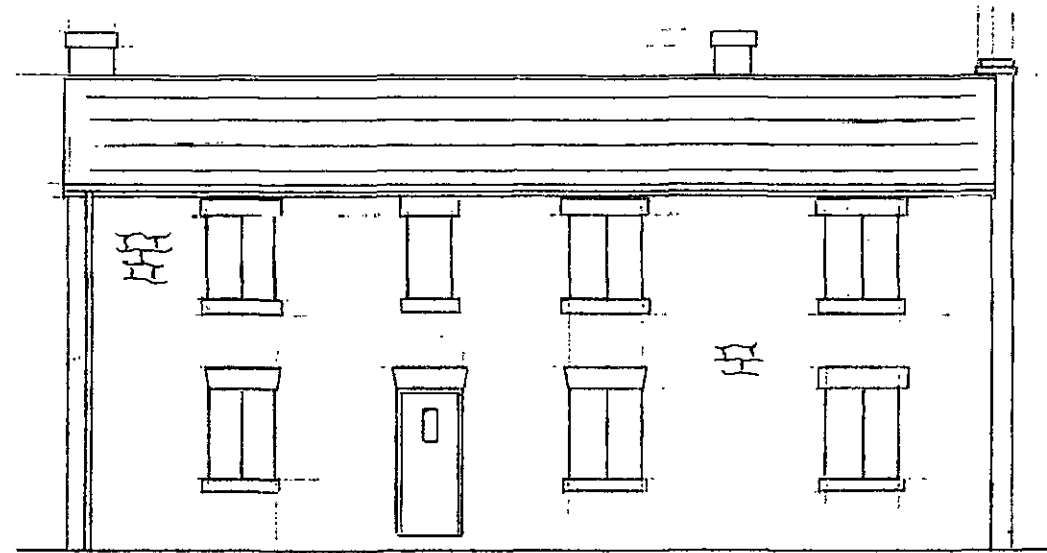


EXISTING FRONT ELEVATION

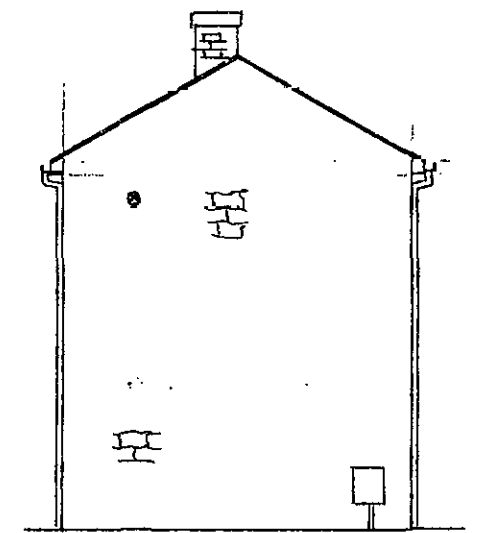


EXISTING GABLE ELEVATION

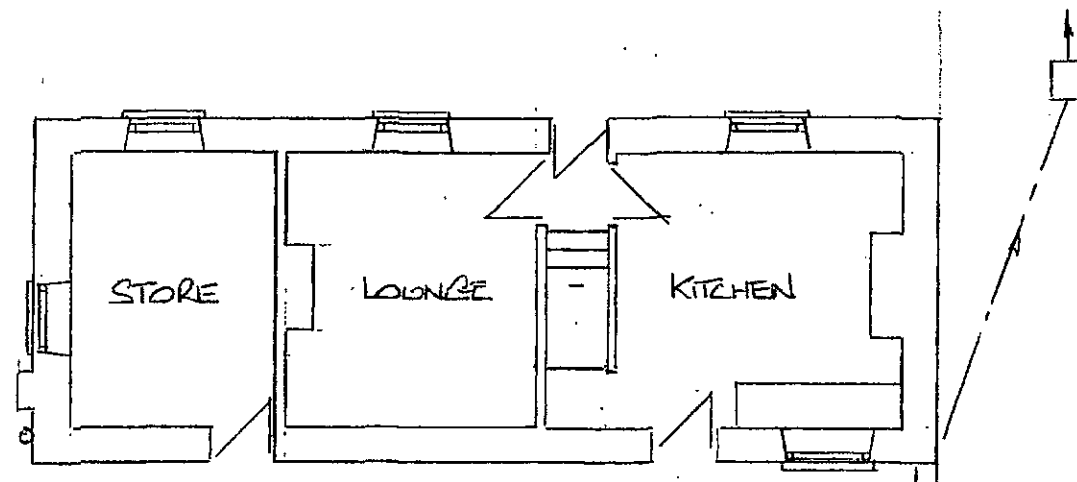

EXISTING GROUND FLOOR PLAN

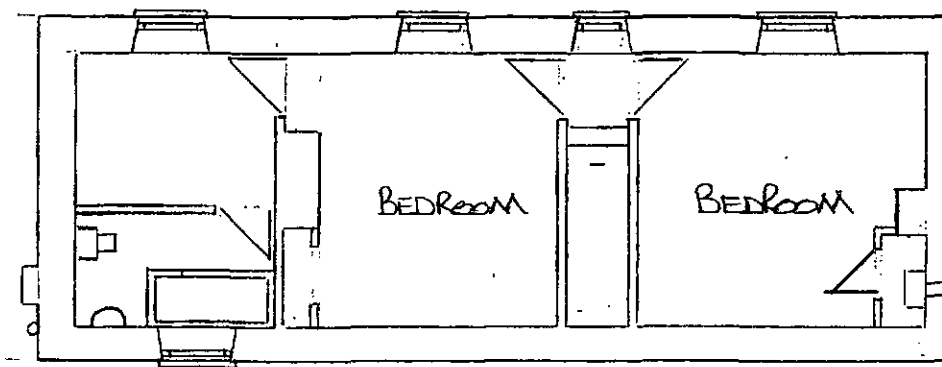


EXISTING FIRST FLOOR PLAN

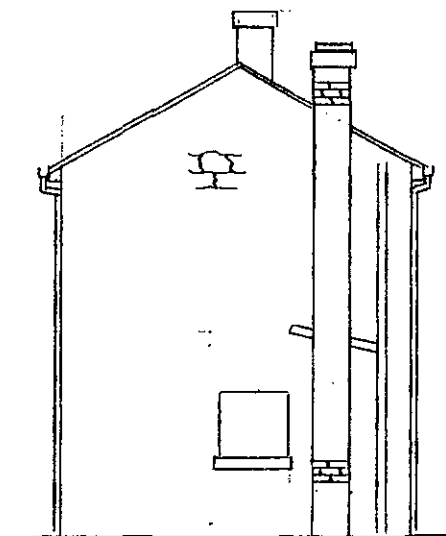

EXISTING GABLE ELEVATION


PROPOSED TWO STOREY AND
SINGLE STOREY REAR EXTENSIONS
TO 57, HIGH STREET, GREAT
HOUGHTON, BARNSELEY

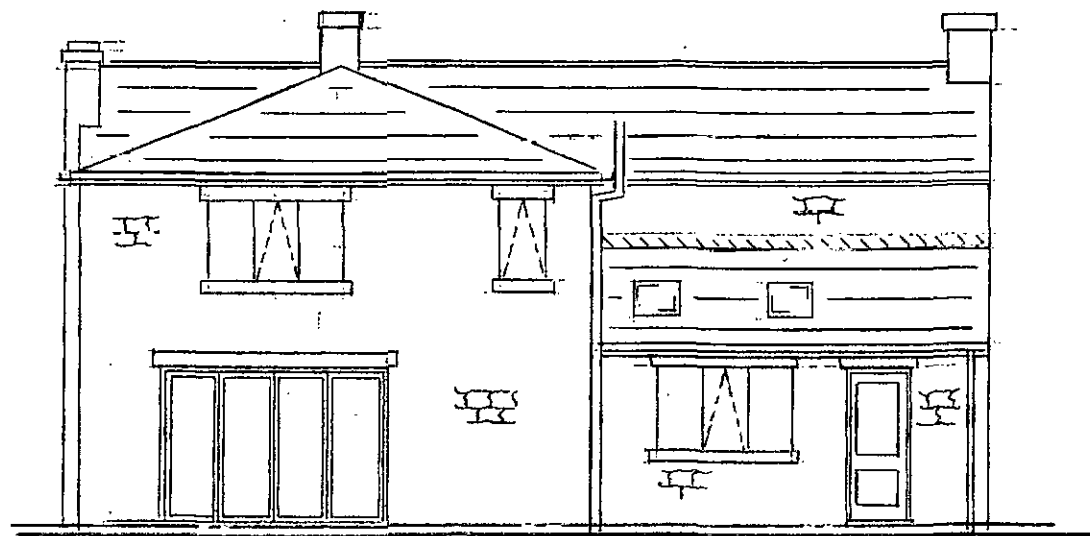


PROPOSED REAR ELEVATION




PROPOSED FRONT ELEVATION

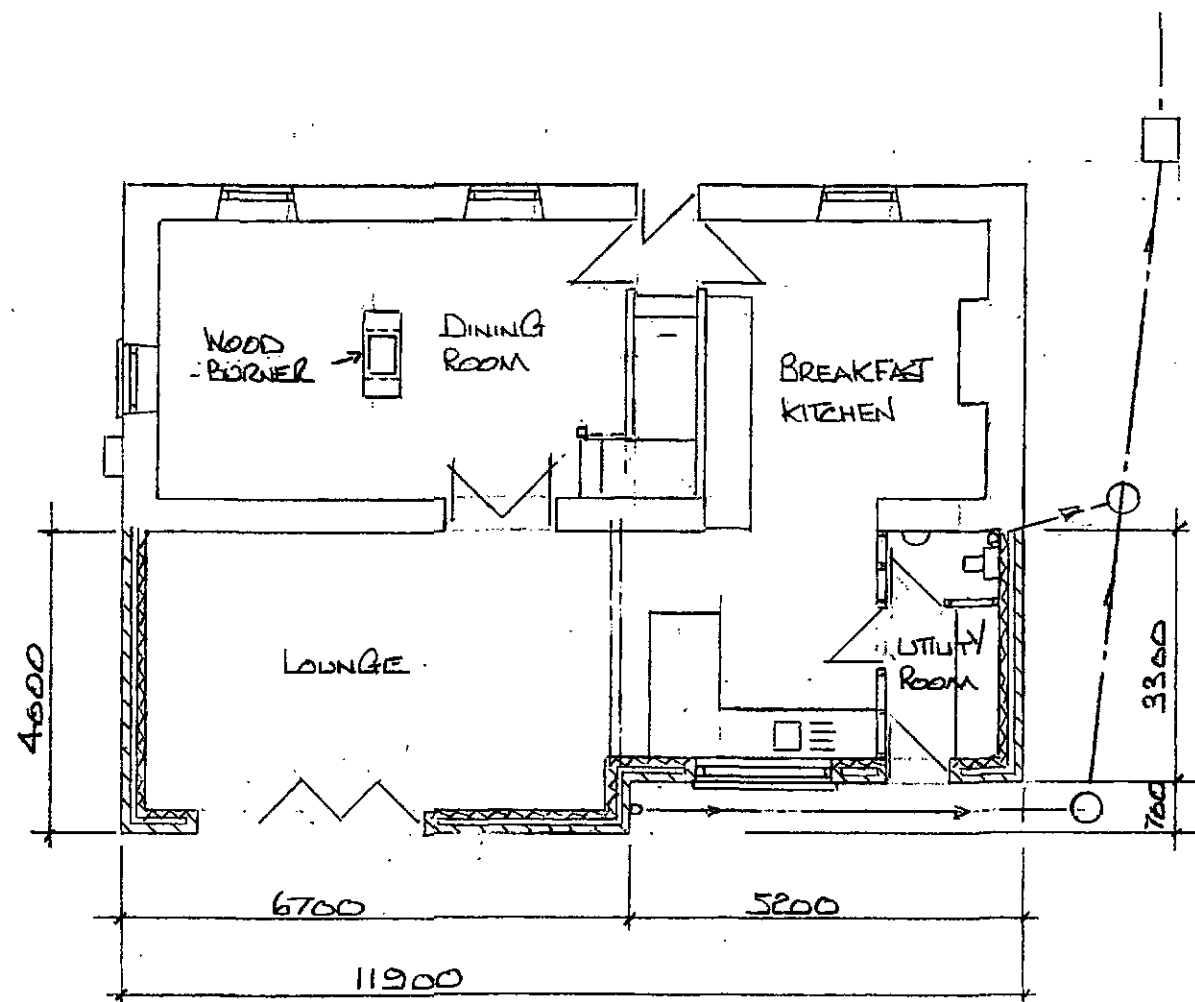


PROPOSED GROUND FLOOR PLAN

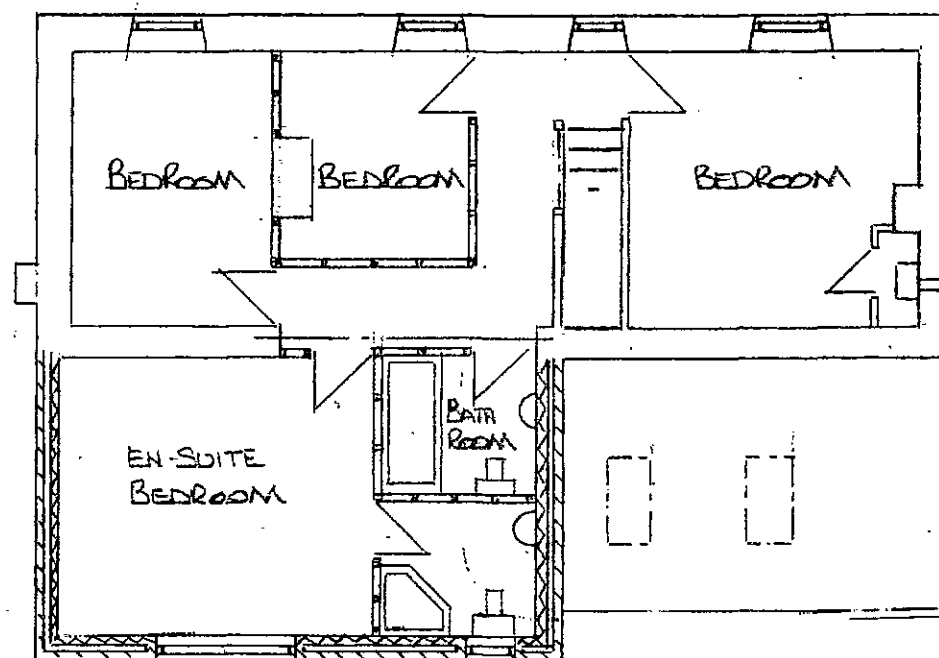

PROPOSED FIRST FLOOR PLAN

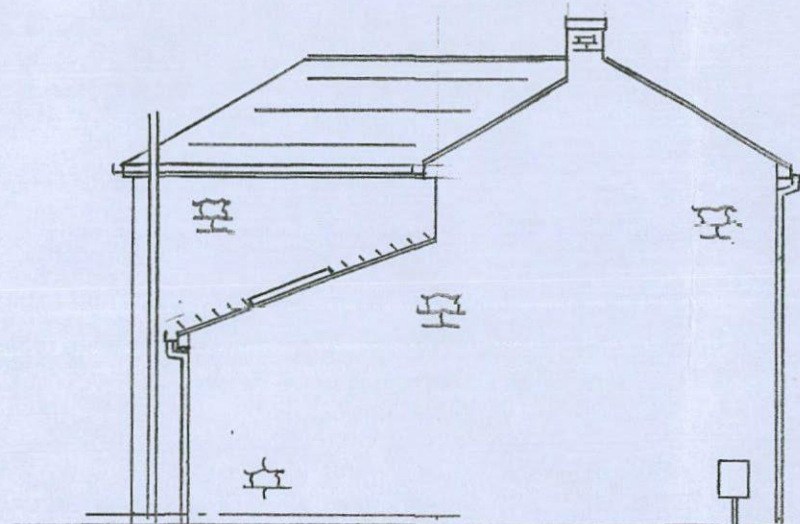


PROPOSED GABLE ELEVATION

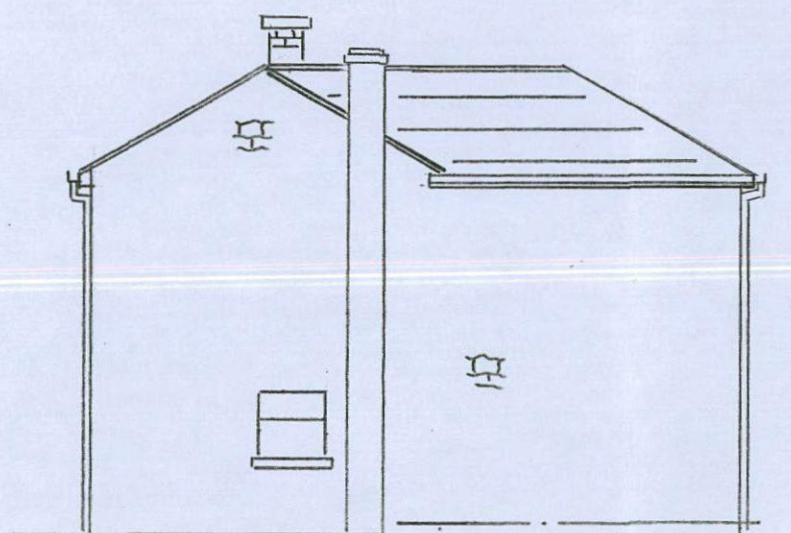


PROPOSED GABLE ELEVATION

PROPOSAL

THE PROPOSAL IS TO RENOVATE THE EXISTING STONEMWORK AND TO RENEW EXISTING WINDOWS AND DOOR ON FRONT ELEVATION
IT IS ALSO PROPOSED TO BUILD A REAR TWO STOREY AND SINGLE STOREY EXTENSIONS IN MATCHING STONEMWORK

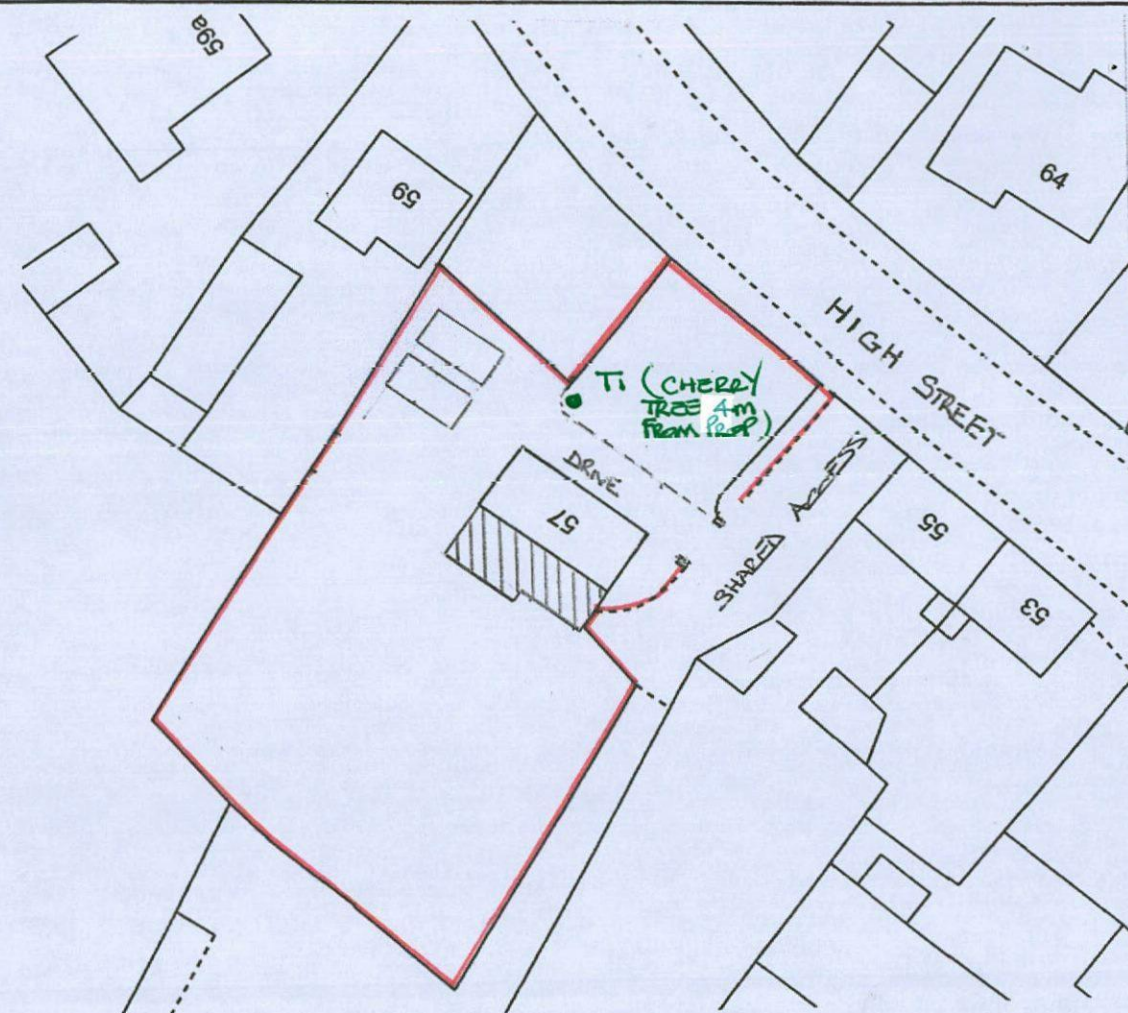

SITE PLAN (1:500)

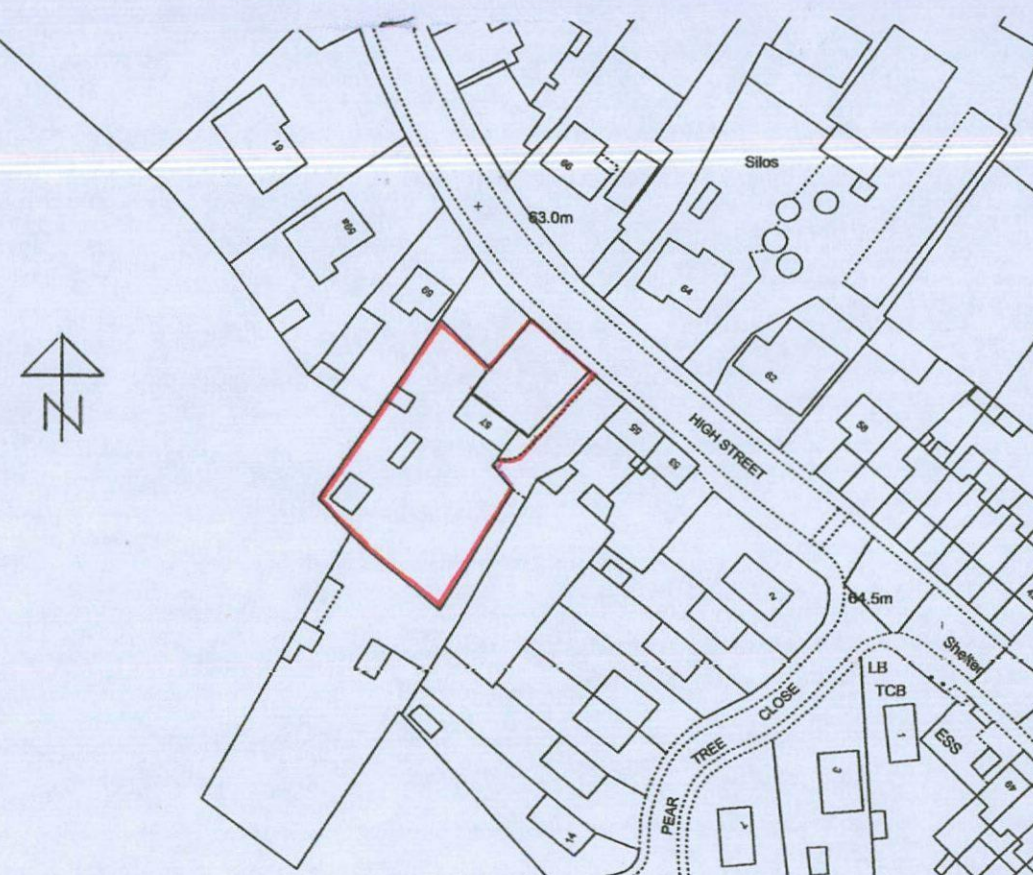

LOCATION PLAN (1:1250)