
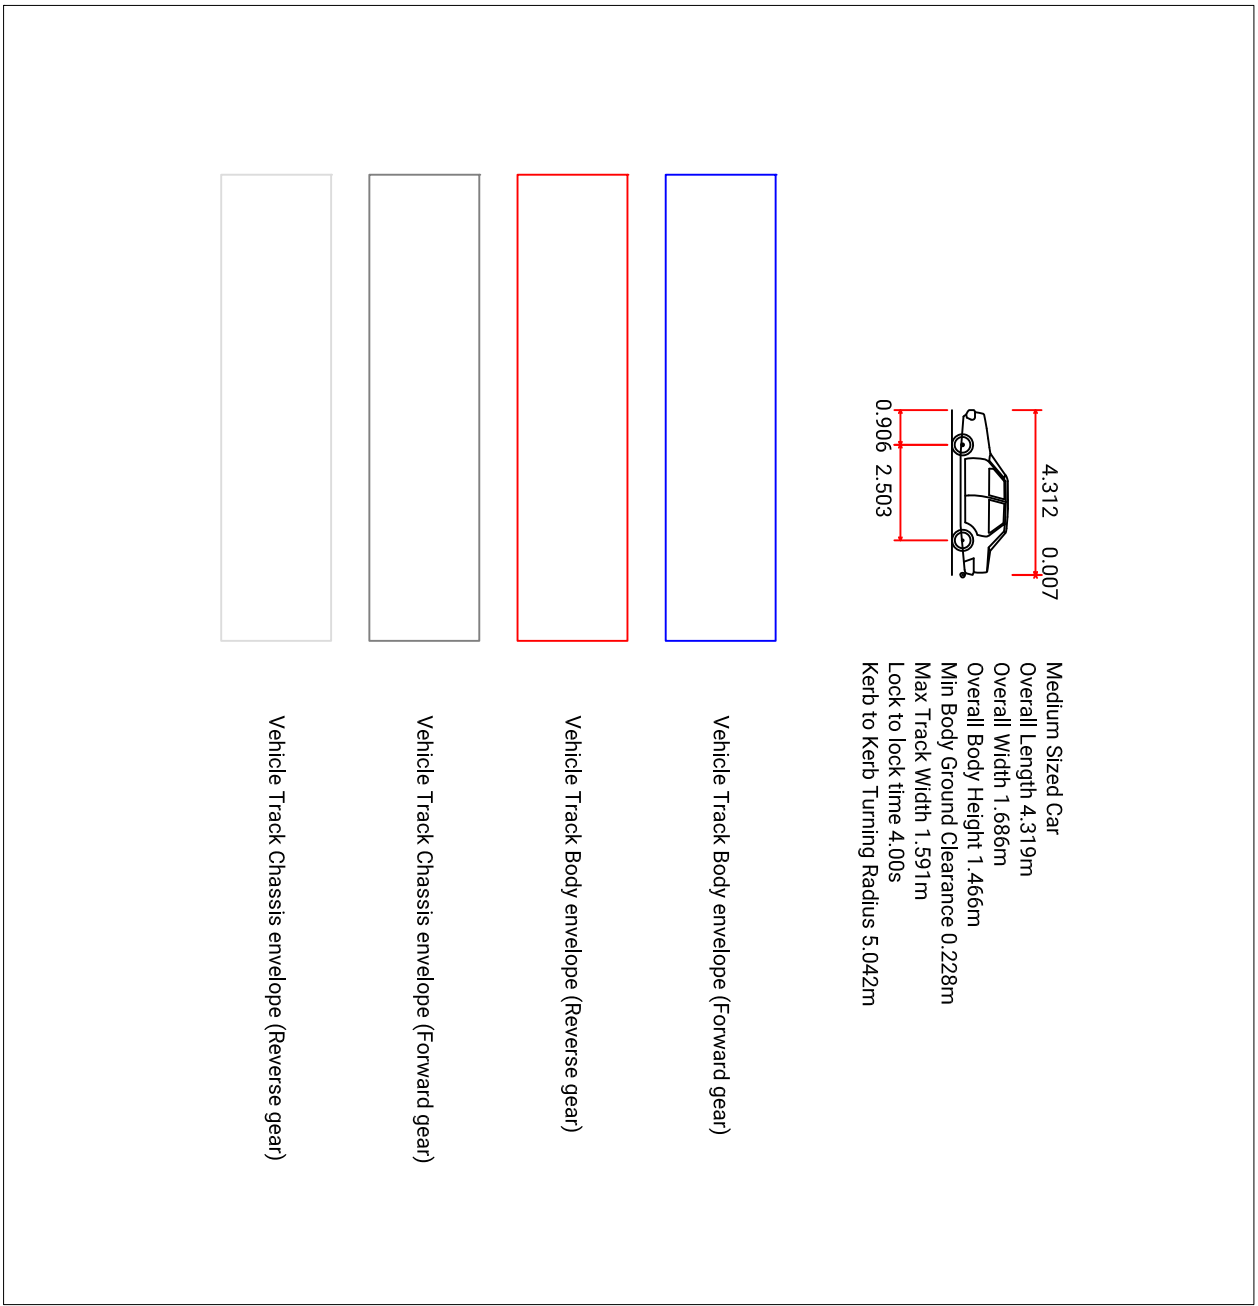
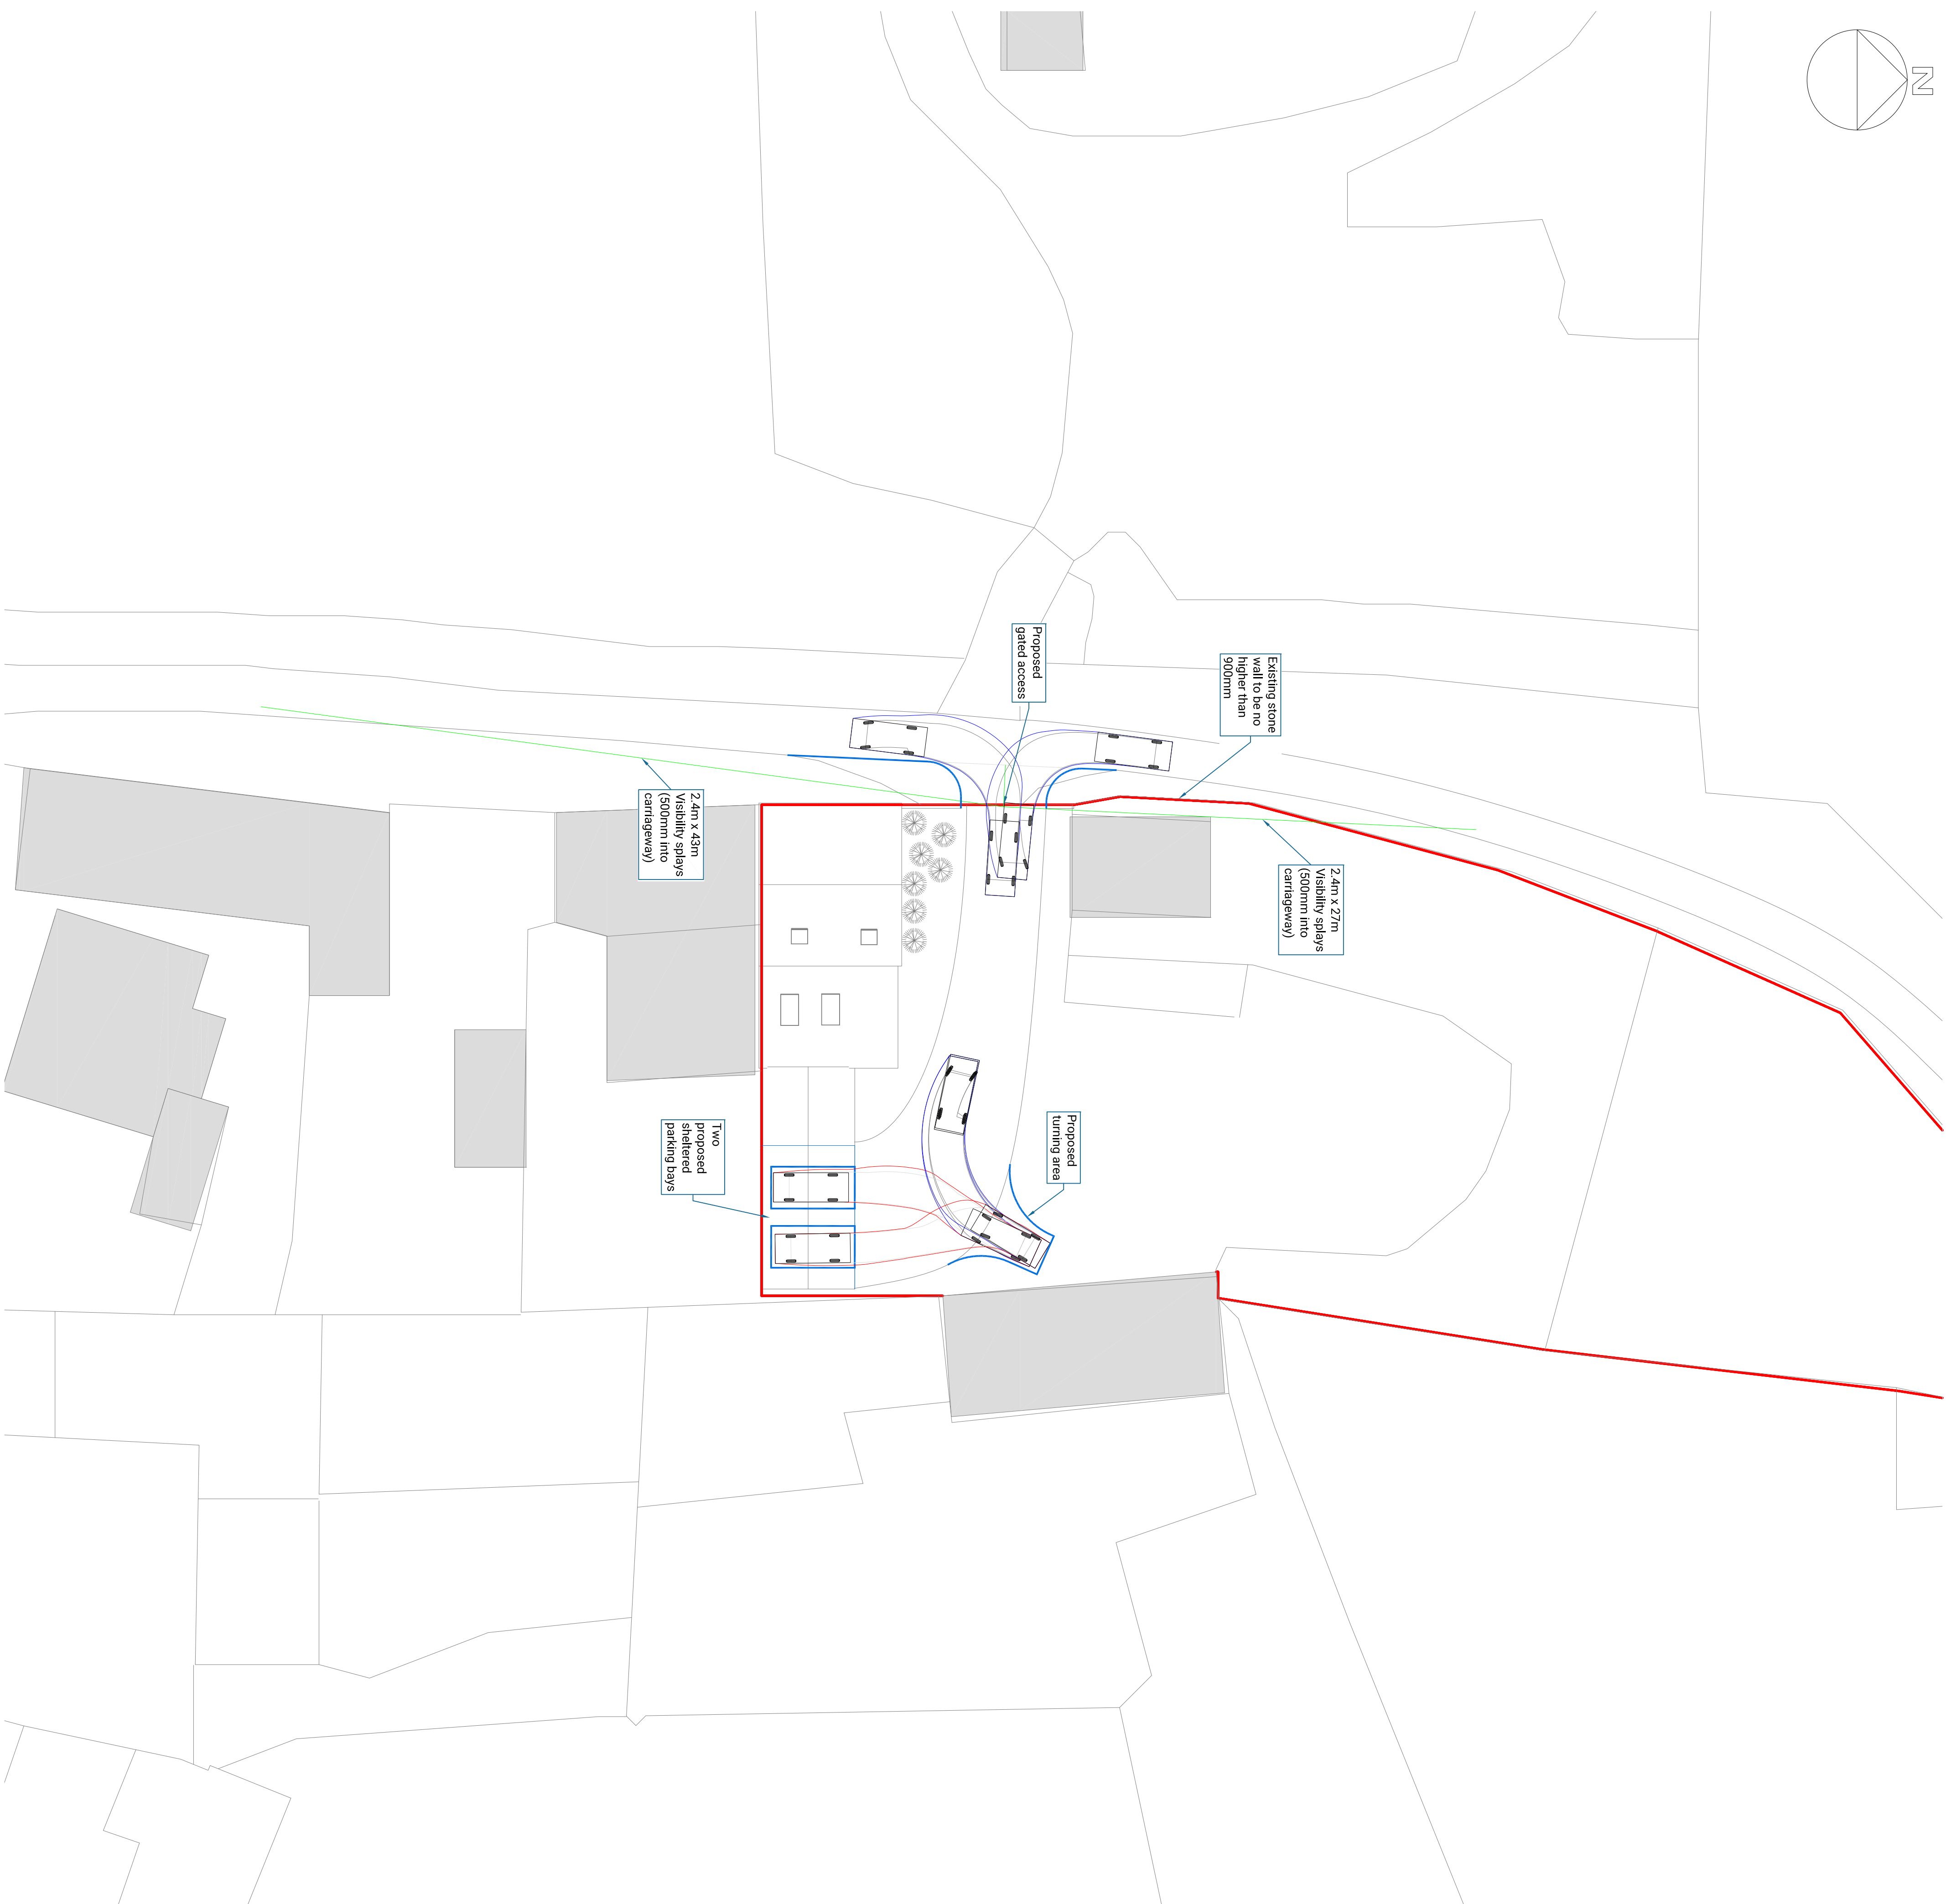


GENERAL NOTES
This drawing shows the provisional design only and is subject to local authority approval. This drawing should not be scaled for setting out purposes unless specified.
This drawing is based on a topographical/ordnance survey provided by others.

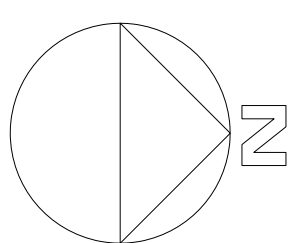

A
10.01.2020
PDF AMENDMENTS

REVISIONS

PROJECT
THE STACK YARD INGFIELD FARM,
INGBROGHWORTH

TITLE

PRELIM ACCESS

SCALE

1:200 @ A1

DRAWING

1688-101A

DATE

10.01.2020