




TOP VIEW

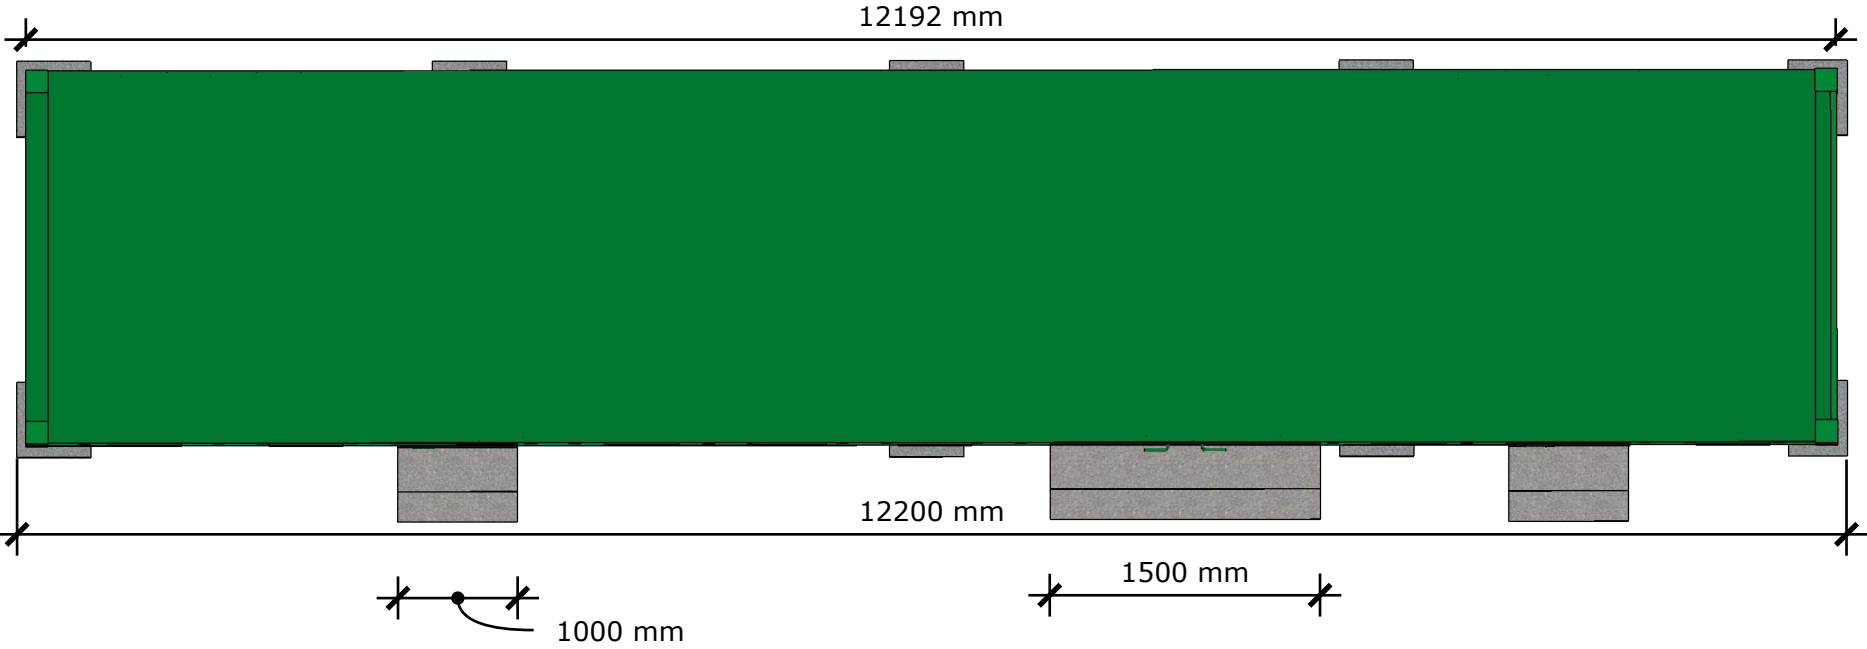


FRONT VIEW

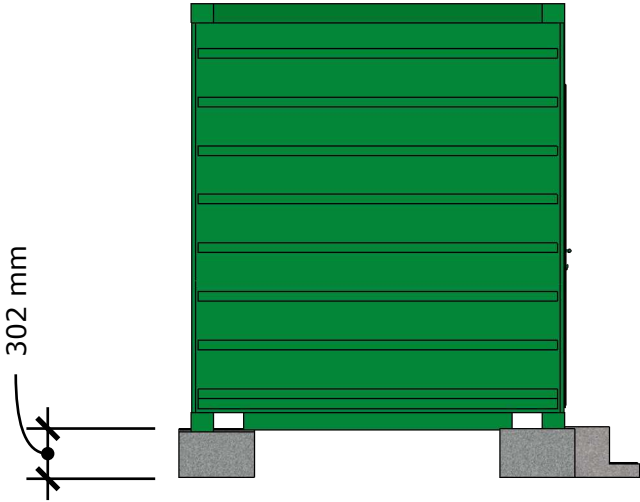


LEFT VIEW

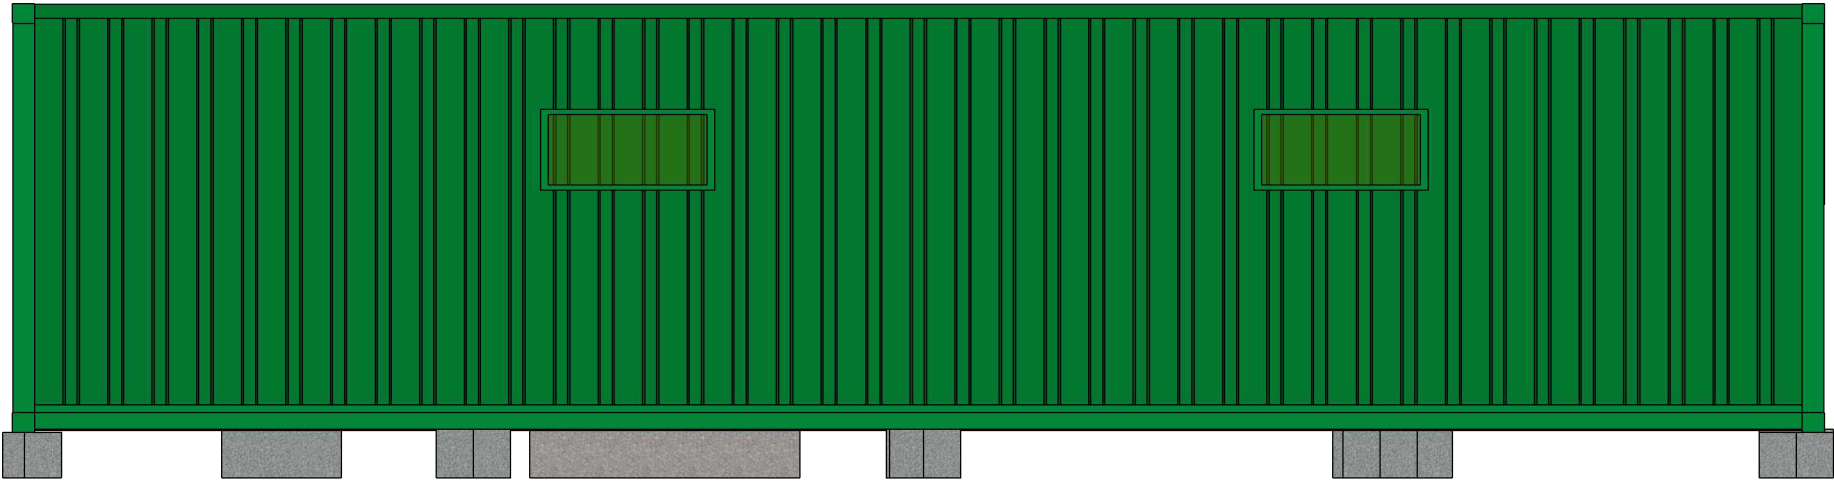

BACK VIEW

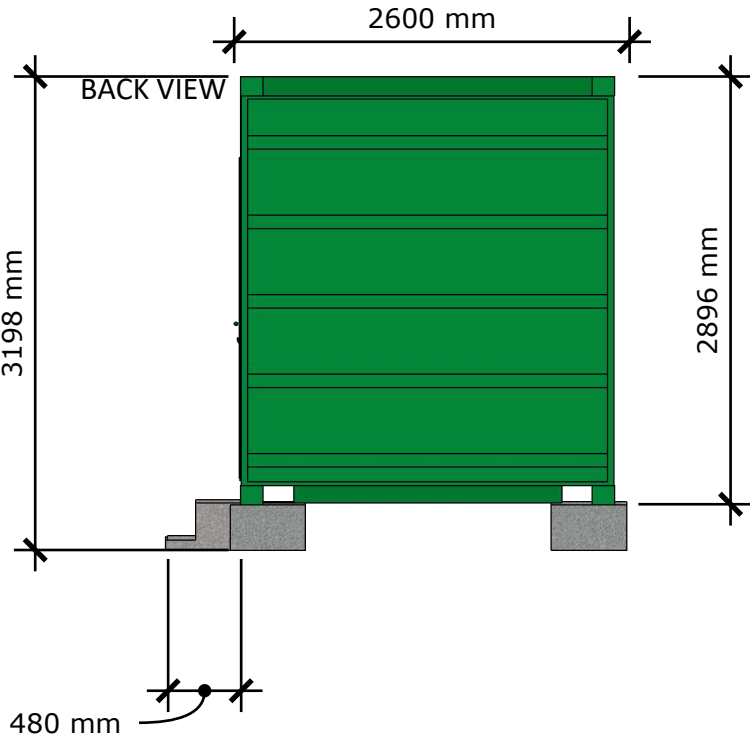

RIGHT VIEW

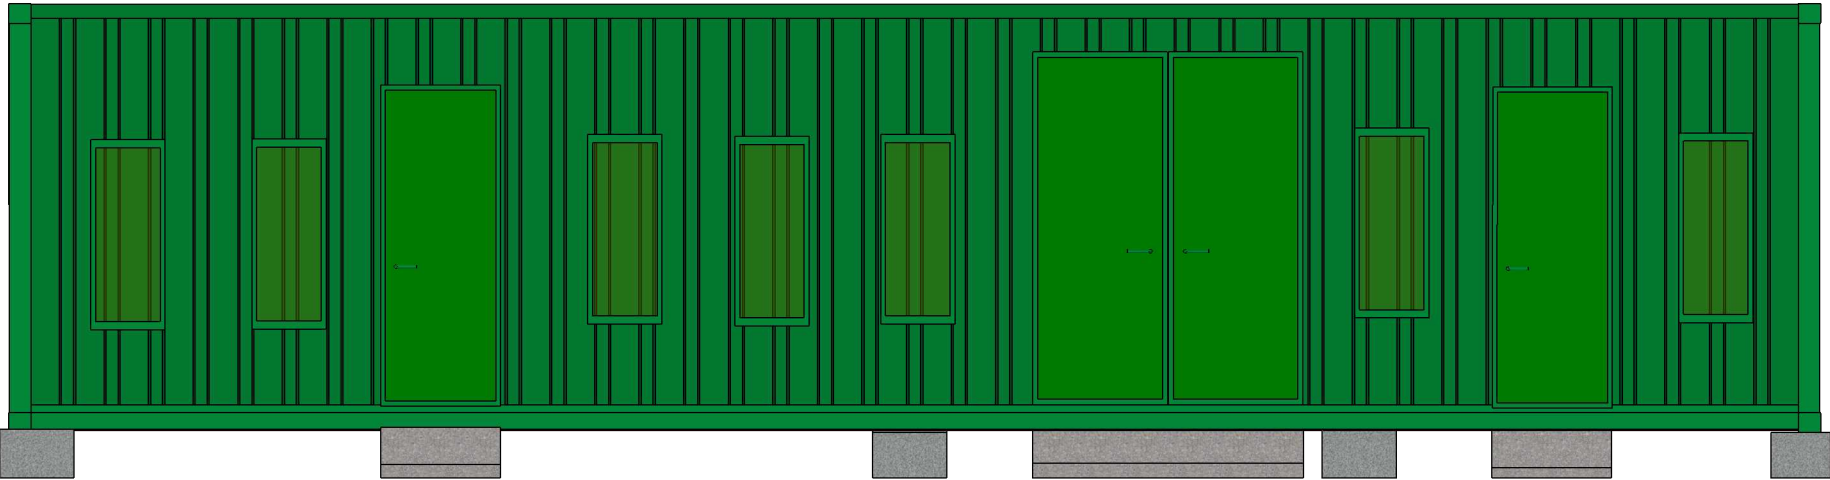

entrust
planning for renewables

Standard 40ft/2MW Battery Storage Container

SCALE: 1mm:50mm @A3

DATE 03/05/2017	CREATED BY Yogi S Murthi
DATE 03/05/2017	CHECKED BY Niel Gates
DATE 03/05/2017	APPROVED BY Kieran Tarpey